


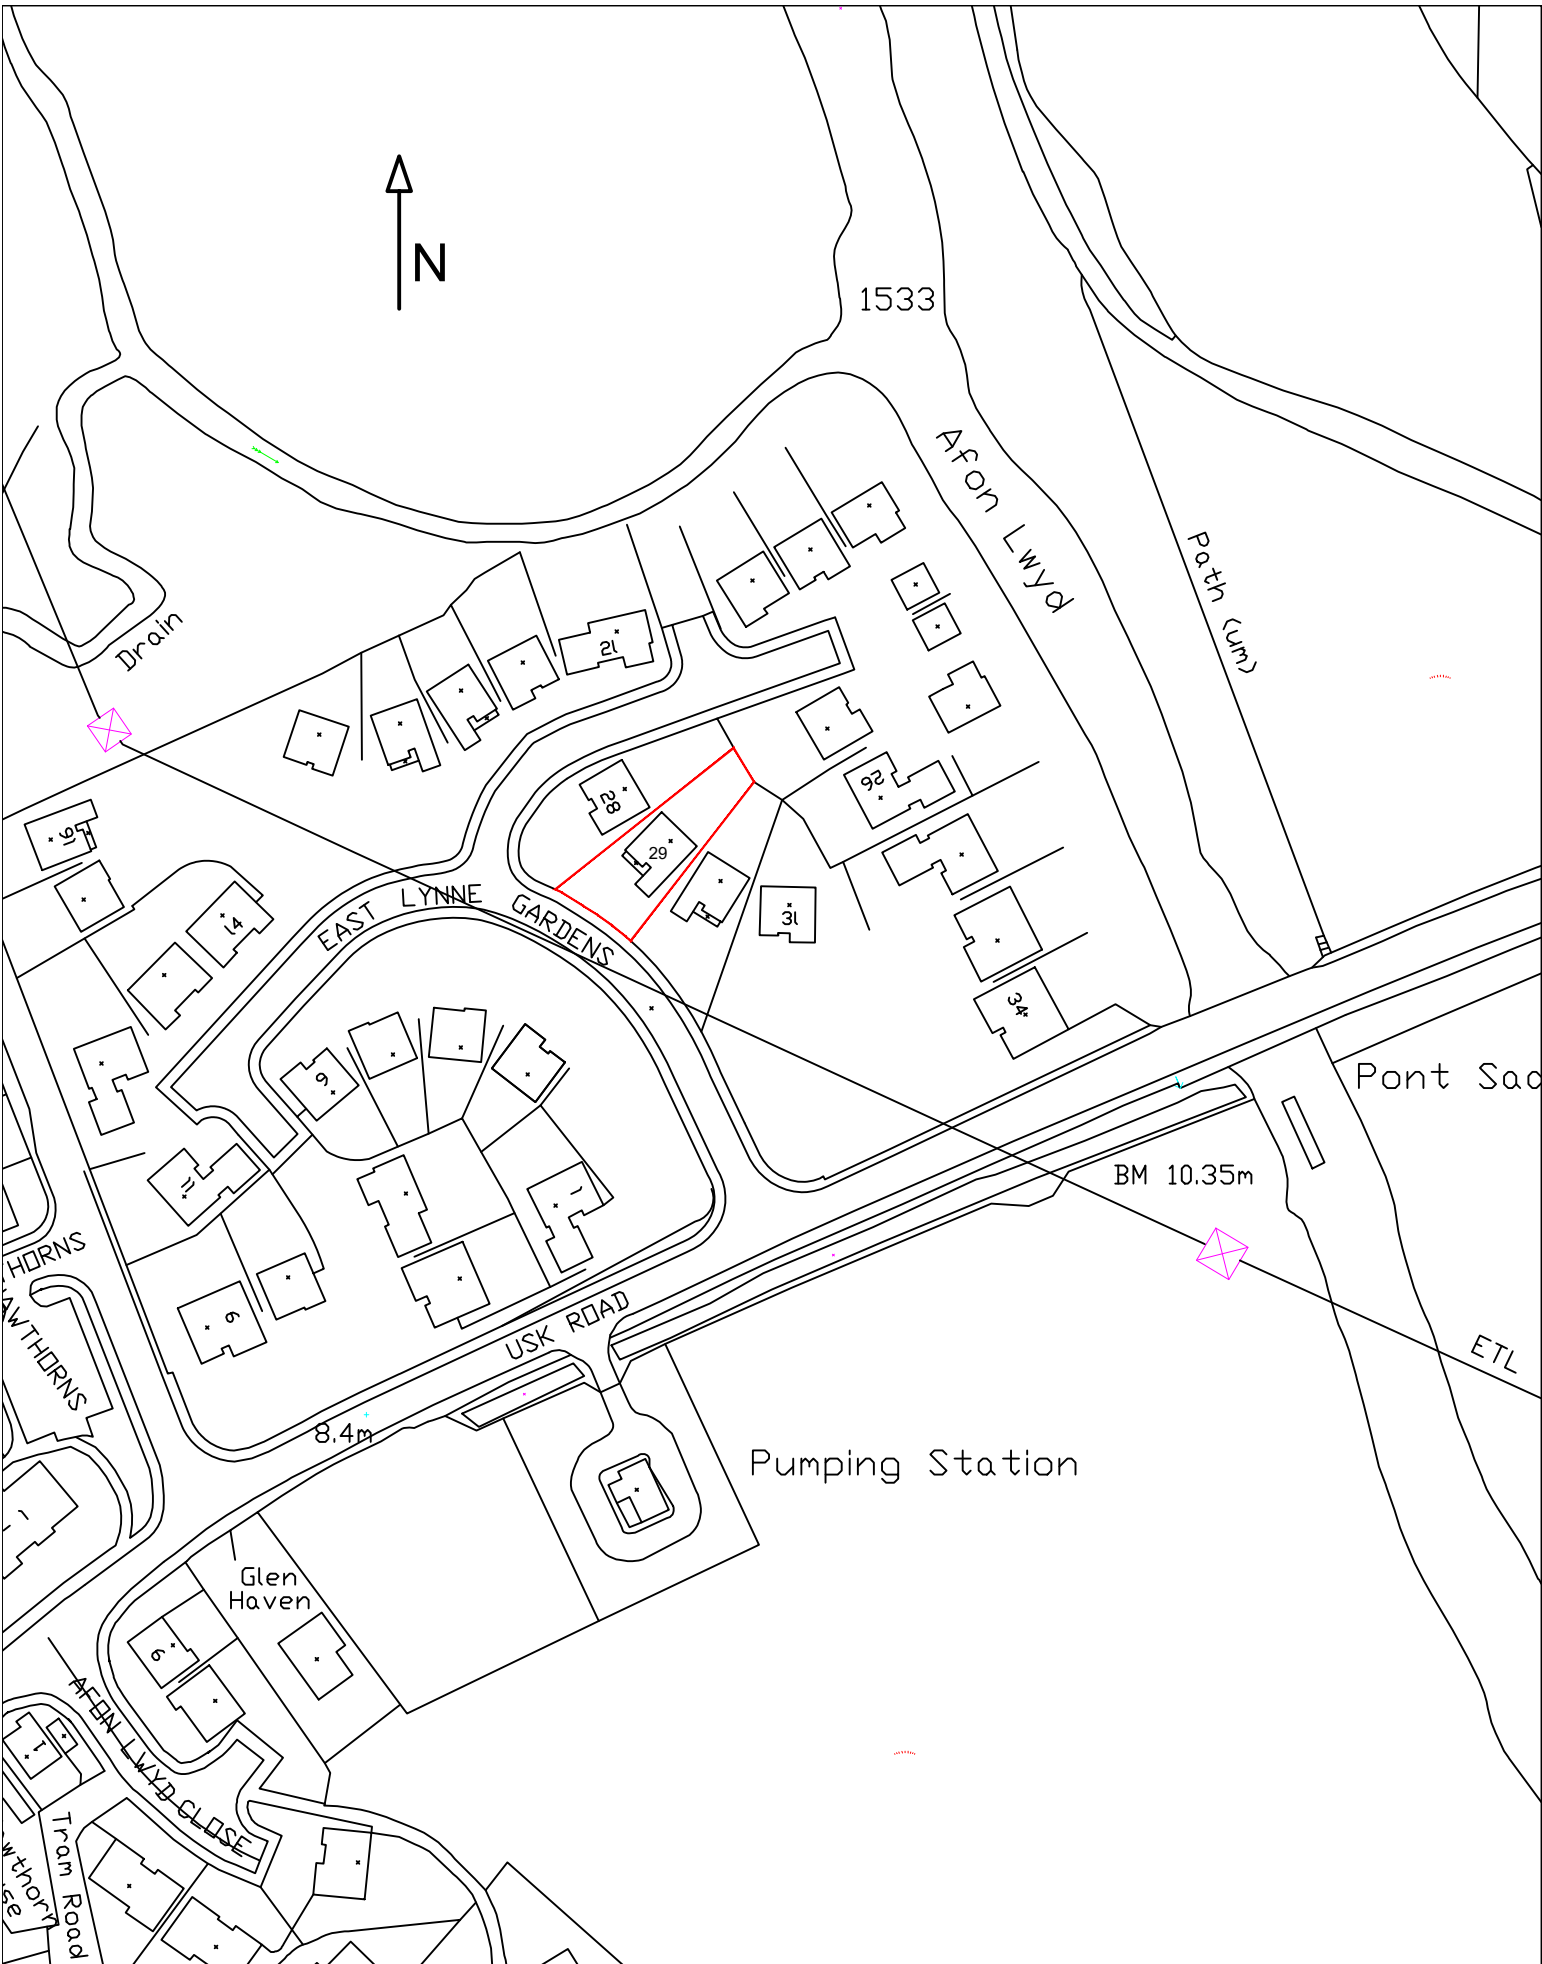

DRAWING REFERENCE
LOCATION PLAN

SITE ADDRESS
29 EAST LYNNE GARDENS NEWPORT NP18
1NT – MR DAN HENDERSON

DRAWN BY DJLH
DATE OCT 2025
CH'D BY
DATE
STATUS

SCALE
1:1250 (A4)

DRAWING No.
25-2427-DWG-01

PLANNING


Email dudley@keystonese.co.uk

Keystone House
201 Risco Road
Newport
South Wales
NP20 5AR
T 01633 378058
M 07947836245
www.keystonese.co.uk