



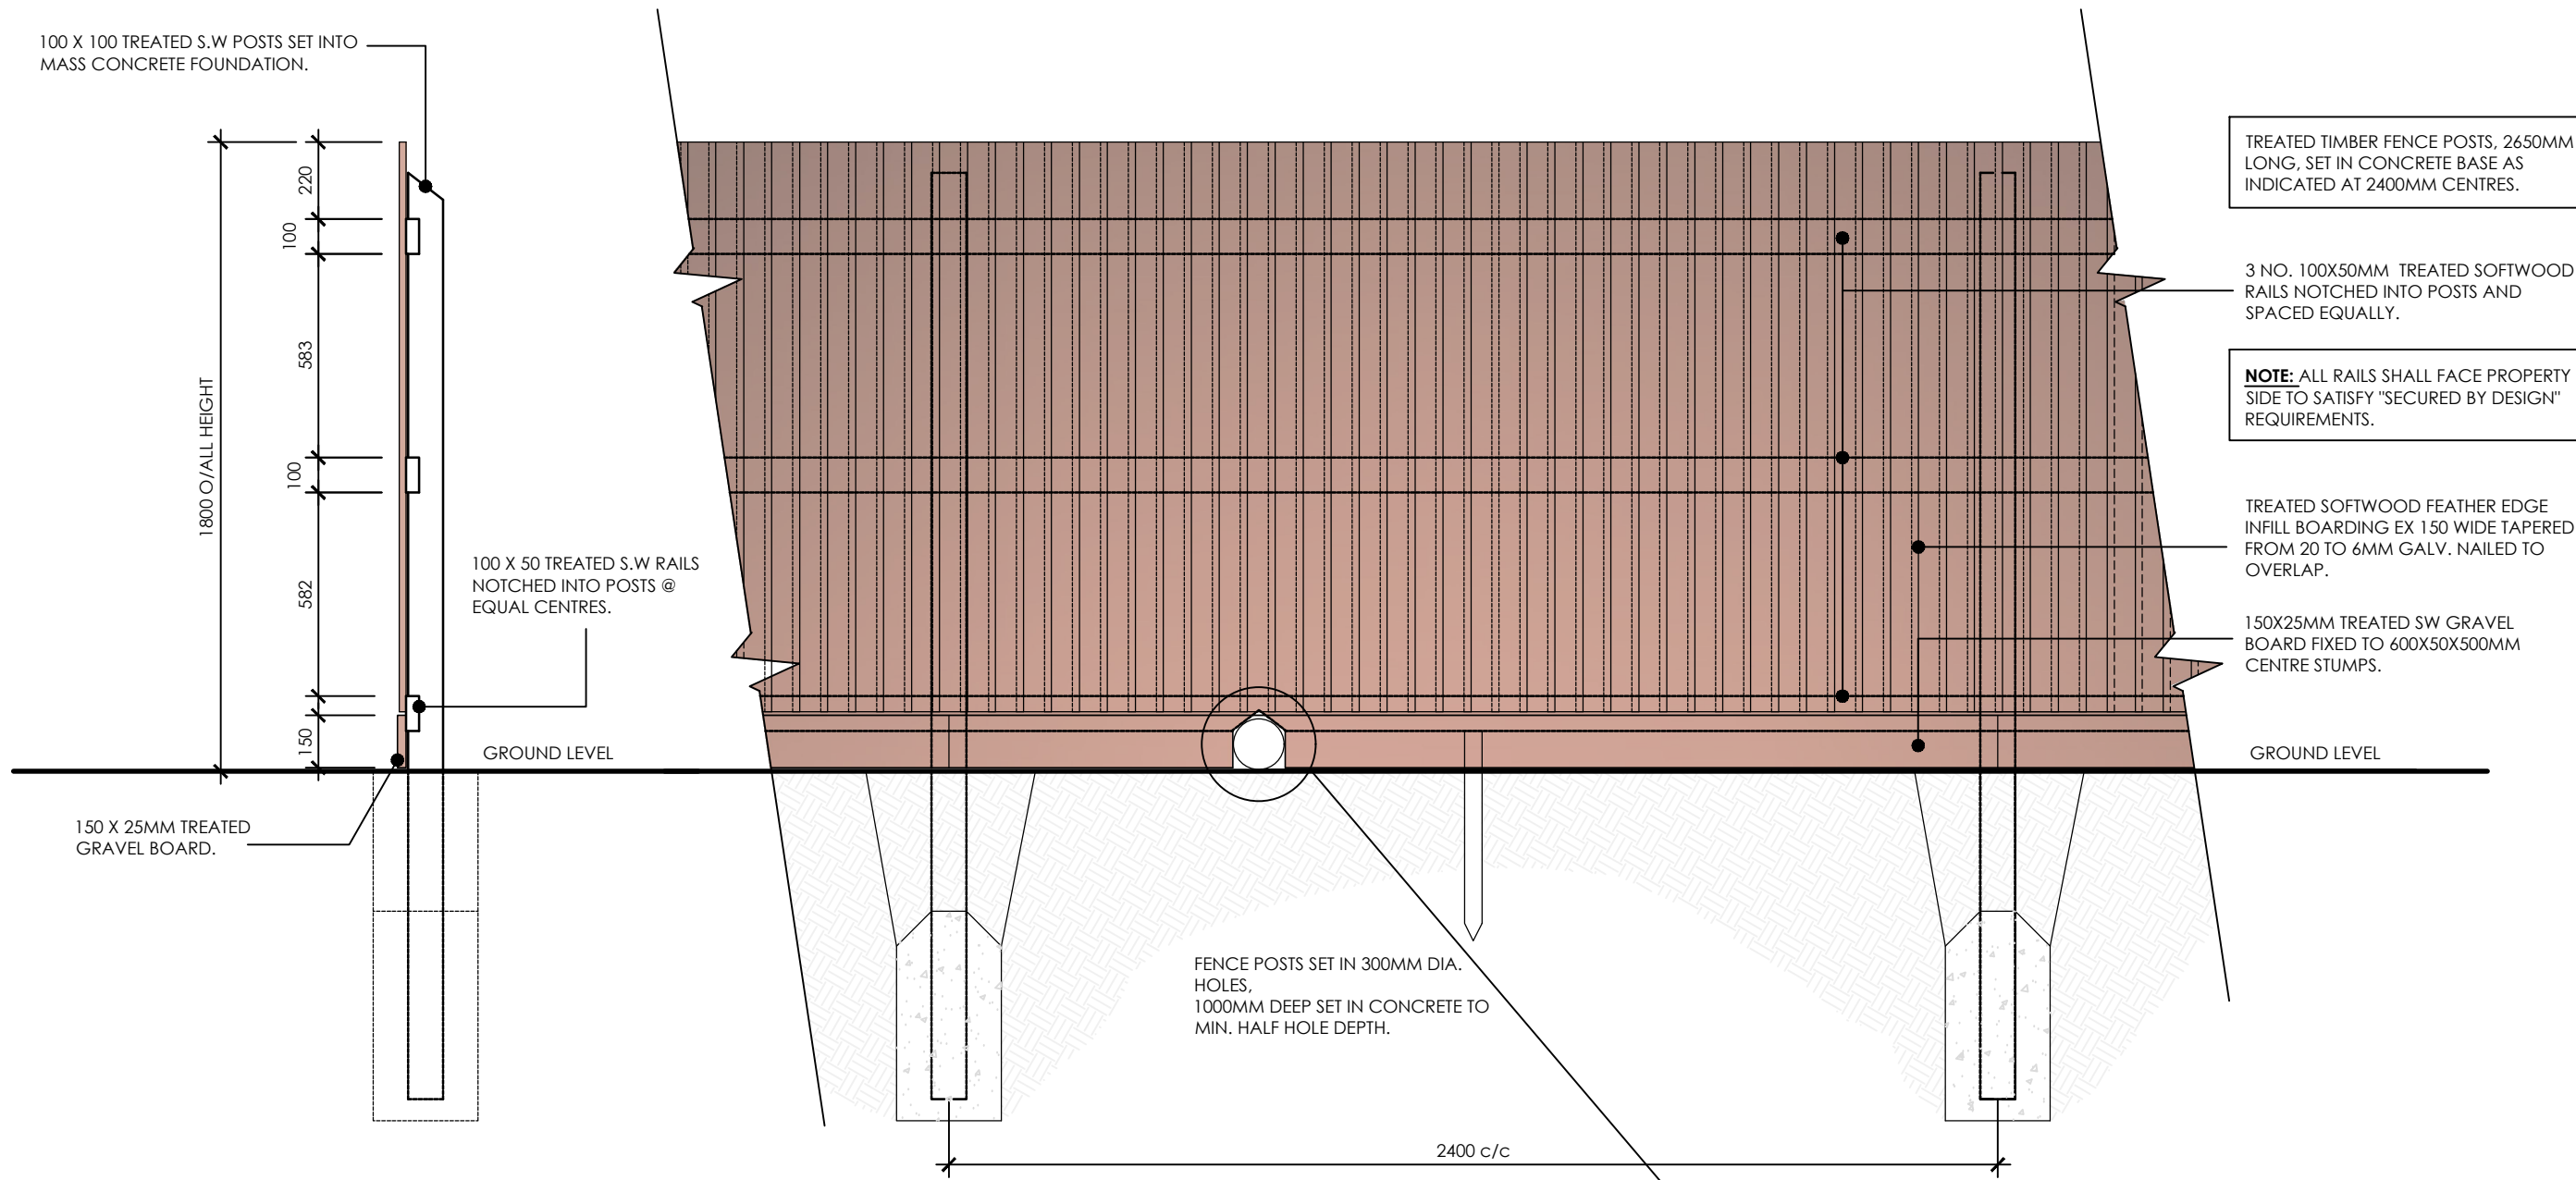


TYPE A: CLOSE BOARDED TIMBER FENCE _ 1800MM HIGH

PLAN KEY REFERENCE

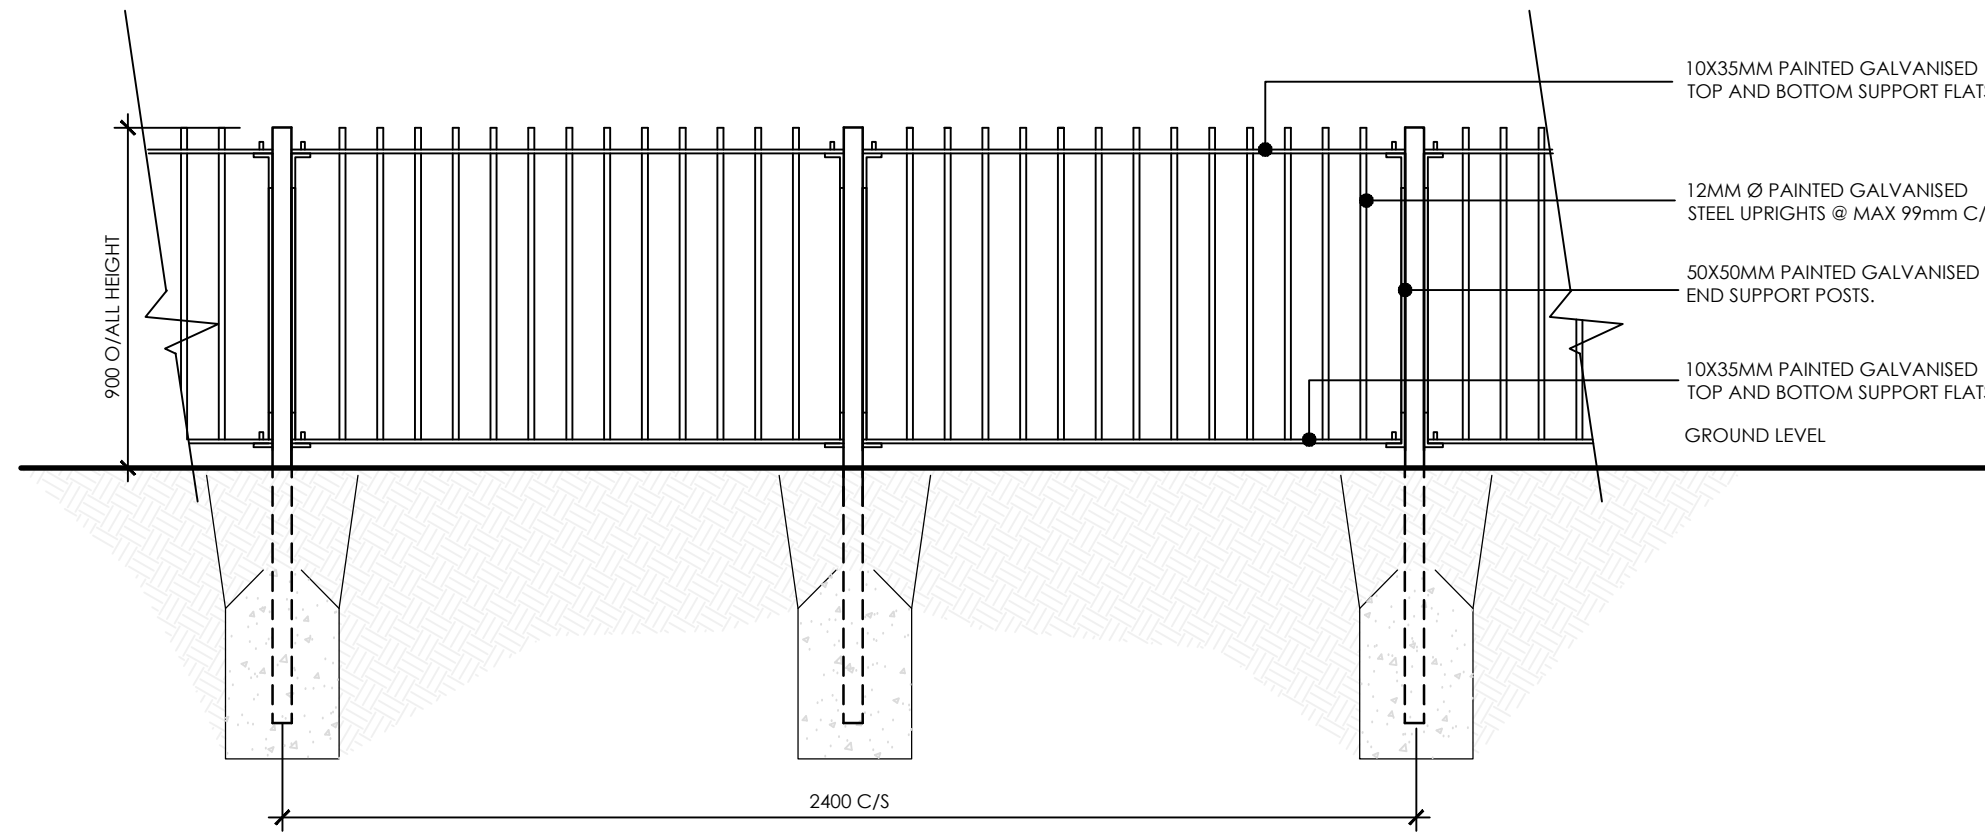

TYPE C: 900mm HIGH RAILINGS [Colour Black]

PLAN KEY REFERENCE


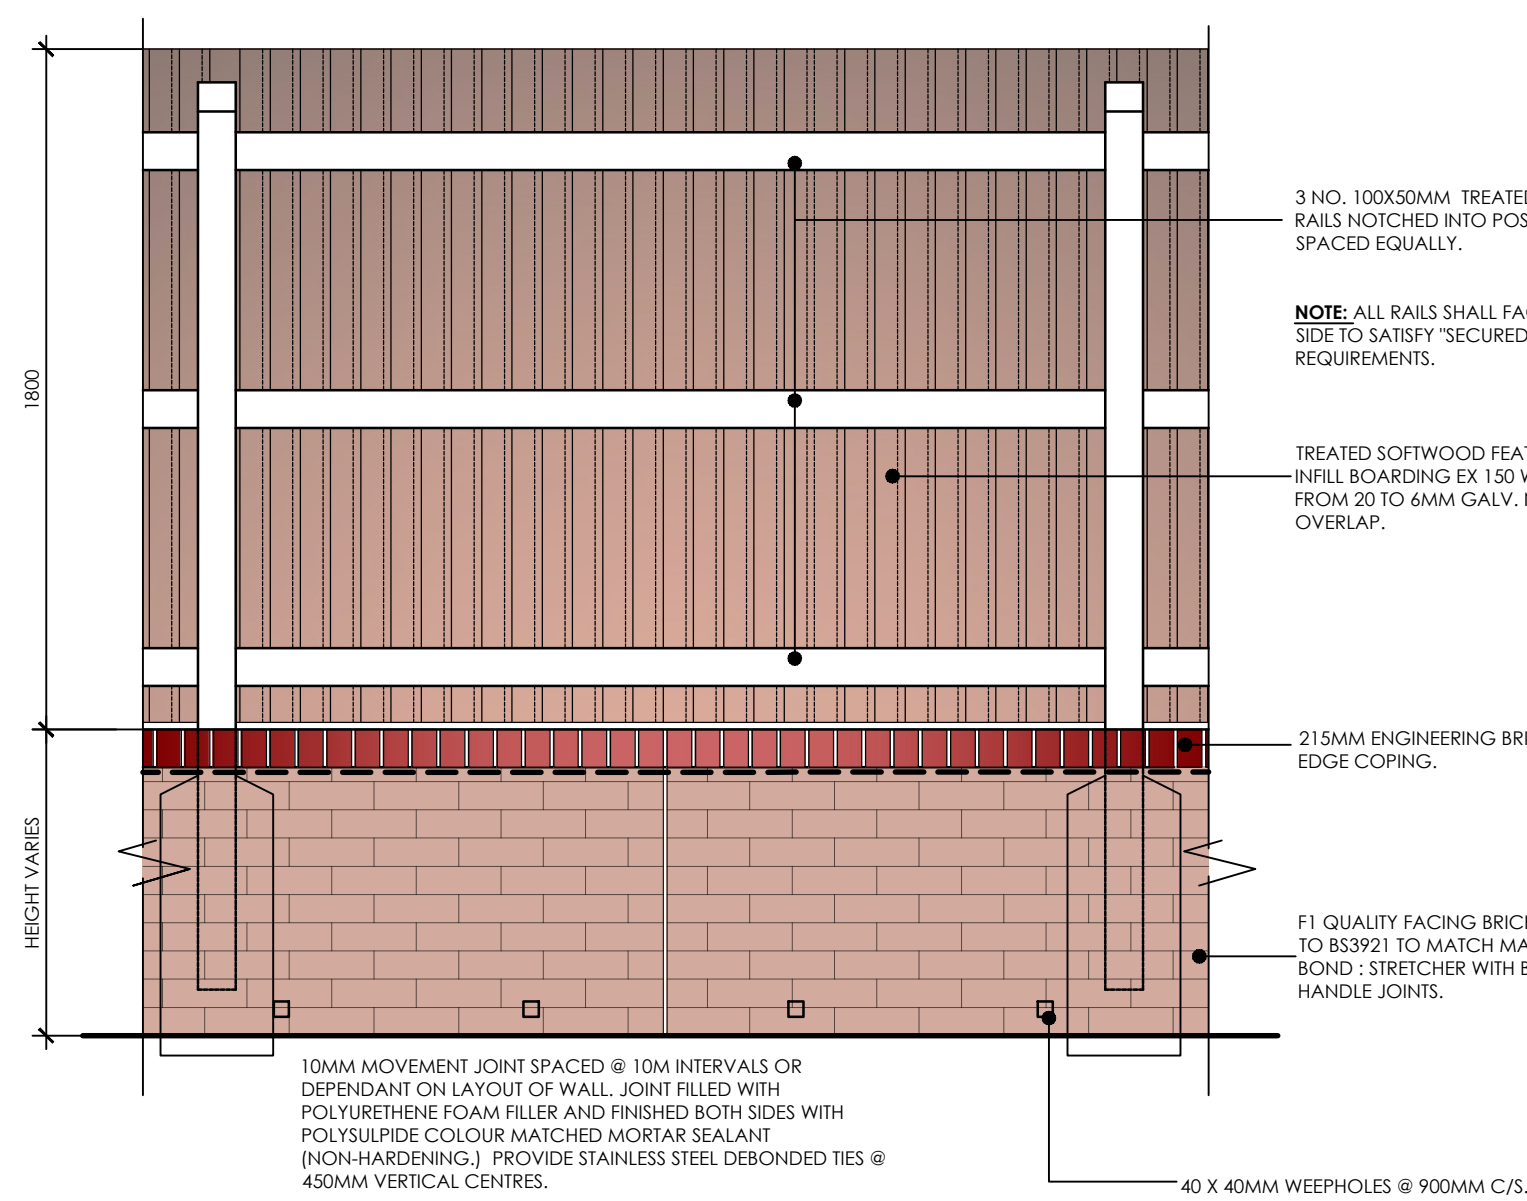


TYPE E: CLOSE BOARDED FENCE OVER FACING BRICKWORK RETAINING WALL - 1800MM HIGH

PLAN KEY REFERENCE


BOUNDARY TREATMENTS

Scale: 1:20

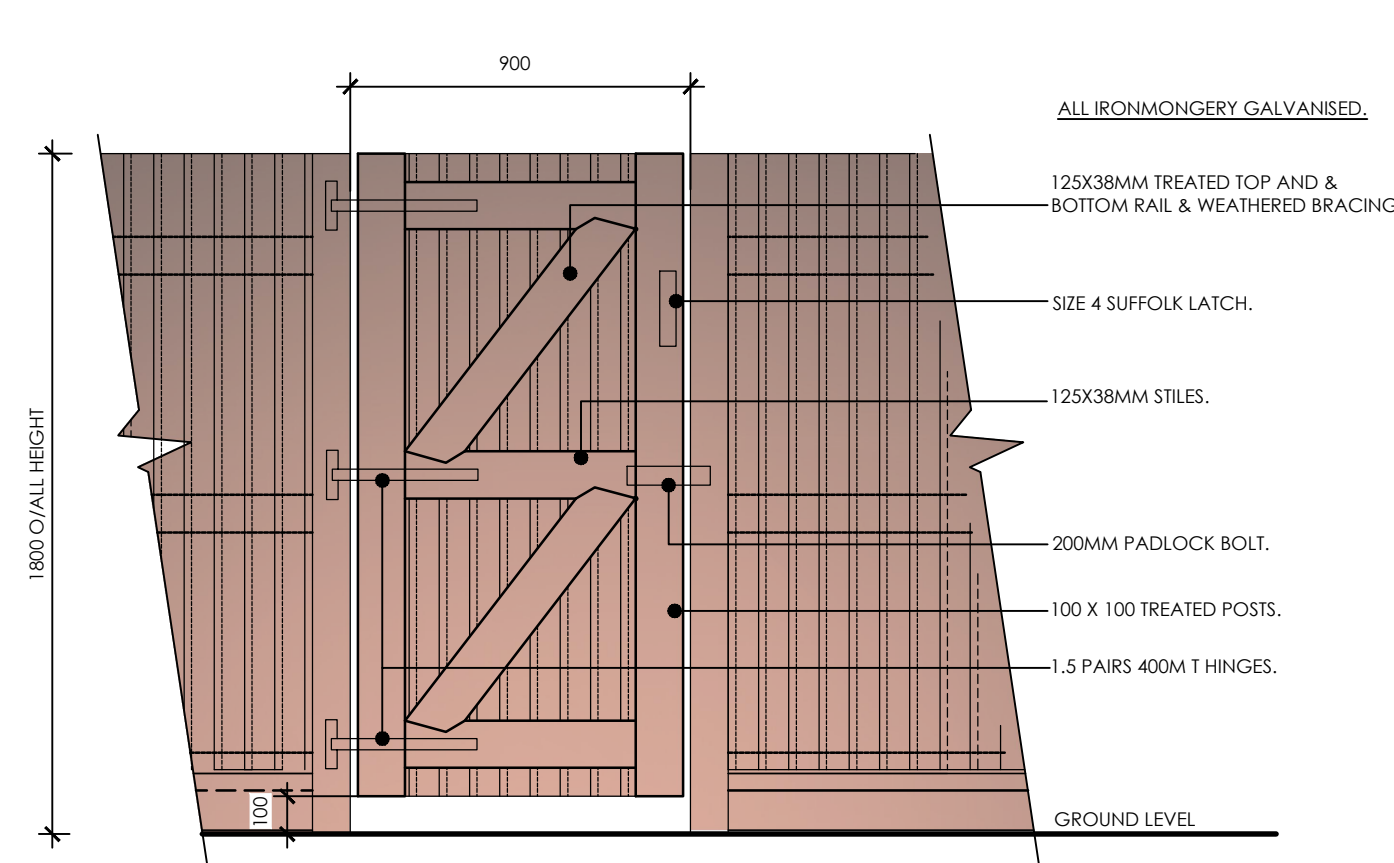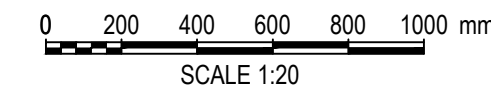


INSIDE ELEVATION

SINGLE GATE IN CLOSE BOARDED TIMBER FENCE

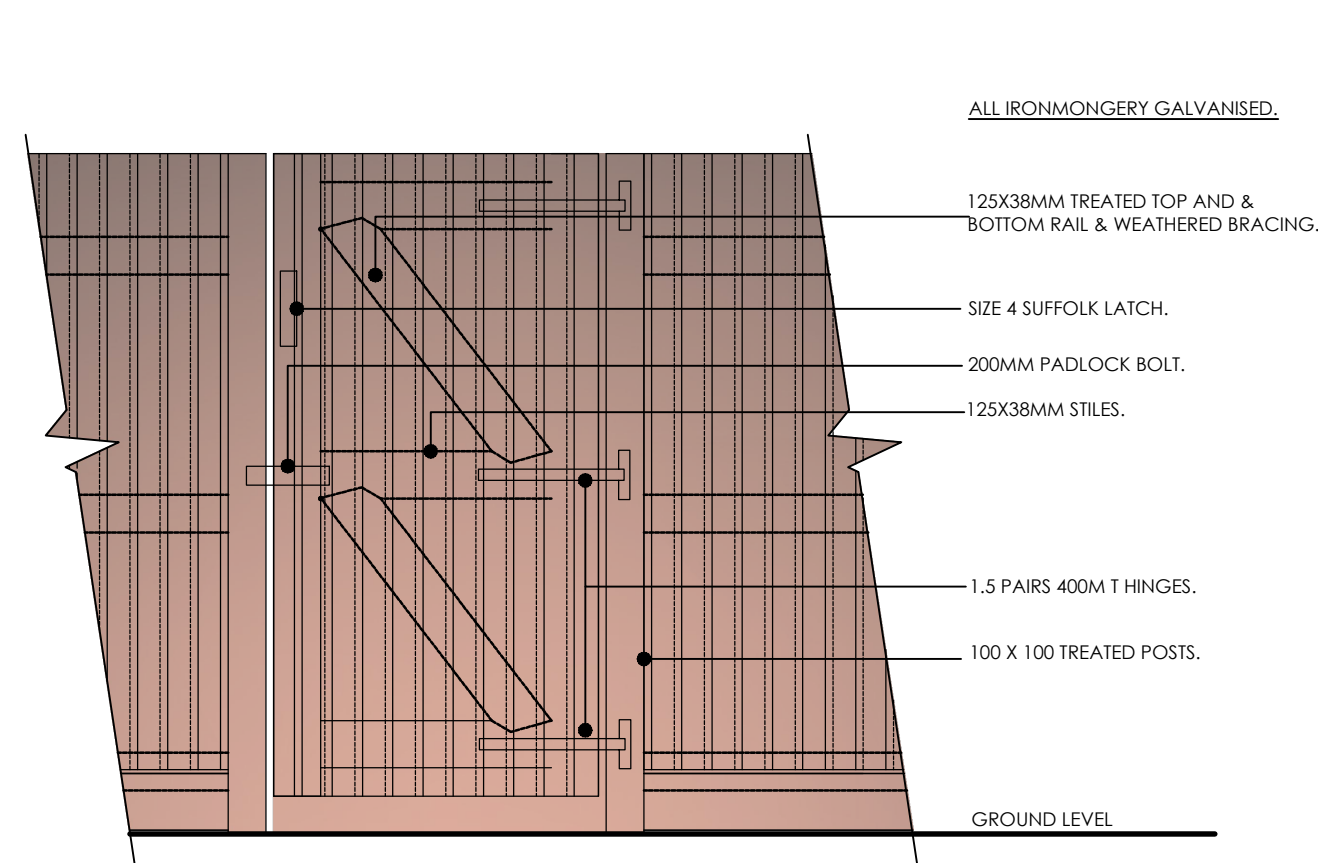


OUTSIDE ELEVATION

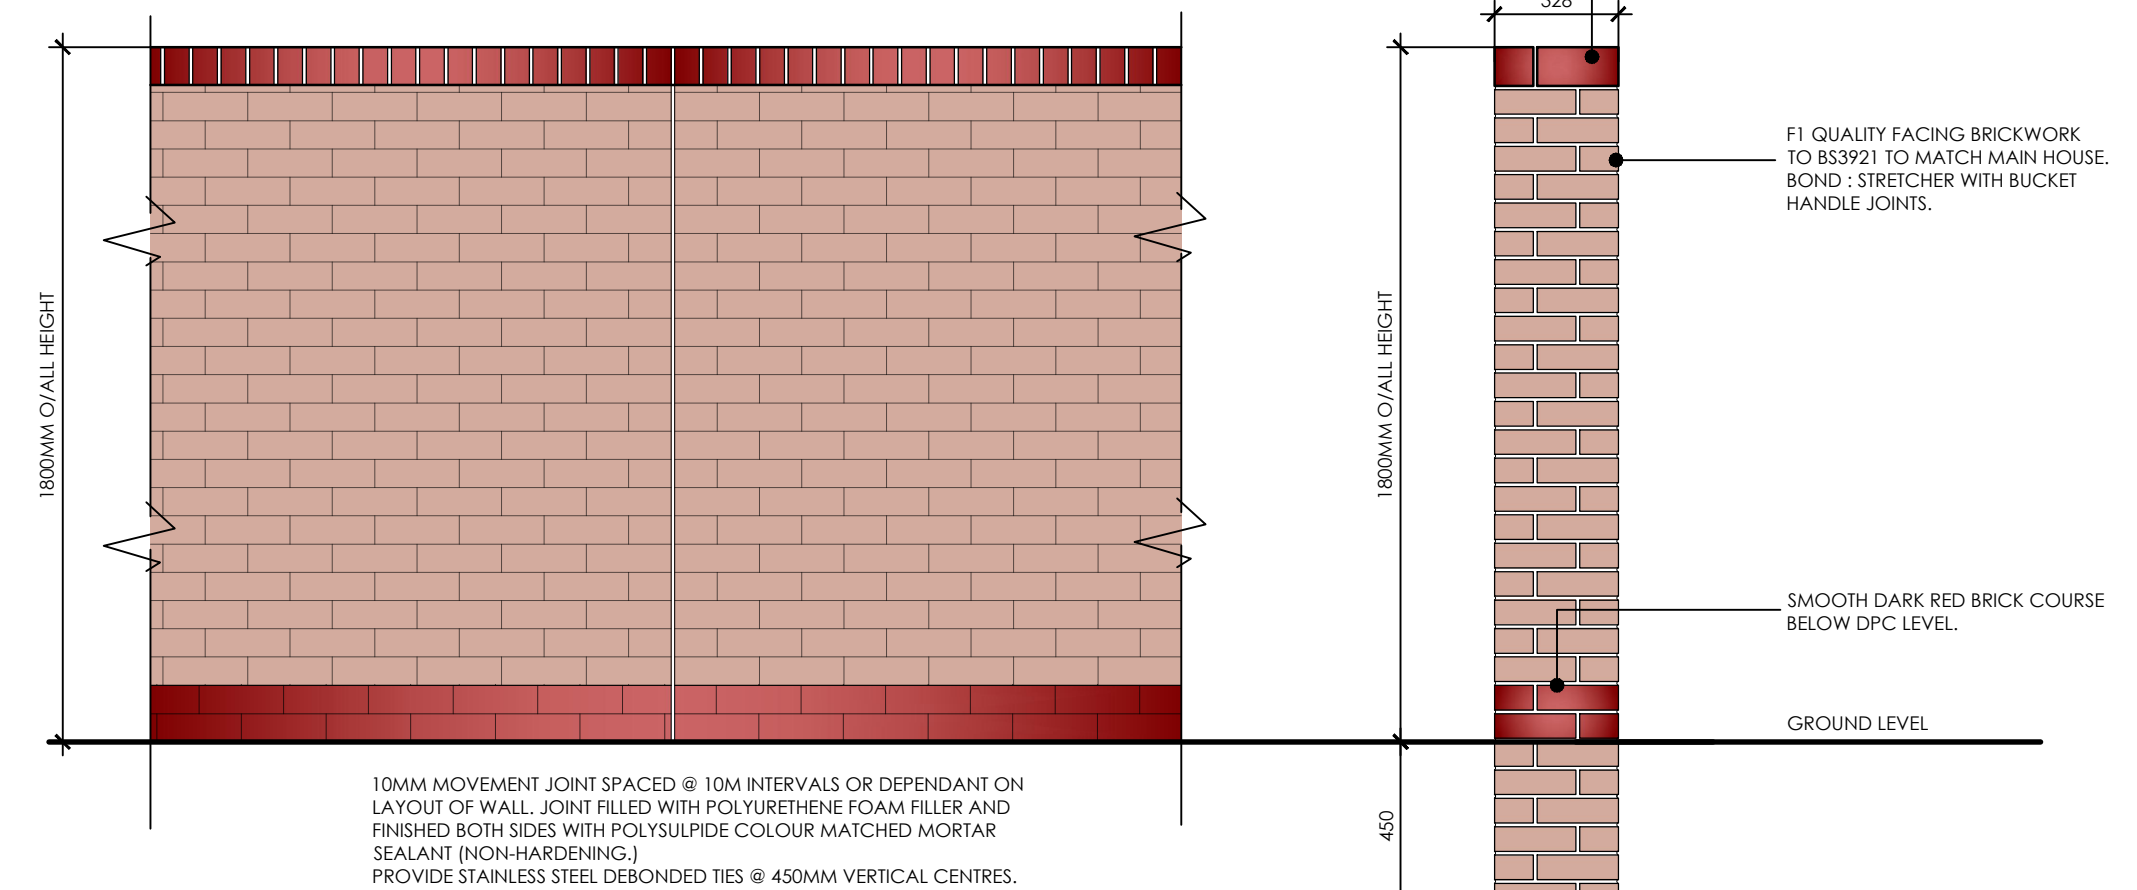


TYPE D: 1800MM HIGH FACING BRICKWORK BOUNDARY WALL WITH BRICK FEATURE BAND COURSE

PLAN KEY REFERENCE

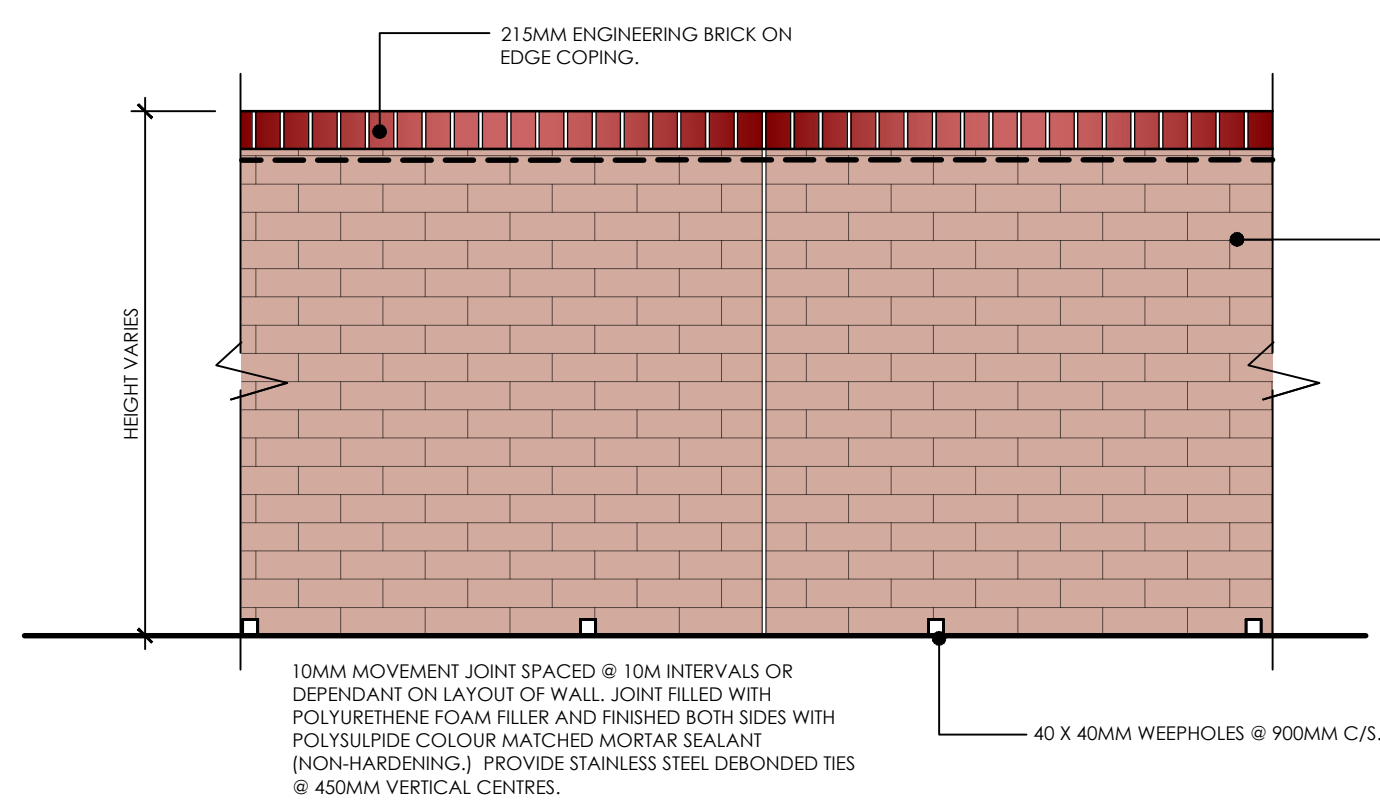

TYPE F: FACING BRICKWORK RETAINING WALL

PLAN KEY REFERENCE

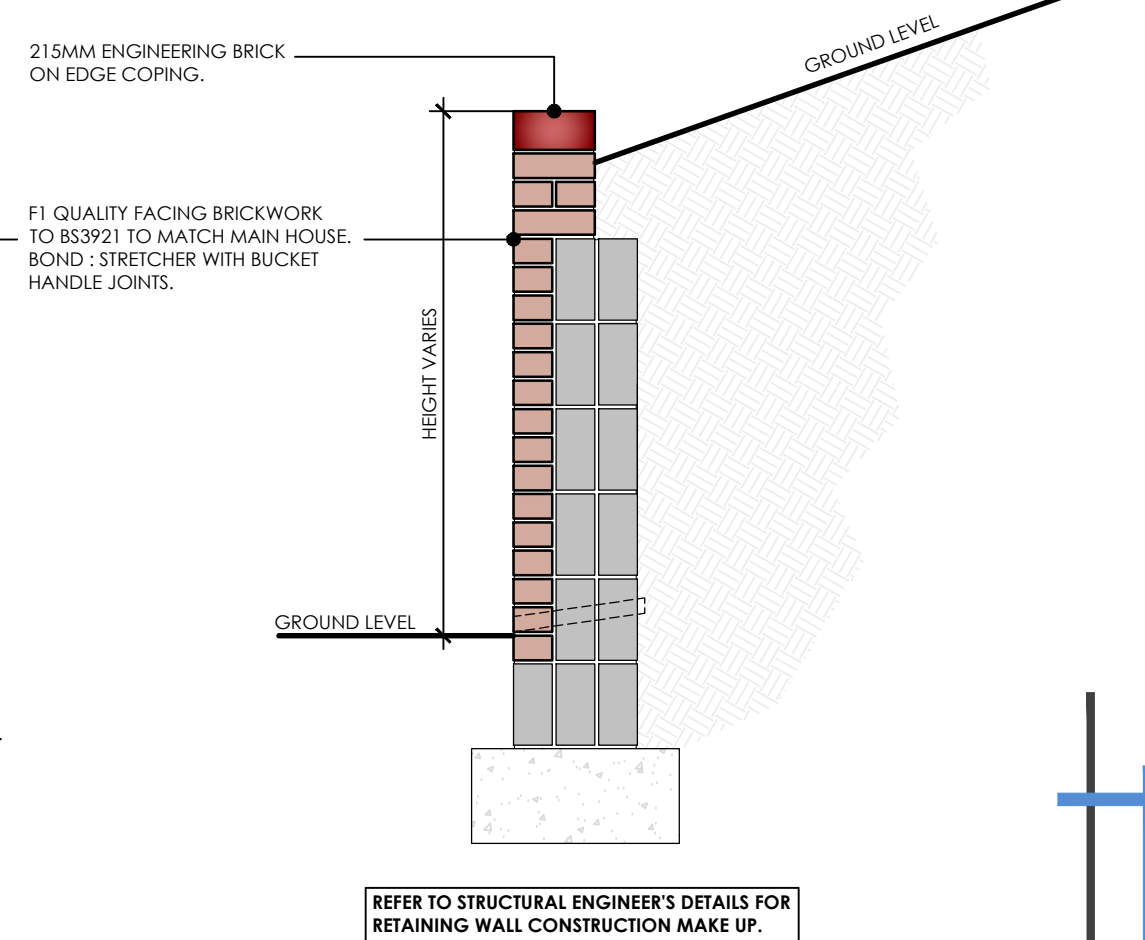

Do not scale from this drawing. The users of this drawing shall check all dimensions for errors and omissions and ensure that the drawing is used in accordance with the design.

Revisions
REV/P1
Planning Submission
March '24

Revision	Scale	Revision	Scale	Revision	Scale
REV/P1	1:20 @ A1	P1	1:20 @ A1	P1	1:20 @ A1
Planning Submission	March '24	March '24	March '24	March '24	March '24

Drawing Purpose
PLANNING

Client
Monmouthshire HA

Job Title
Mons Bank, Newport

Drawing Title
Boundary Details