



STREET ELEVATION 1 - Site 1

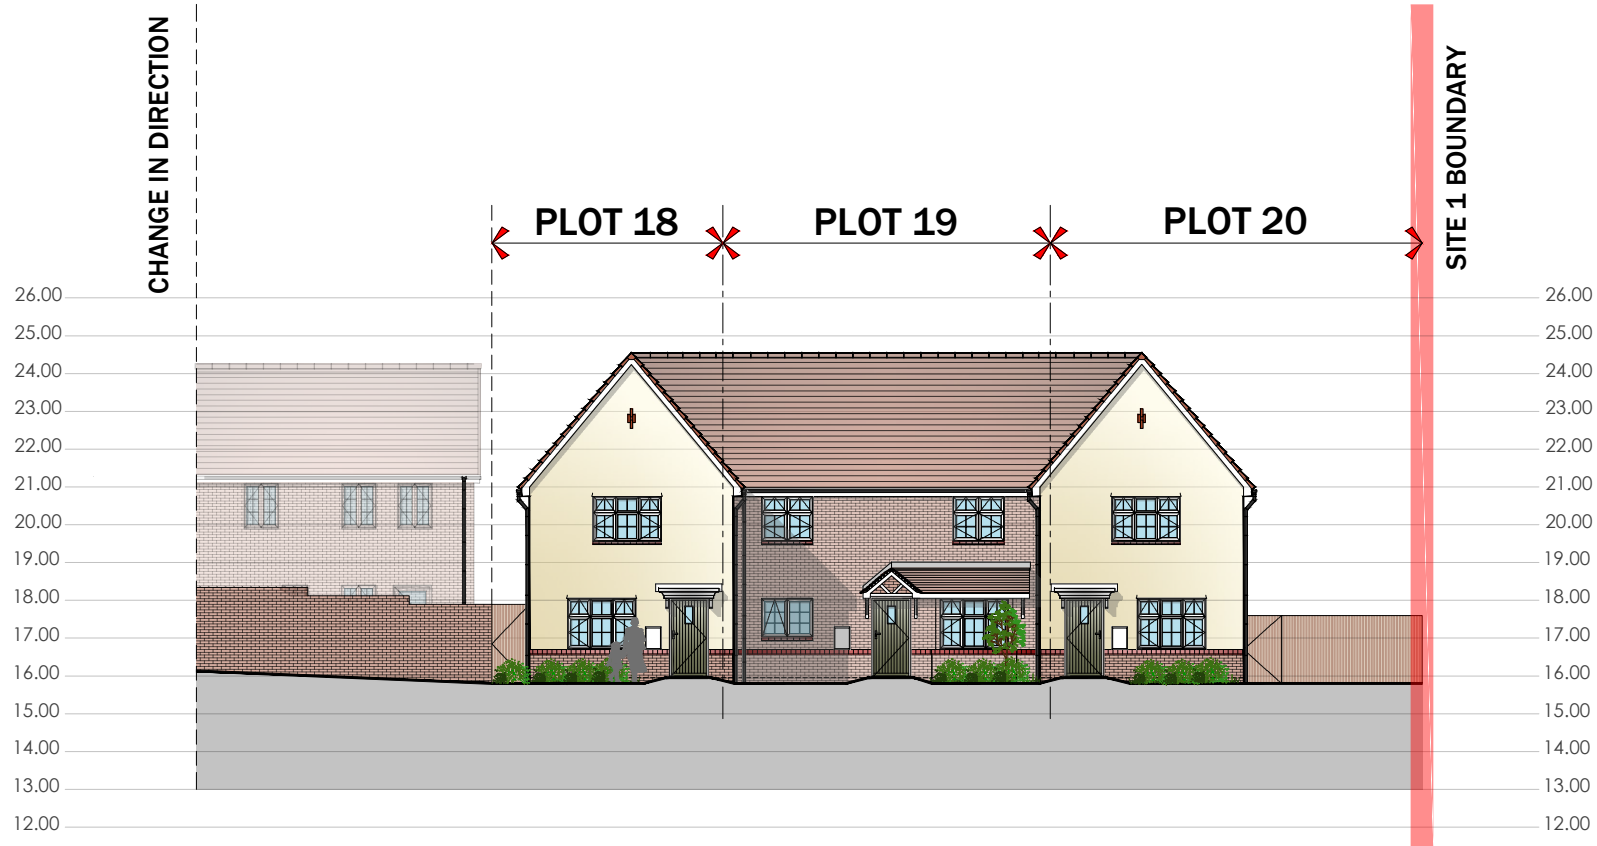

STREET ELEVATION 2 - Site 1




STREET ELEVATION 3 - Site 1

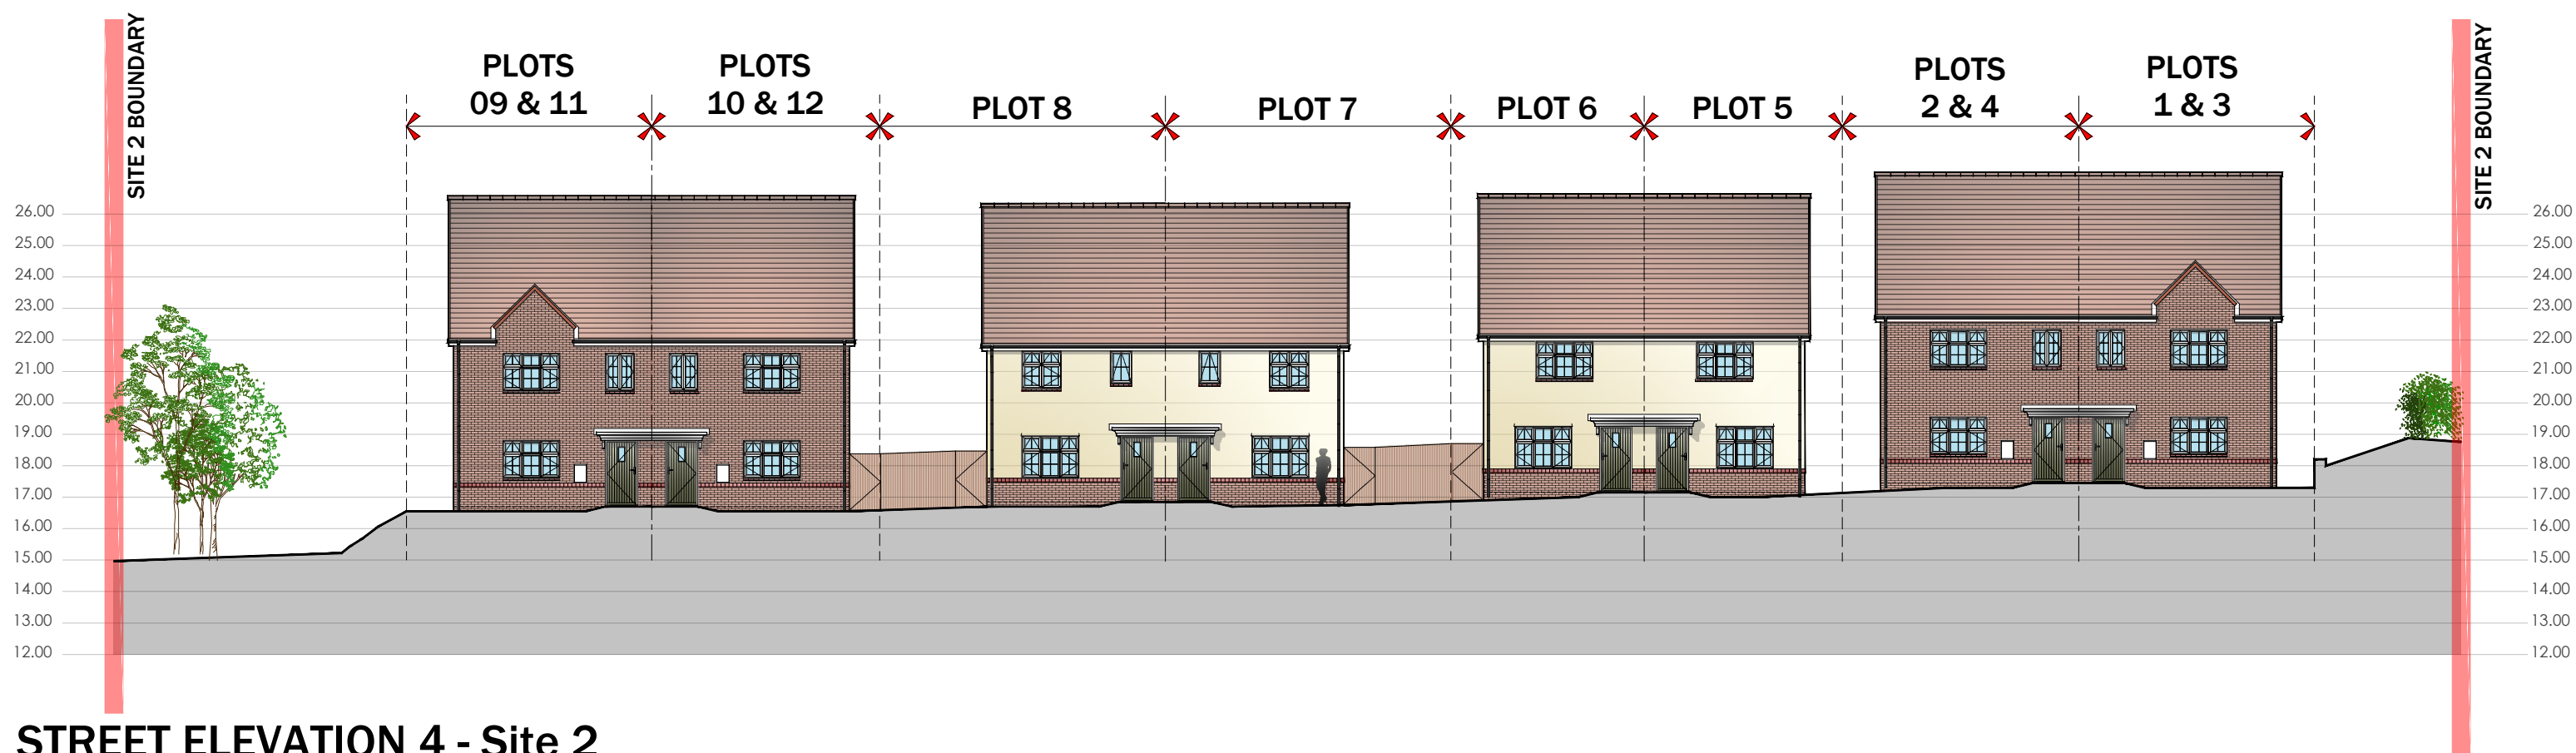

STREET ELEVATION 4 - Site 2

STREET ELEVATIONS

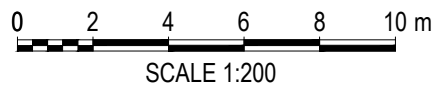

Do not scale from this drawing.
The users of this drawing shall check all dimensions and details against the original drawings and specifications to LeTrucco Design.

This drawing is copyright. It must not be reproduced, stored in a retrieval system, or used in any form without prior permission of LeTrucco Design.

Revisions

Rev. 1
Planning Submission

March 24

Drawing No	Revision	Scale	Date	Checked
LT2402.04.07	P1	1:200 @ A1	Feb '24	kpc

Drawing Purpose
PLANNING

Client
Monmouthshire HA

Job Title
Mons Bank, Newport

LeTruccodesign
ARCHITECTURE

Suite 7, 35 Stow Park Circle
Newport, NP20 4HF

Tel: 07710390800 / 07710390801
info@letruccodesign.co.uk
www.letruccodesign.co.uk