


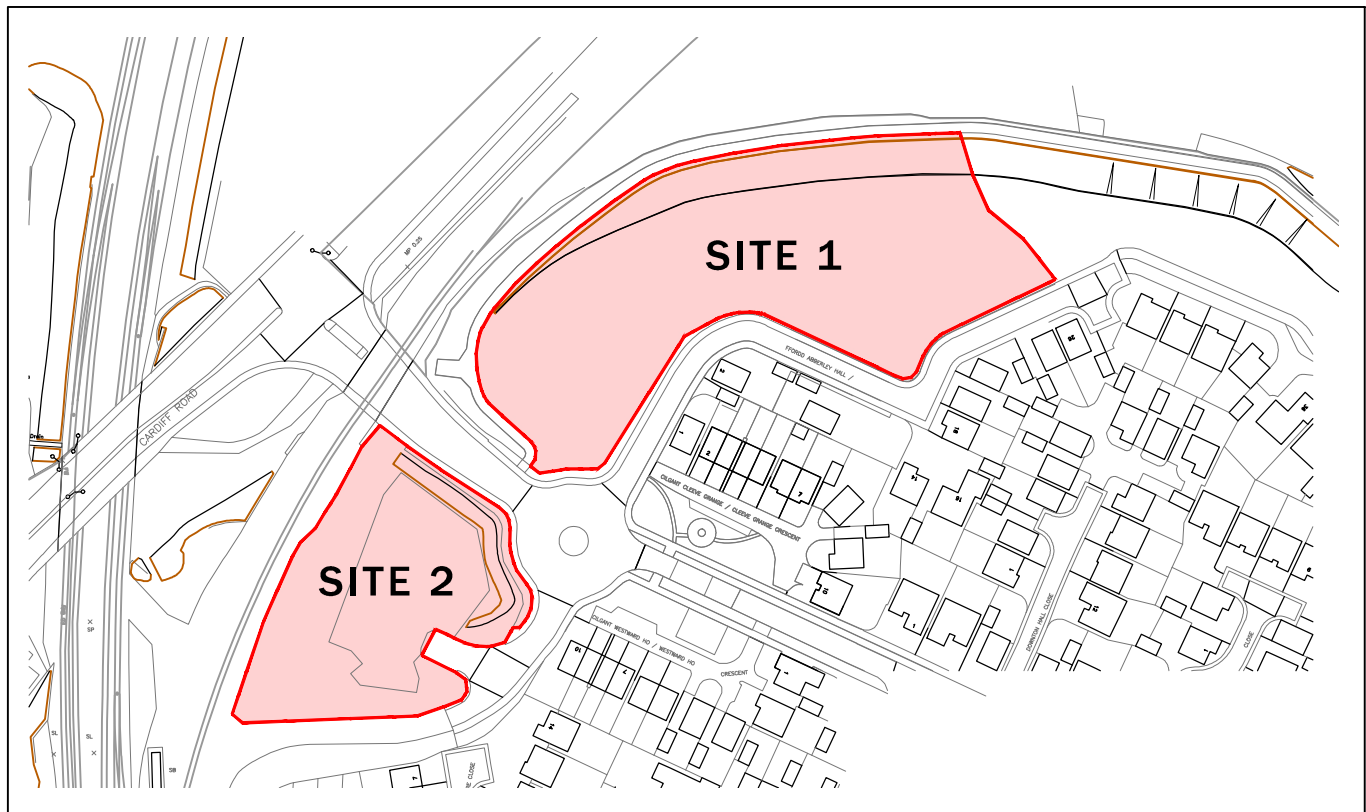

KEY PLAN - NTS



MATERIALS IDENTIFICATION PLAN 1:250

0 2.5 5 7.5 10 12.5 m
SCALE 1:250

MATERIALS KEY

- MAIN BRICK - DARK MULTI RED FACING BRICK
- SMOOTH RED FACING DENTIL BAND COURSE
- DARK MULTI RED FACING BRICKWORK BELOW BAND COURSE
- MAIN WALL: SMOOTH OFF WHITE RENDER SYSTEM
- SMOOTH RED FACING DENTIL BAND COURSE
- DARK MULTI RED FACING BRICKWORK BELOW BAND COURSE
- ROOF TILE - DARK GREY RECONSTITUTED SLATE ROOFING TILES

Do not scale from this drawing.
The scope of this drawing shall cover all
work shown and shall be taken as
omitted to all other drawings.
This drawing is copyright. It must not be
reproduced, stored in a retrieval system
or transmitted in any form or by any means
without prior permission of LeTrucco
Design.

Revisions
Revised
March 24

Client	Drawing No	Scale	Revision
Normouthshire H.A.	LT2402_04.04	1:250 @ A0	P1
Job Title	Drawing Title	Date	Checked
Mons Bank Newport	Materials Identification Plan	March 24	kpc

Drawing Purpose
PLANNING