




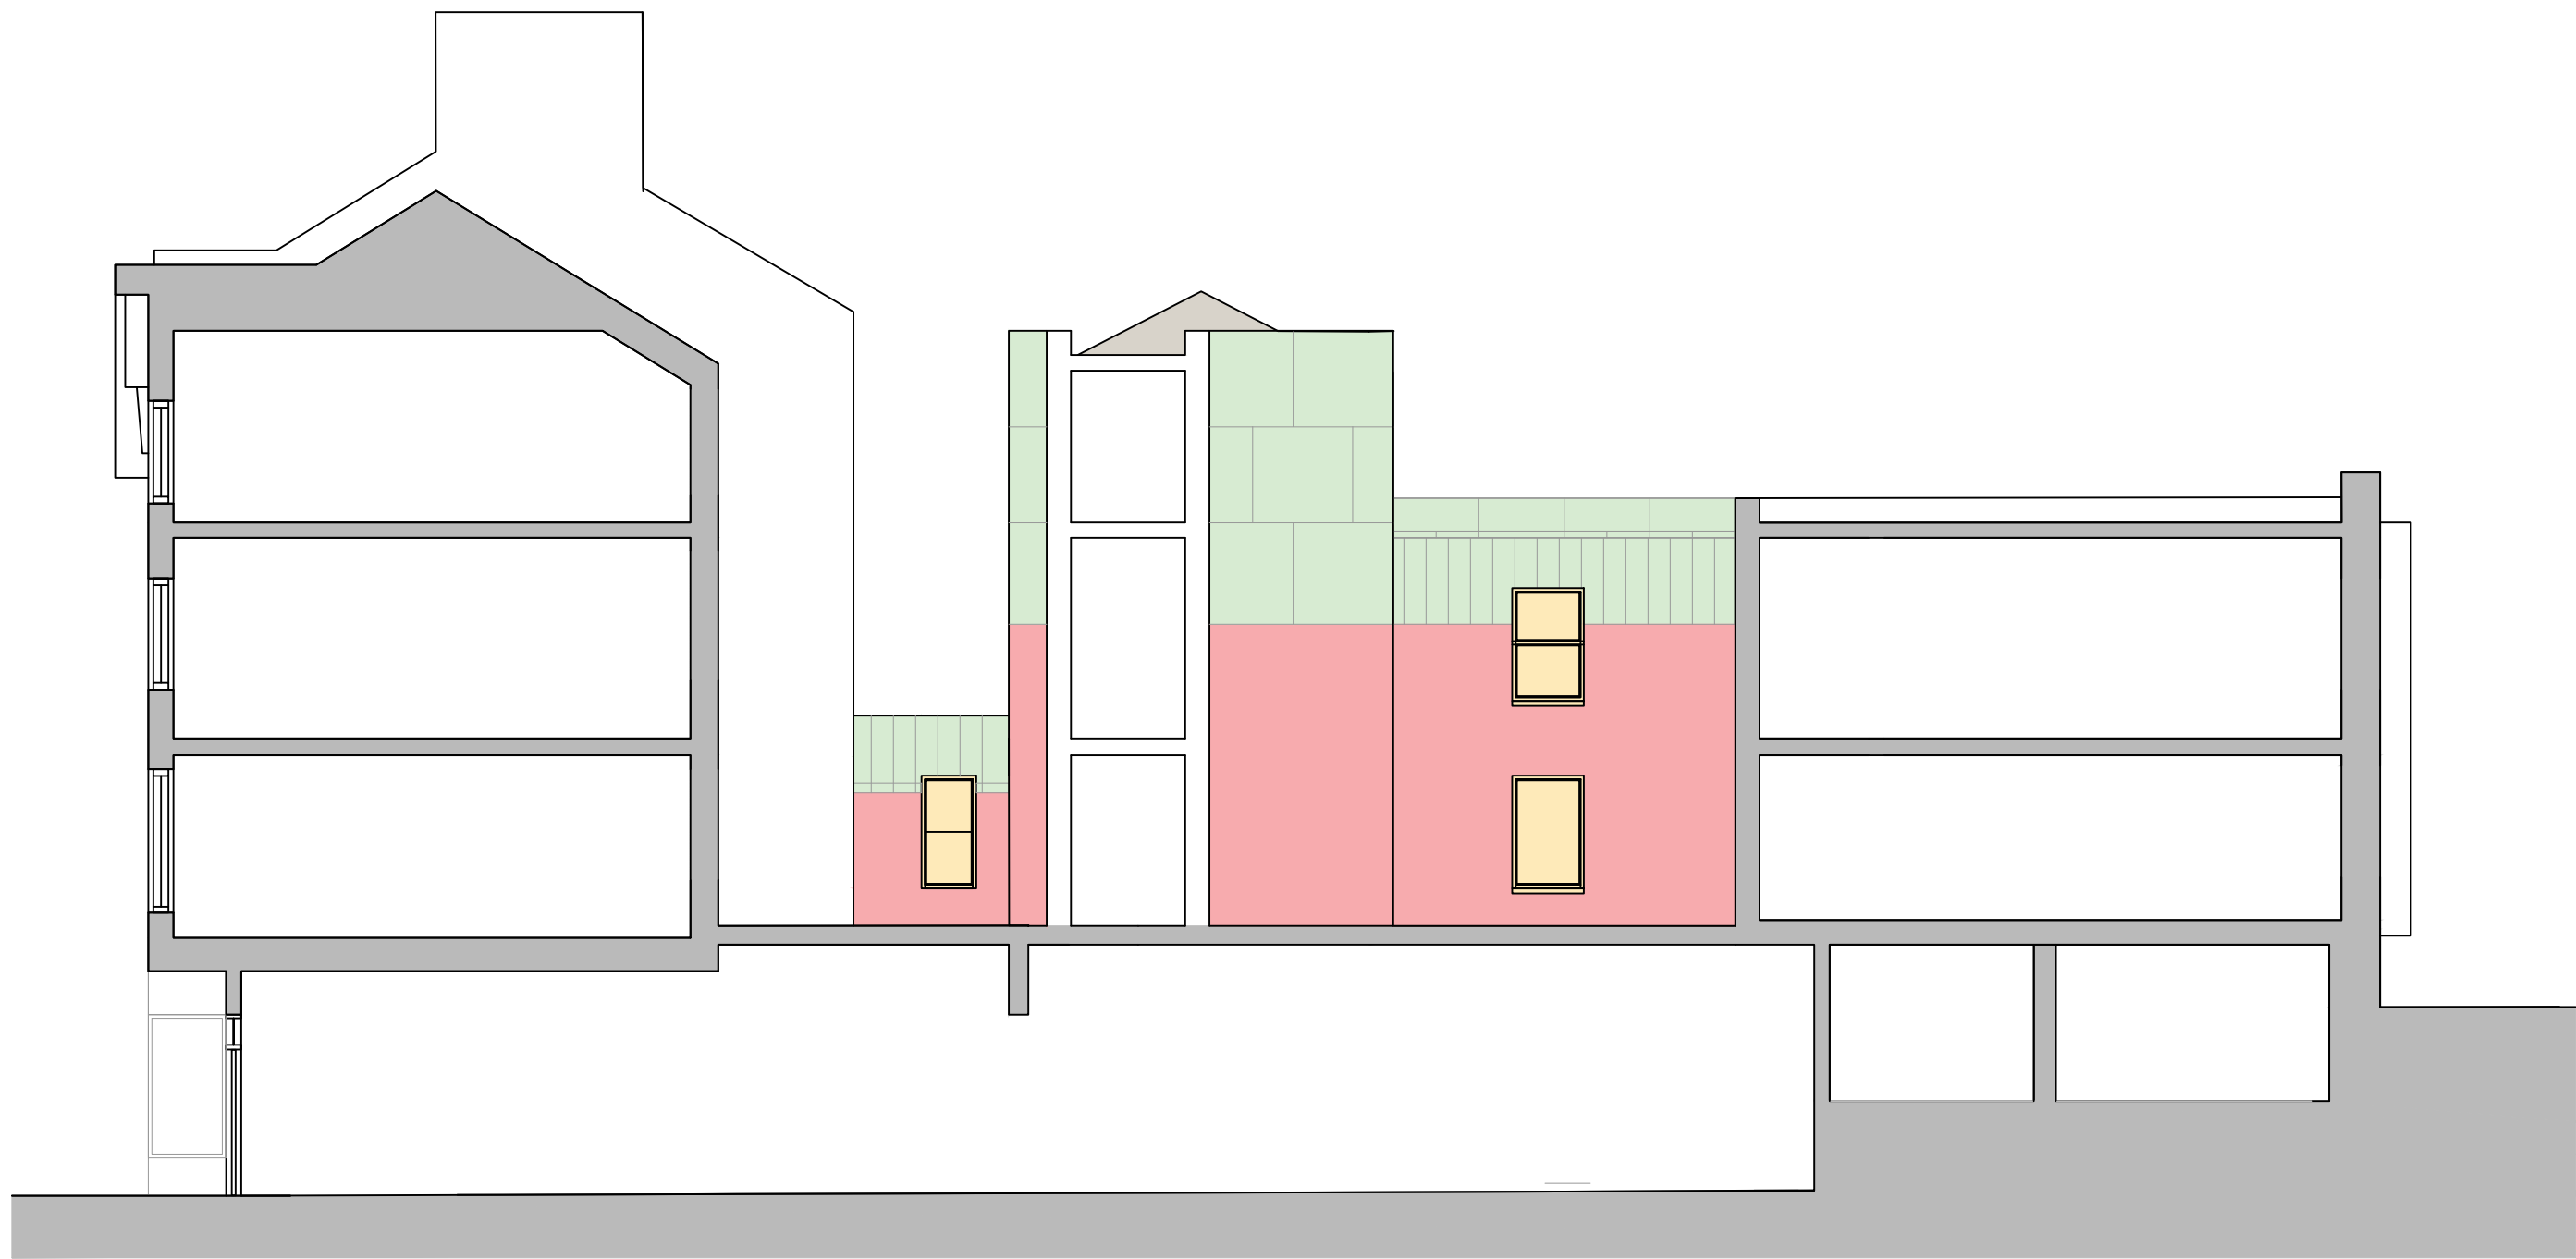


SECTION 05 (SOUTH VIEW)

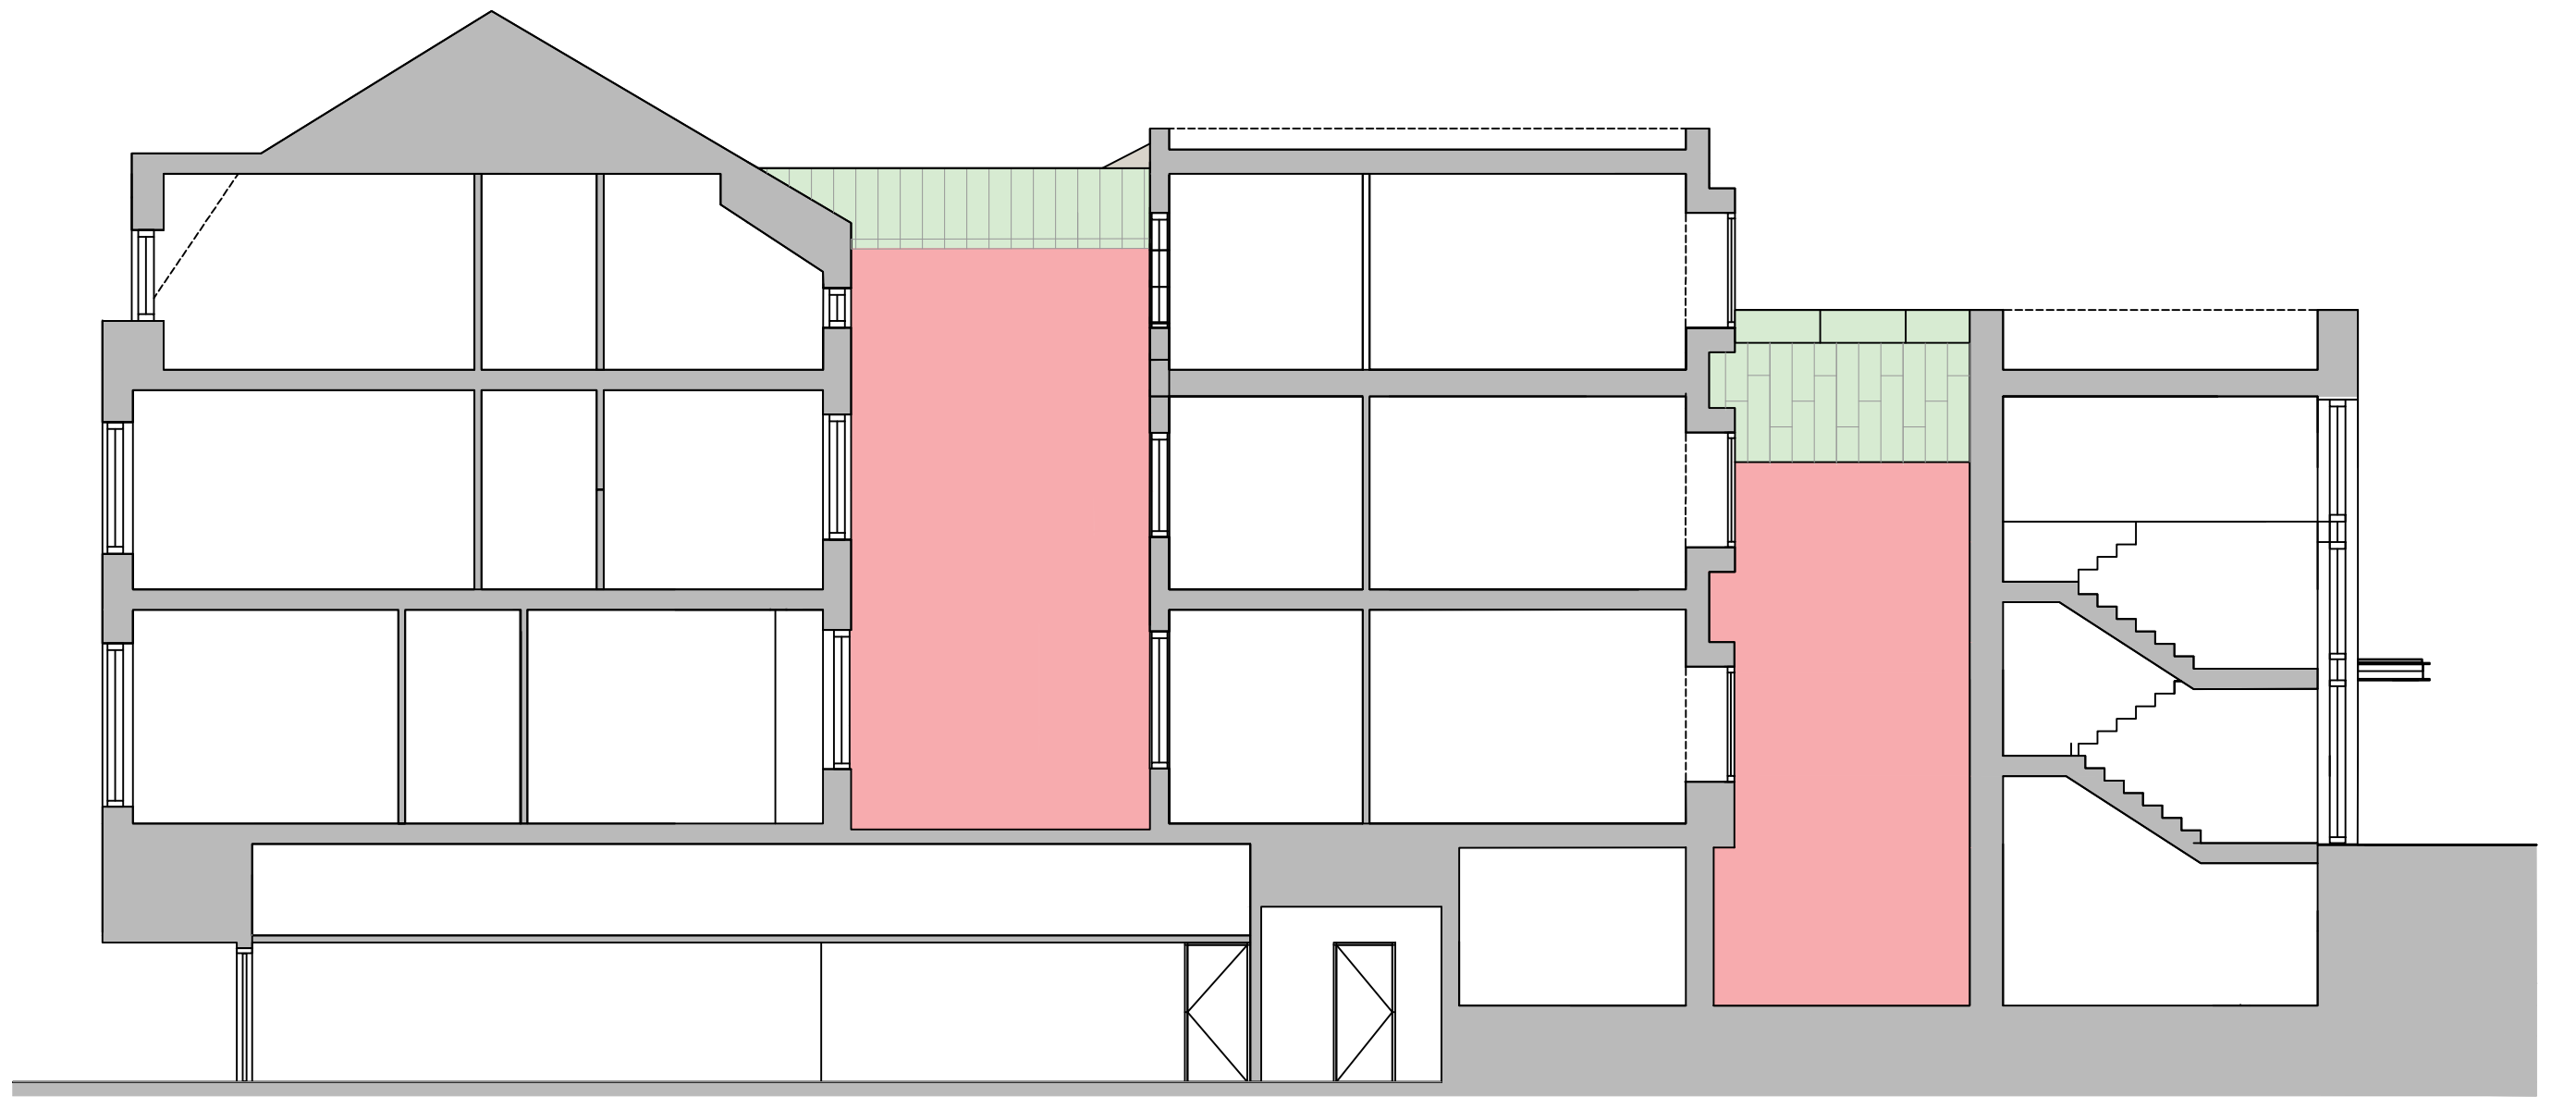

SECTION 04 (SOUTH VIEW)

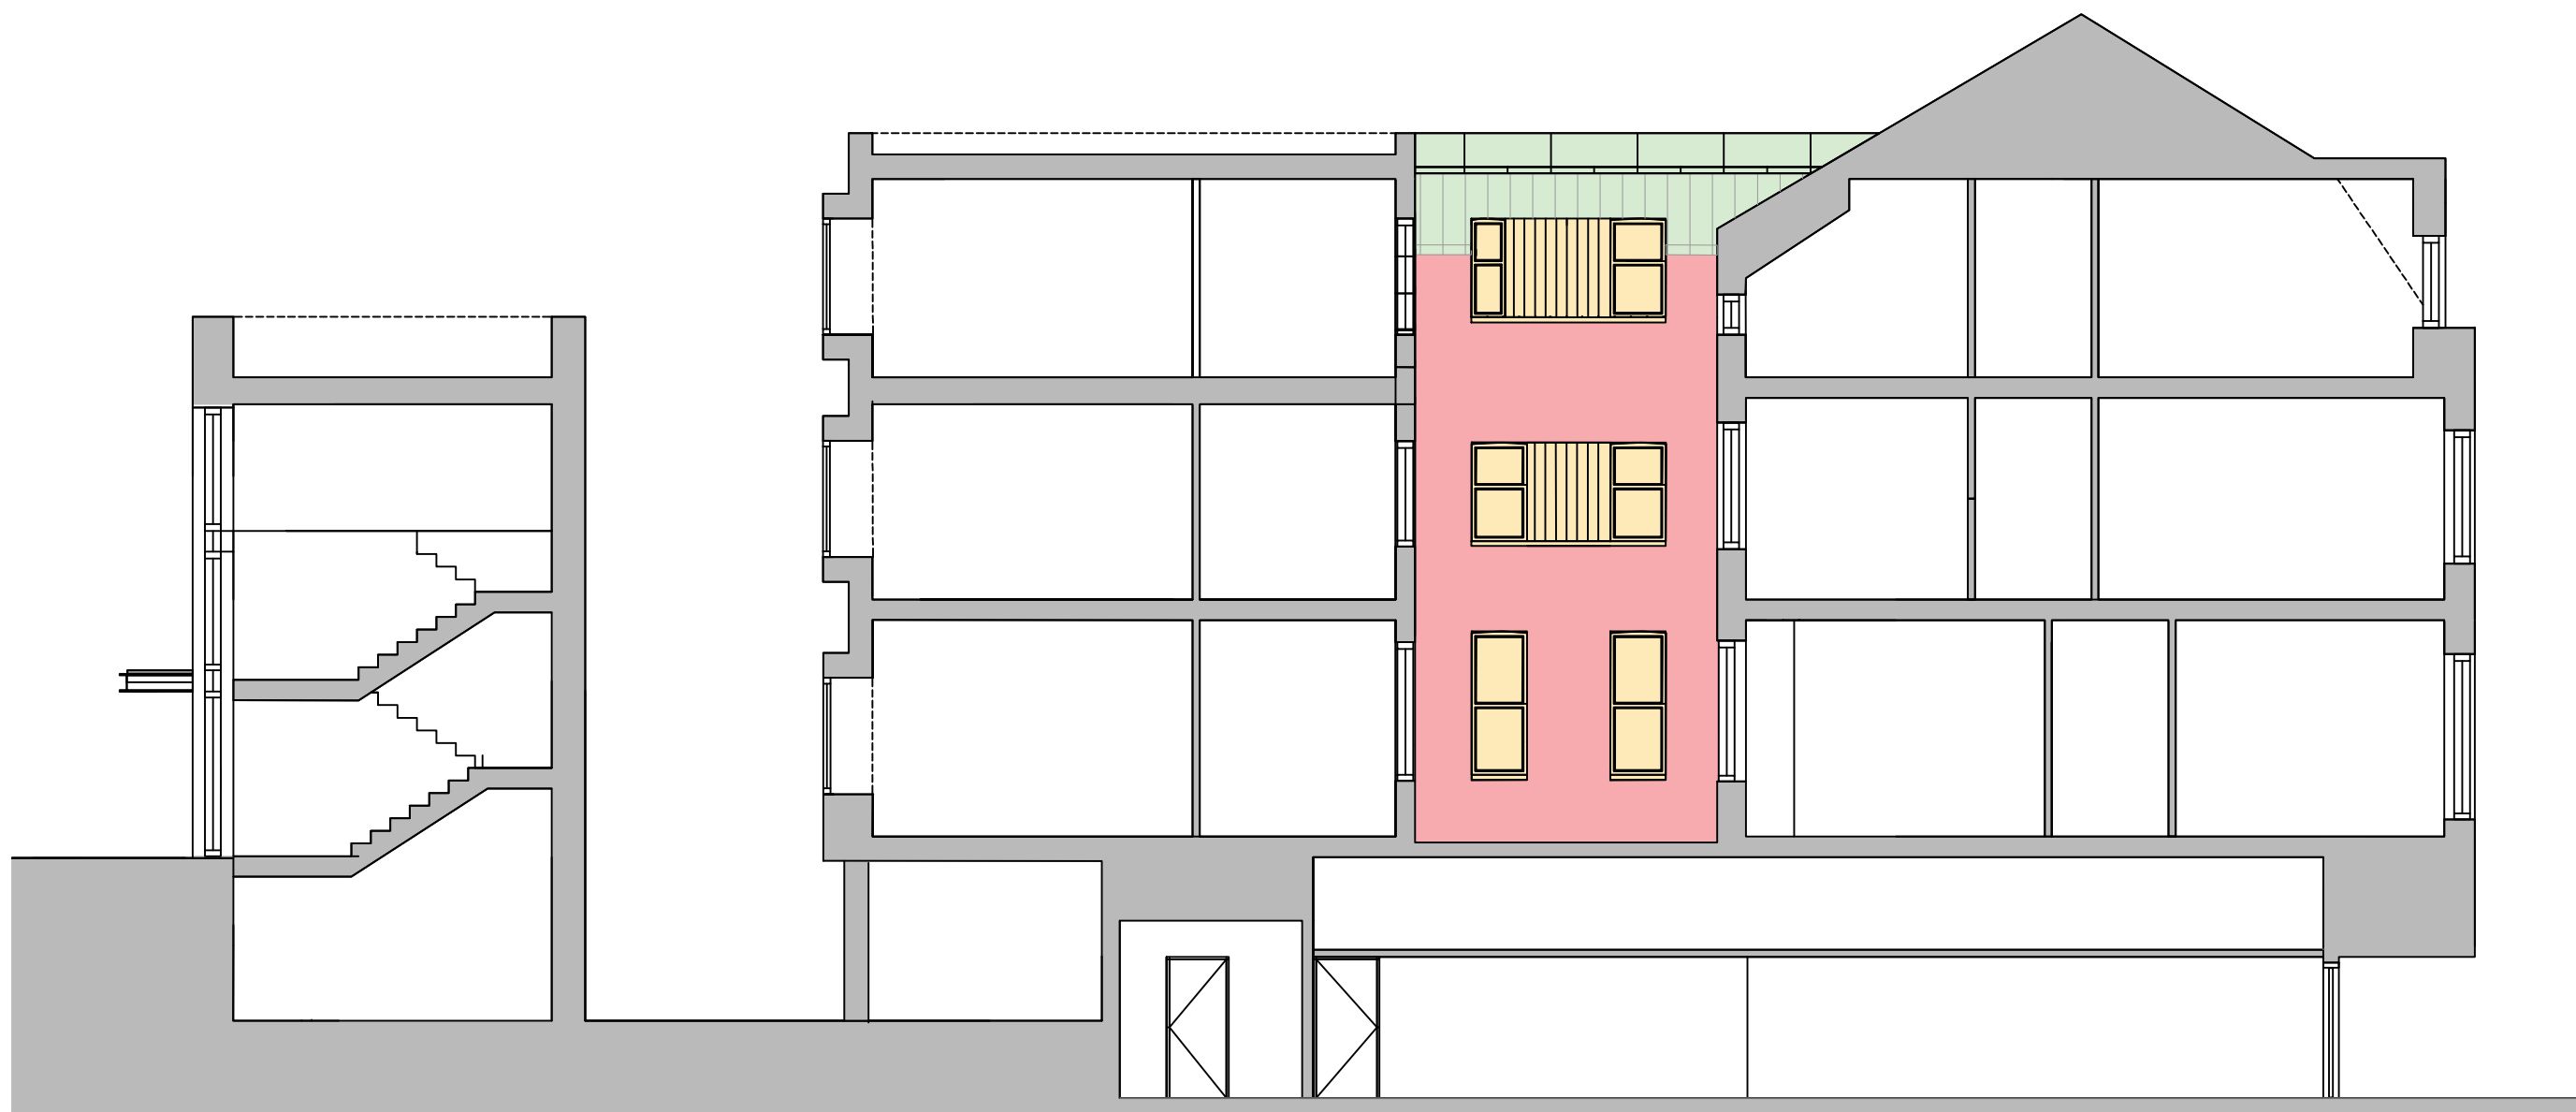

SECTION 04 (NORTH VIEW)

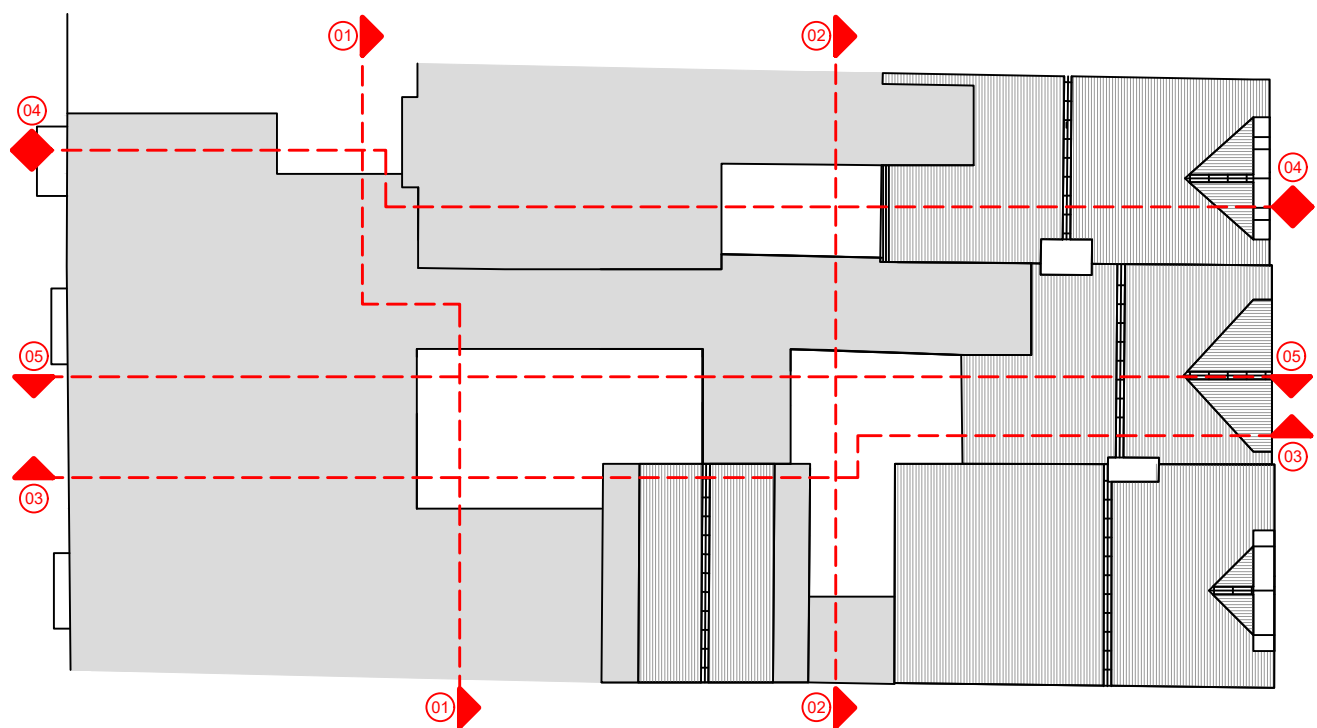

SECTION PLAN - 1:200

Materials and Specification

Walls

- Existing timber to be repainted, colour white to match existing
- Existing tiling to be removed and blockwork rendered and repainted, white to match adjacent
- New brickwork, Weinsberger Red multi to existing - samples of Chapstow Multi and Cholesbury Red Multi obtained to confirm closest match
- Insulated zinc flat-lock panels, natural finish

Roof

- Zinc standing seam metal roof covering

Windows

- Existing timber to be repainted, colour white to match existing
- New double glazed timber window, colour white
- uPVC windows, colour Anthracite

Materials Samples

- Cholesbury Light Red multi brick
- Chapstow Multi brick
- Cast-effect half-round upvc guttering and downpipes

REV:	DATE:	DESCRIPTION:	BY:
------	-------	--------------	-----

COVEST
ARCHITECTURE

Covest Architecture
Pure Offices, Lake View Drive, Shenwood
Business Park, Nottingham, NG15 0DT
Telephone : 0115 778 6948
Email : mccongreve@covest.co.uk
Website : www.covest.co.uk

PROJECT: Conversion and Change of use	
DRAWING TITLE: Sectional Elevations	
PROJECT ADDRESS: 138 - 140 Commercial Street, Newport, NP20 1LN	
CLIENT: Mr James Horgan	
DATE: 17/09/2025	SCALE: 1:100
DRAWN: MC	DRG NO: T / 006
CHECKED:	REVISION: A
APPROVED:	