





1 EXISTING FRONT ELEVATION
1:50 @ A1




2 EXISTING REAR ELEVATION
1:50 @ A1

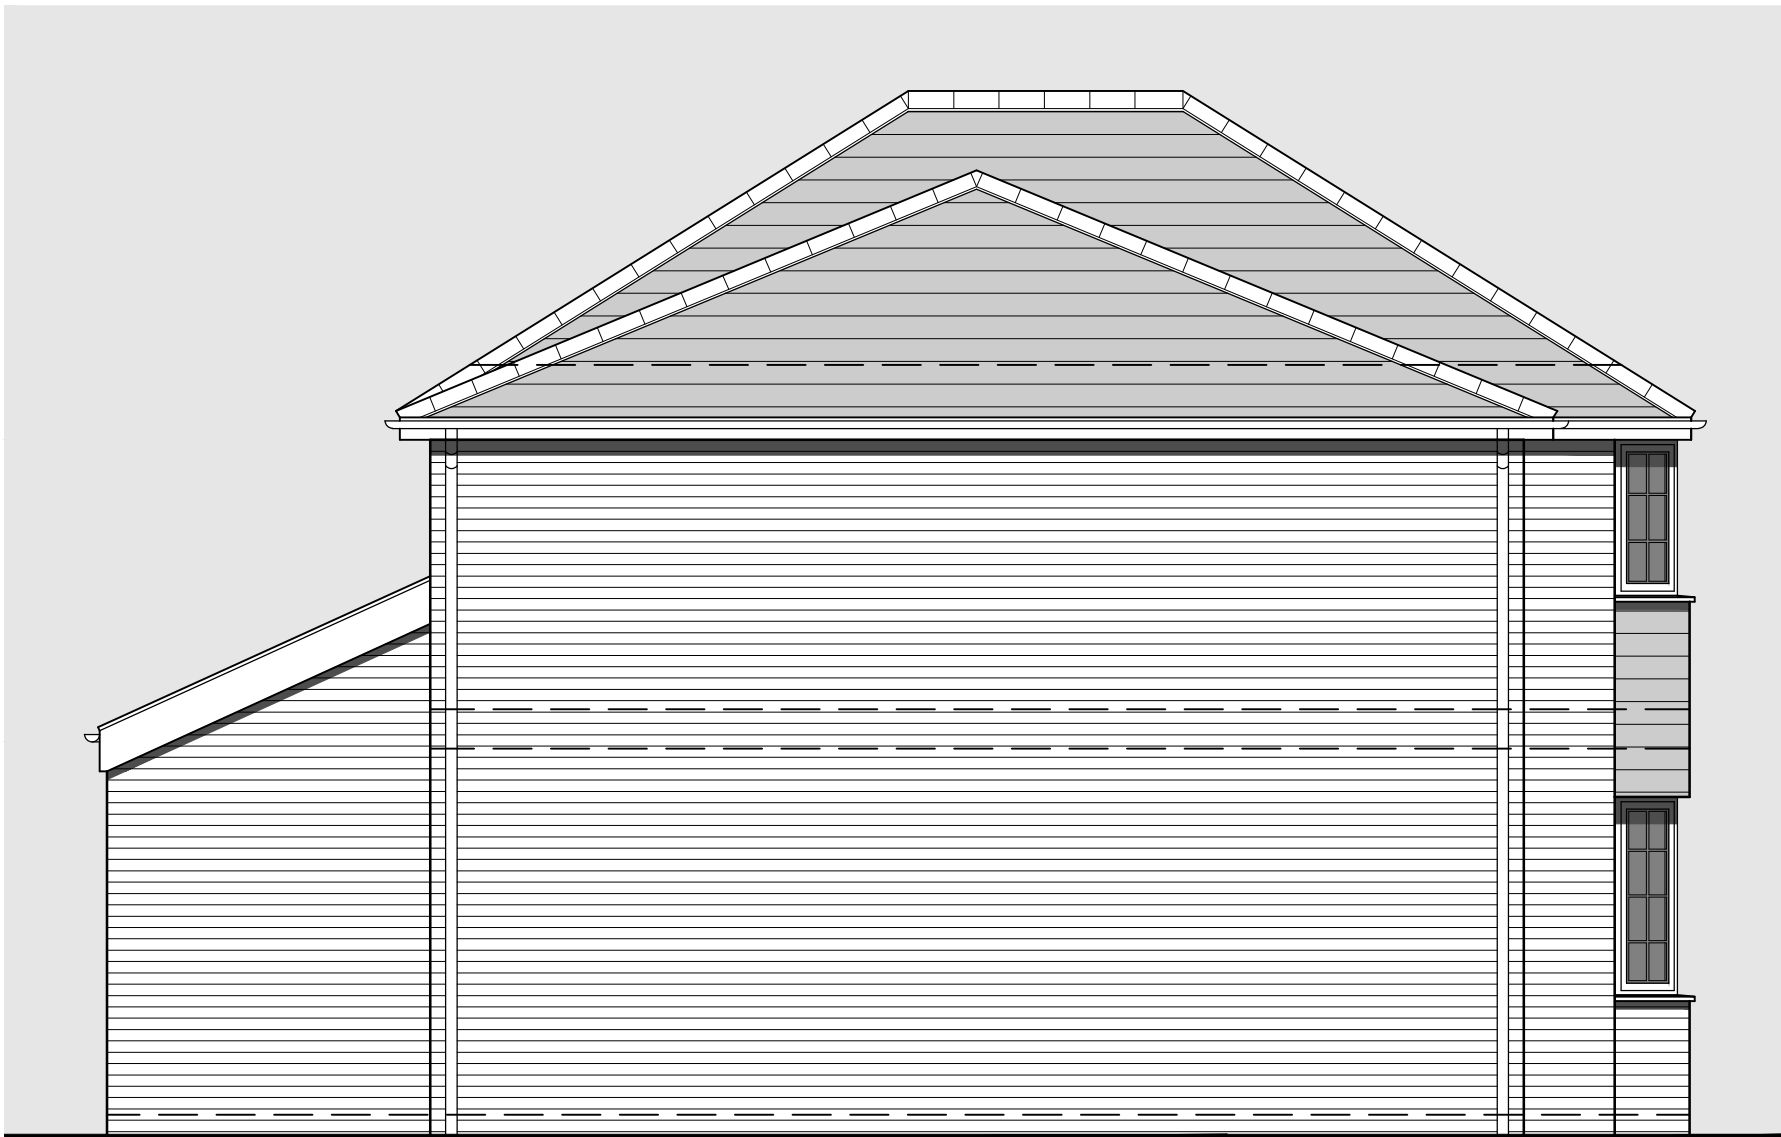


3 EXISTING SIDE ELEVATION
1:50 @ A1

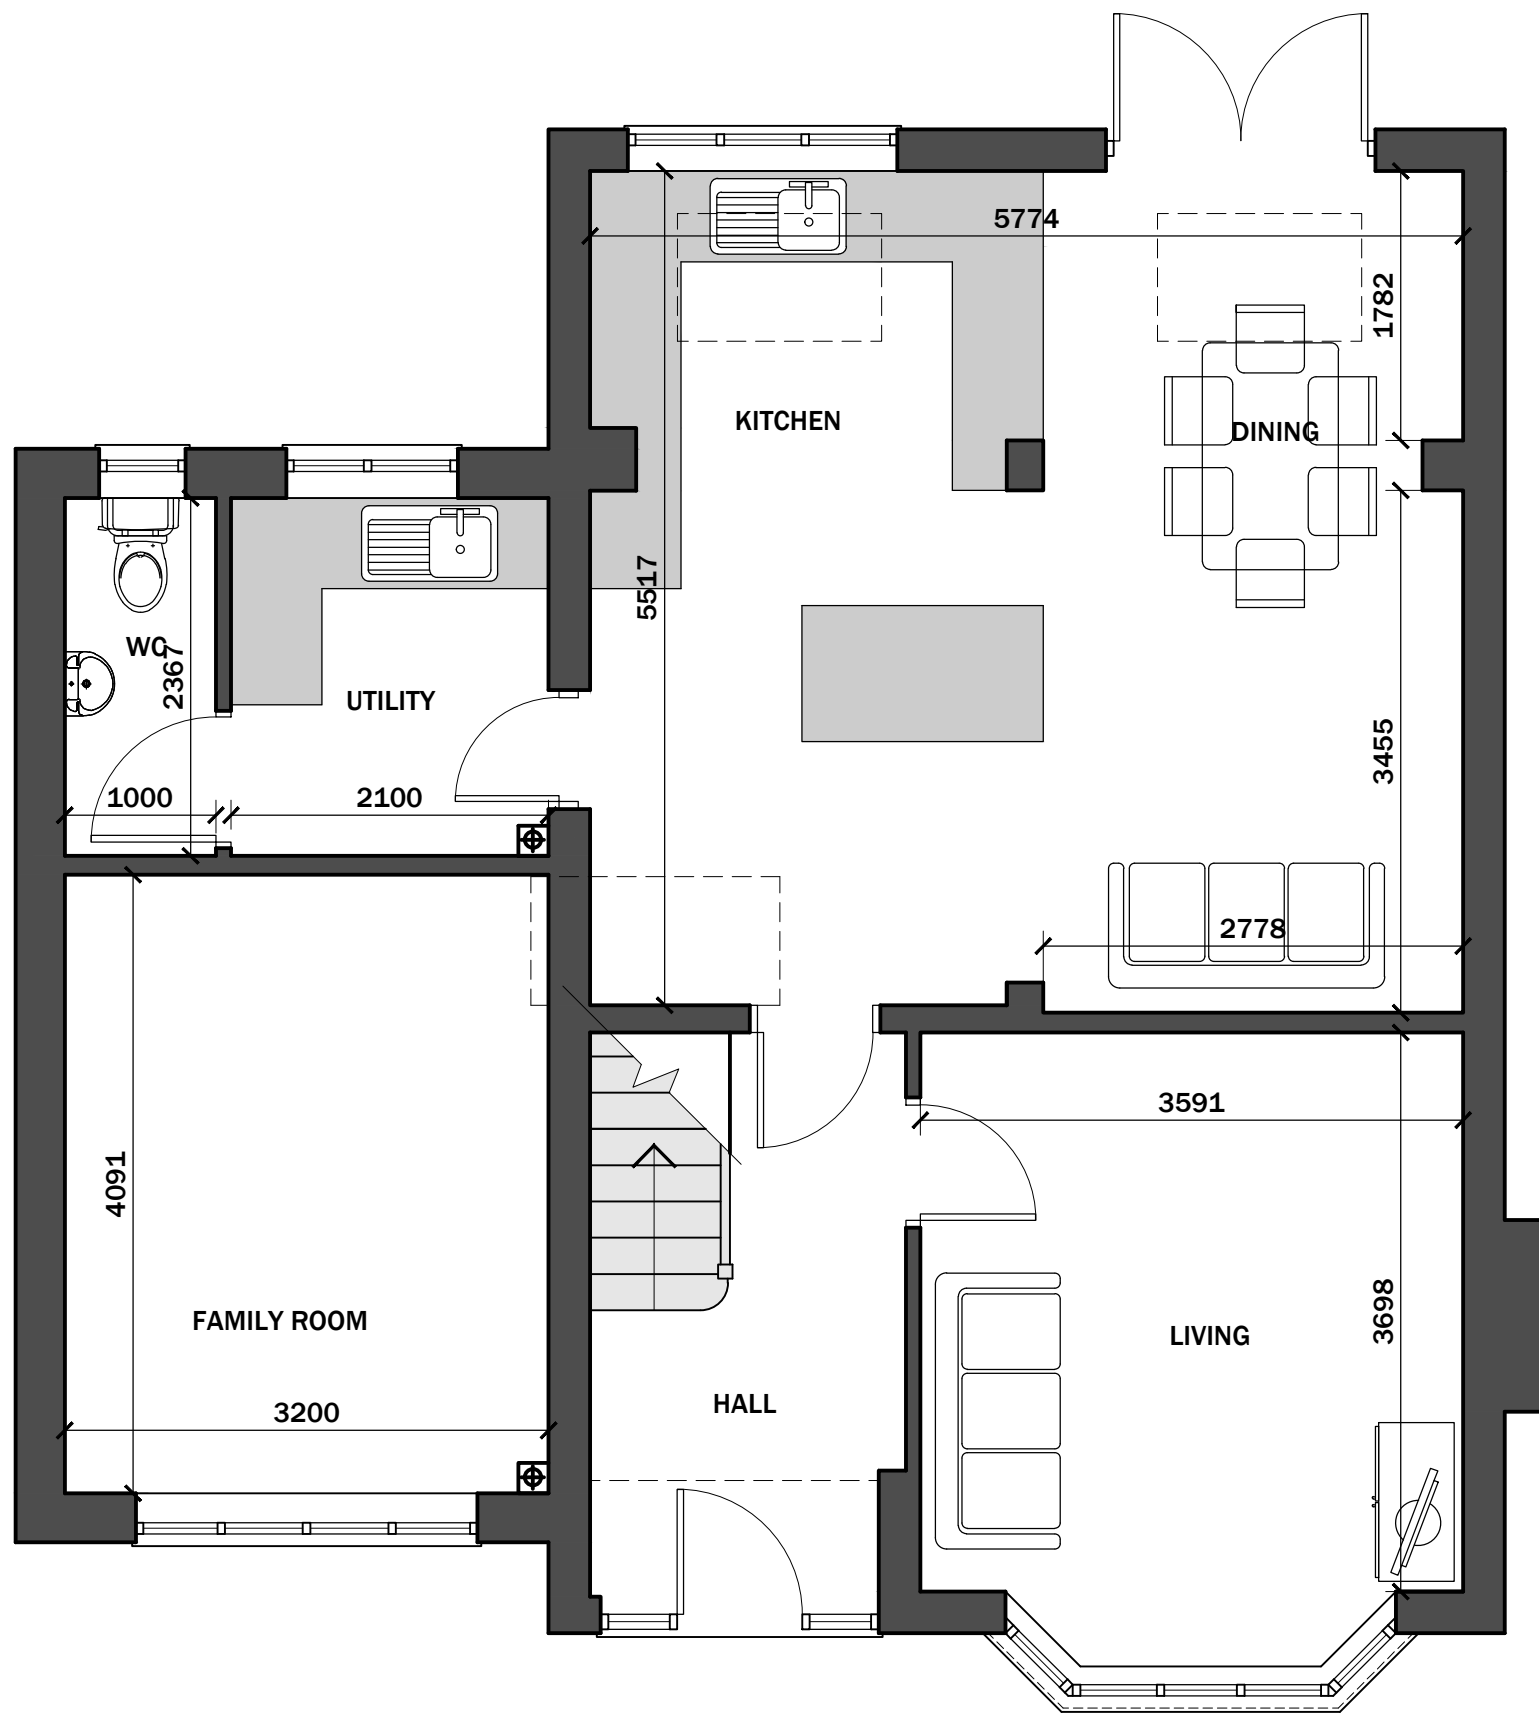

5 EXISTING GROUND FLOOR PLAN
1:50 @ A1

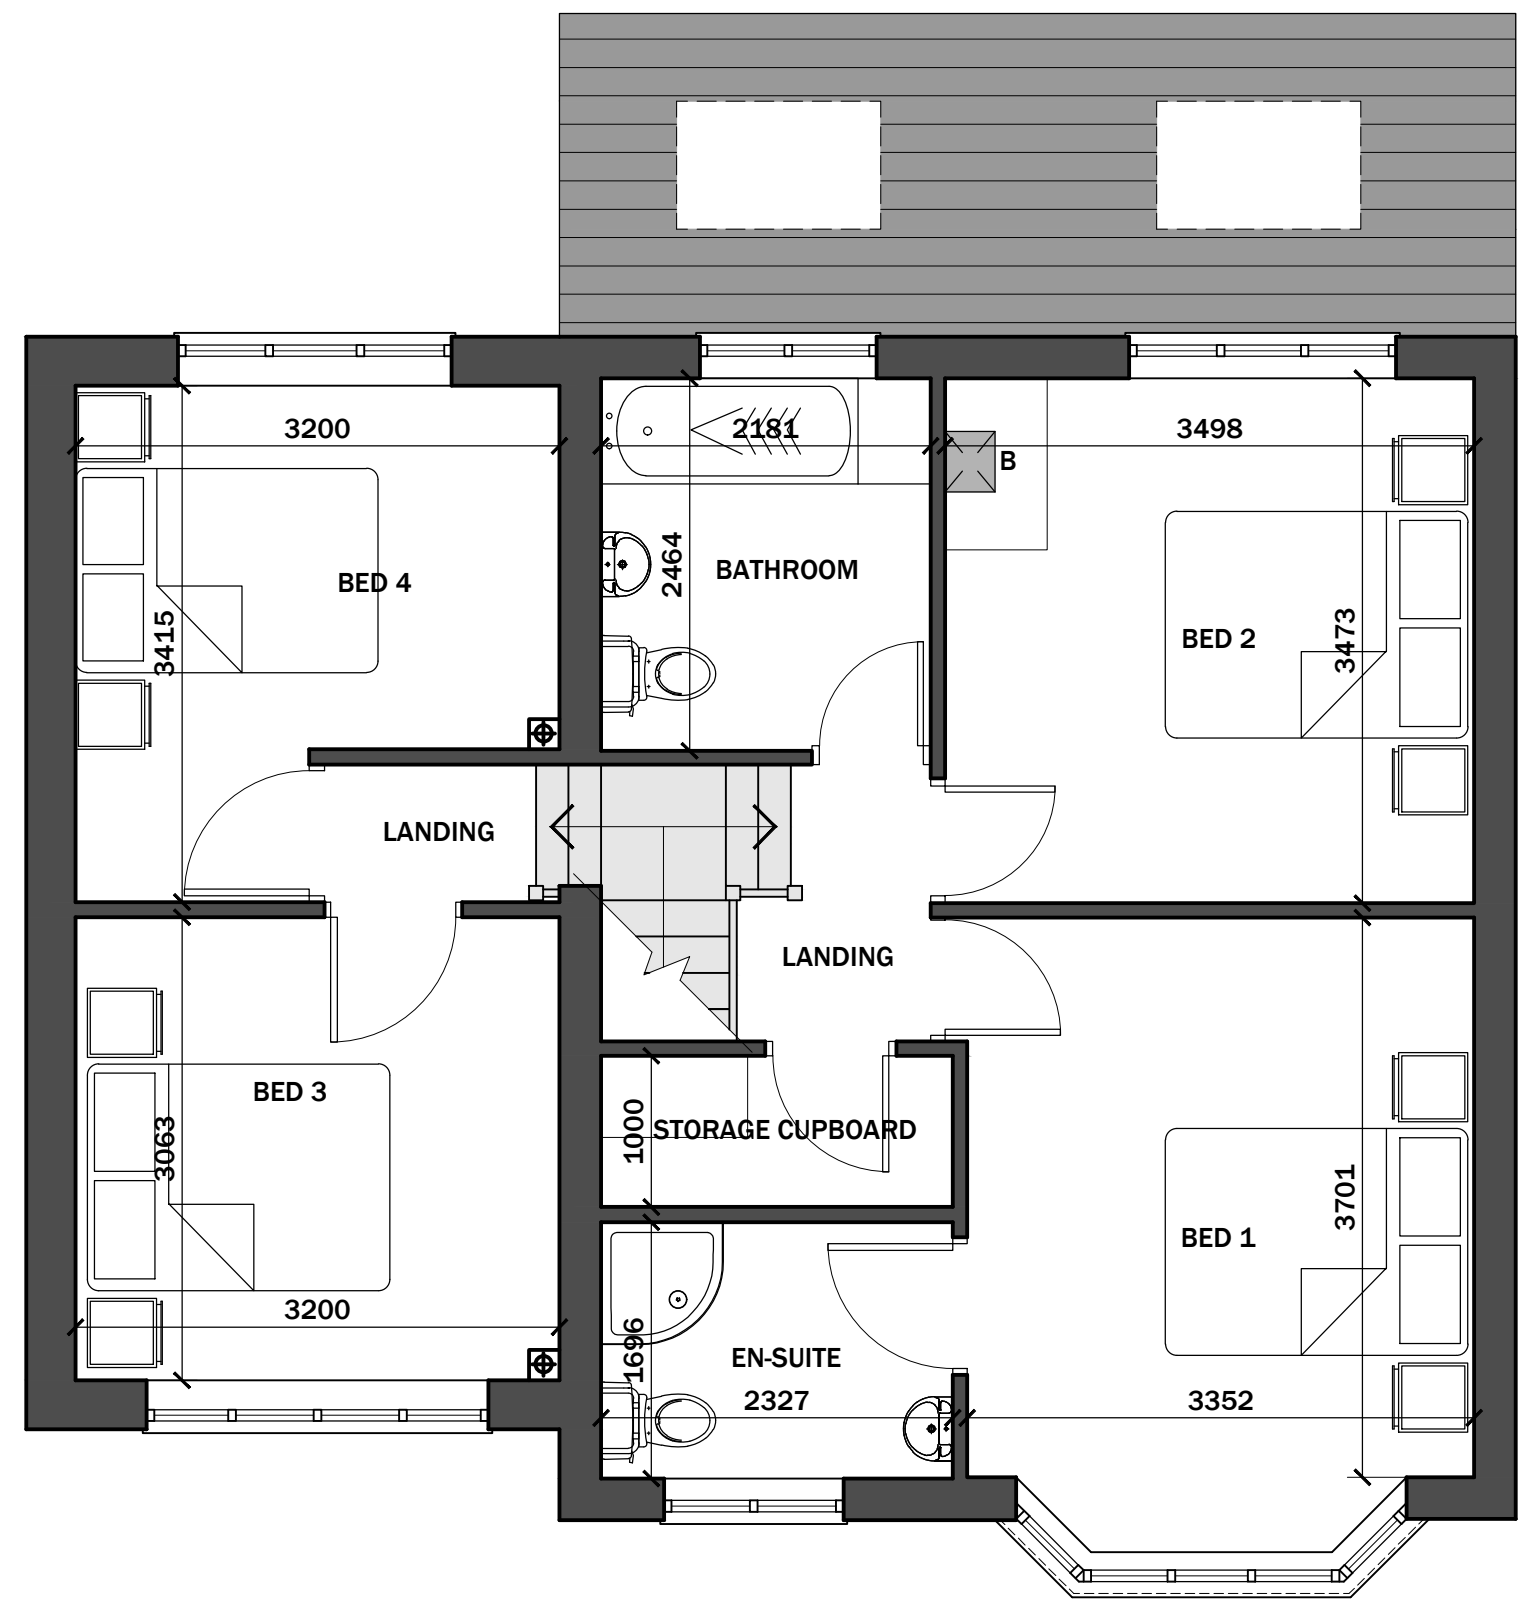

6 EXISTING FIRST FLOOR PLAN
1:50 @ A1

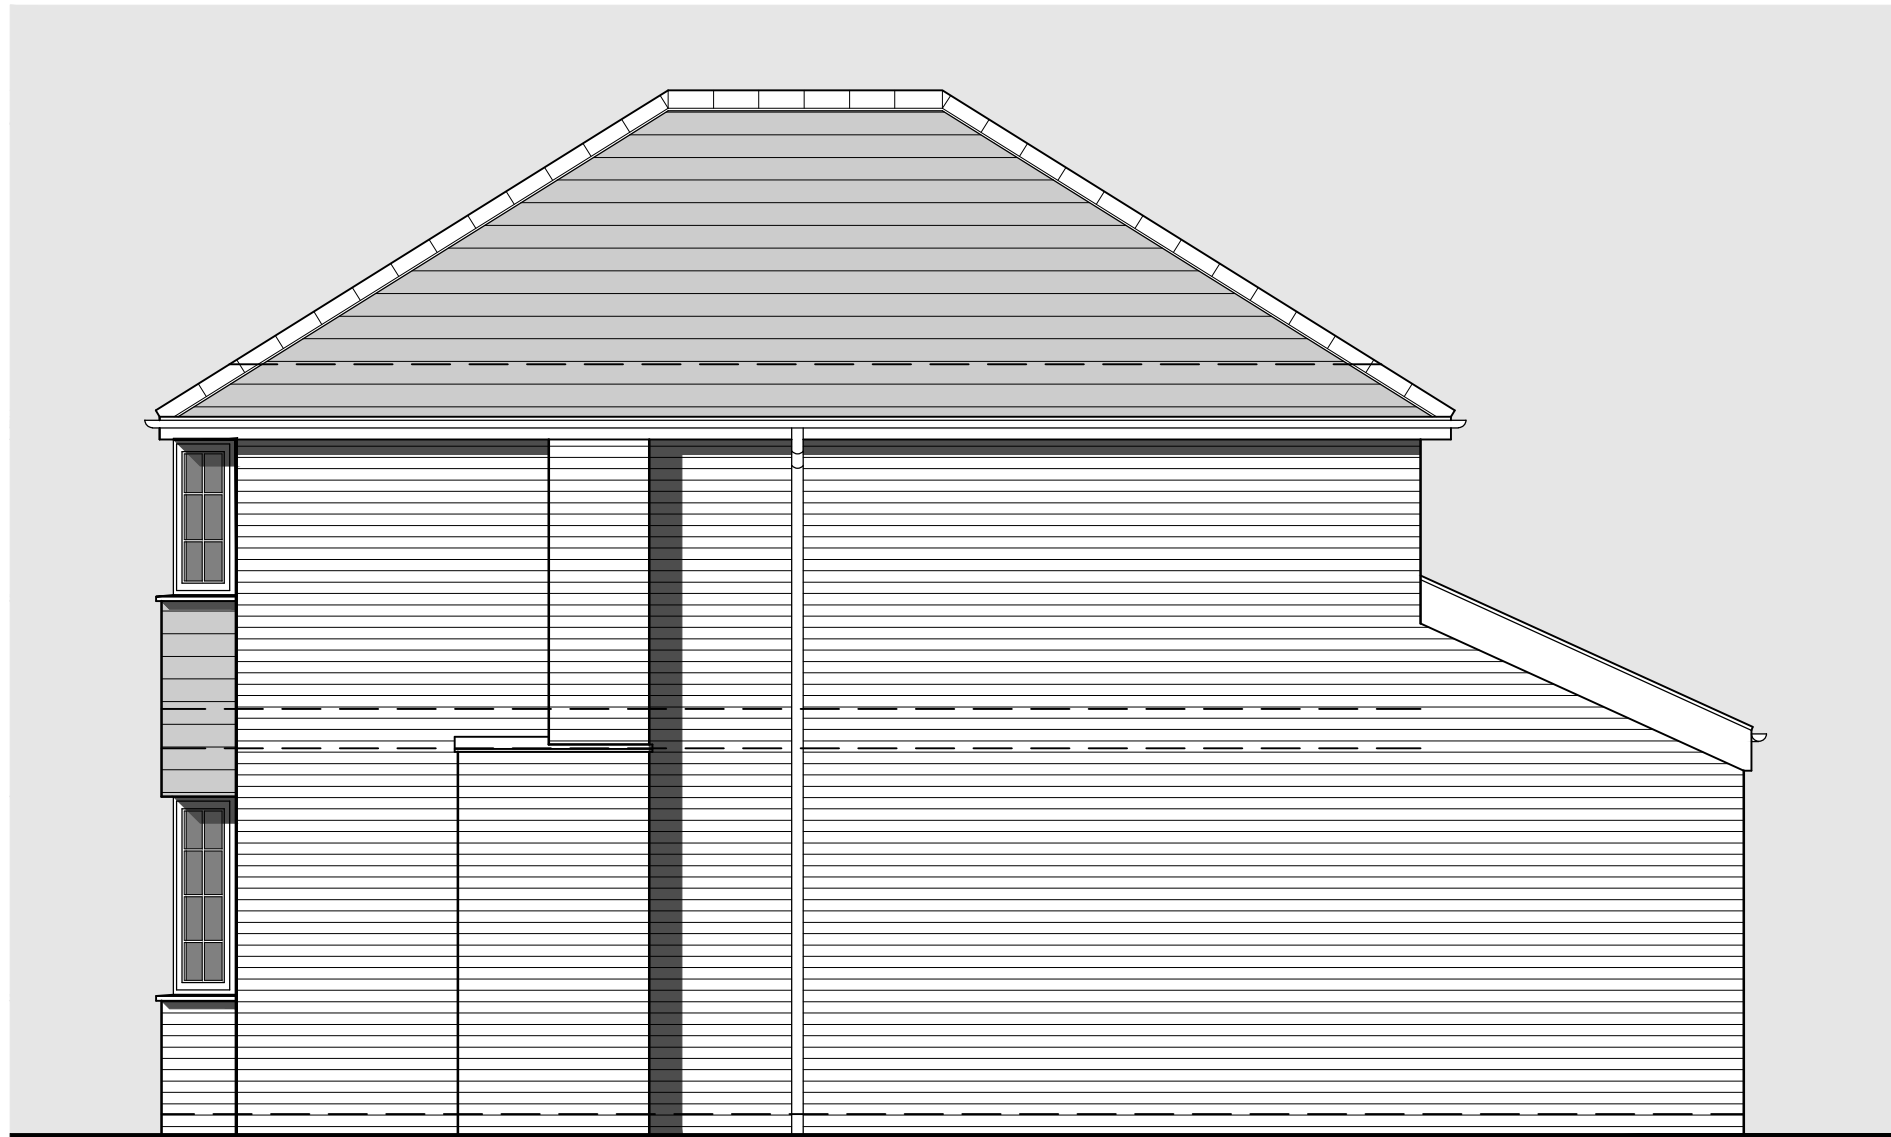

4 EXISTING SIDE ELEVATION
1:50 @ A1

PROJECT
32A
WAVELL DRIVE
NEWPORT
NP20 6QN

REVISION
Rev - Date - Comment

DESCRIPTION
EXISTING
PLANS &
ELEVATIONS

DATE: 14/07/2025

JOB NO. REV -

100