



1 PROPOSED FRONT ELEVATION

1:50 @ A1


BRICK SOLDIER COURSE TO
HEAD OF GARAGE DOOR



2 PROPOSED REAR ELEVATION


1:50 @ A1

1445

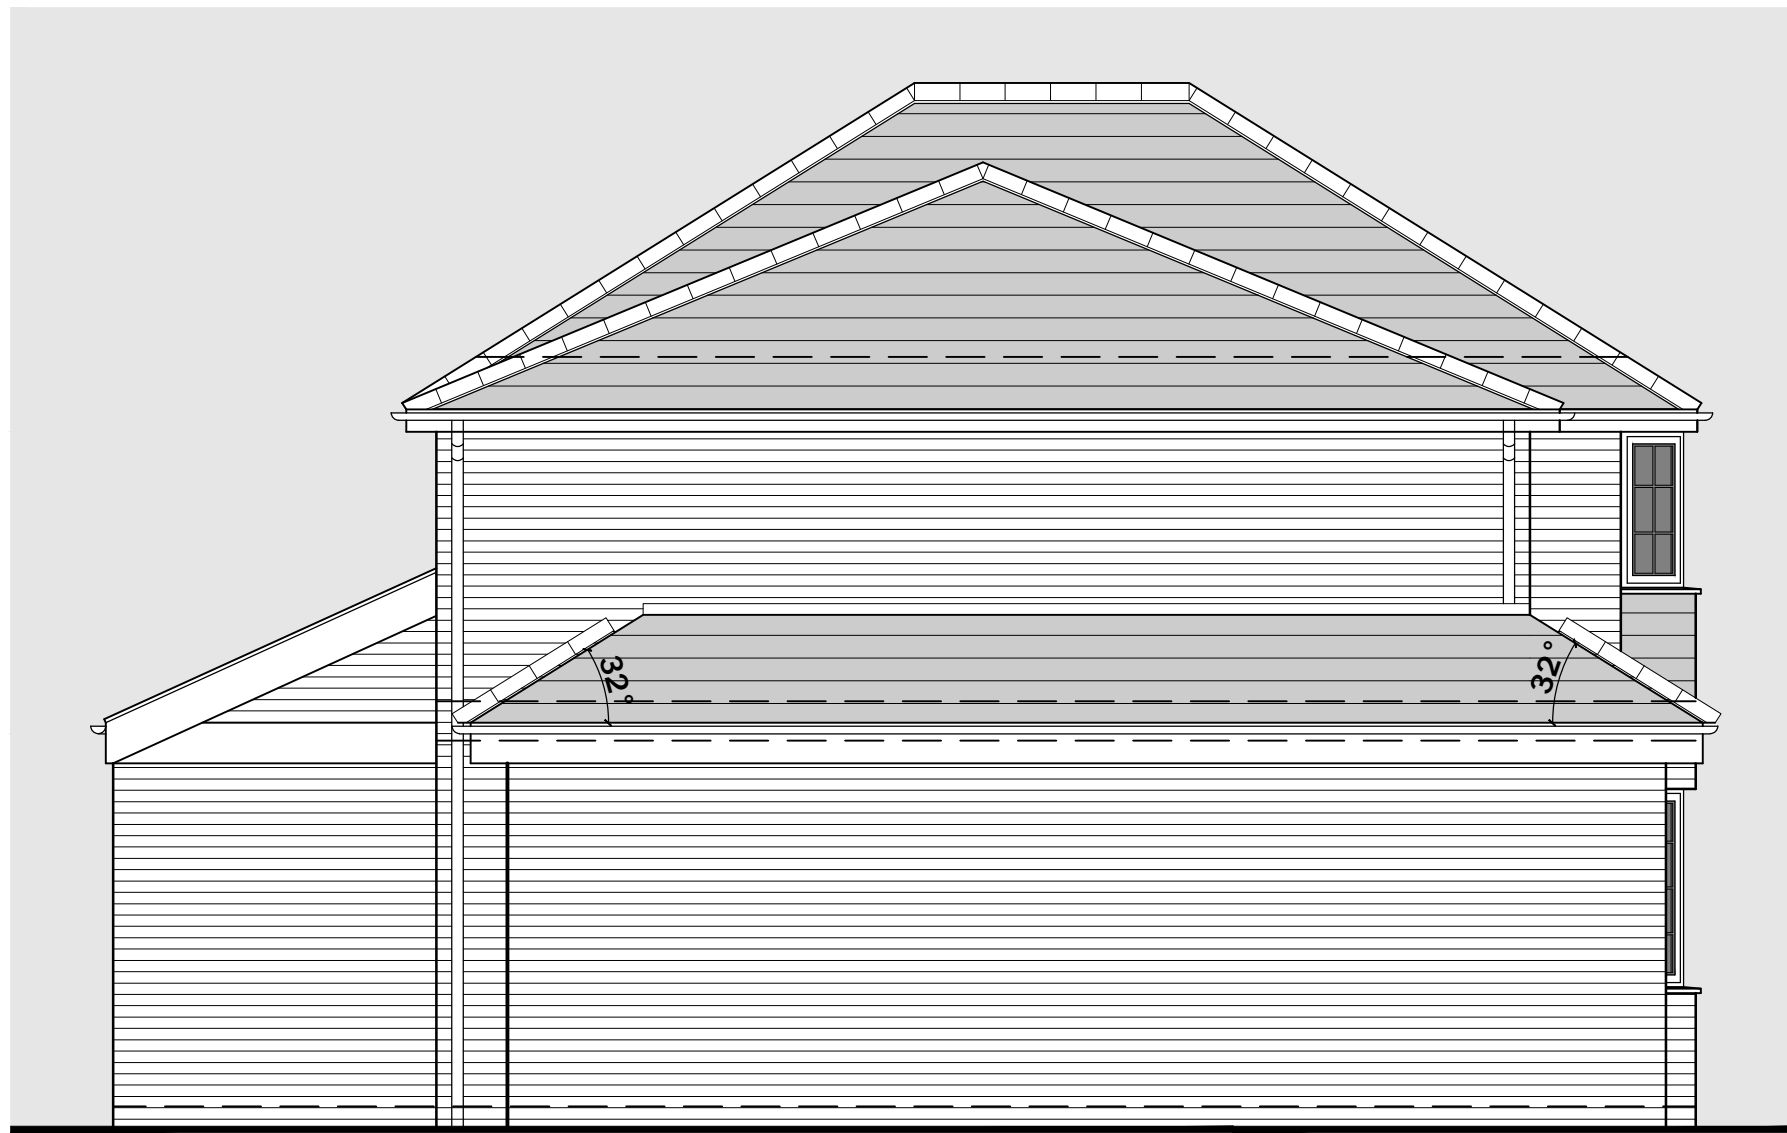


3 PROPOSED SIDE ELEVATION

1:50 @ A1

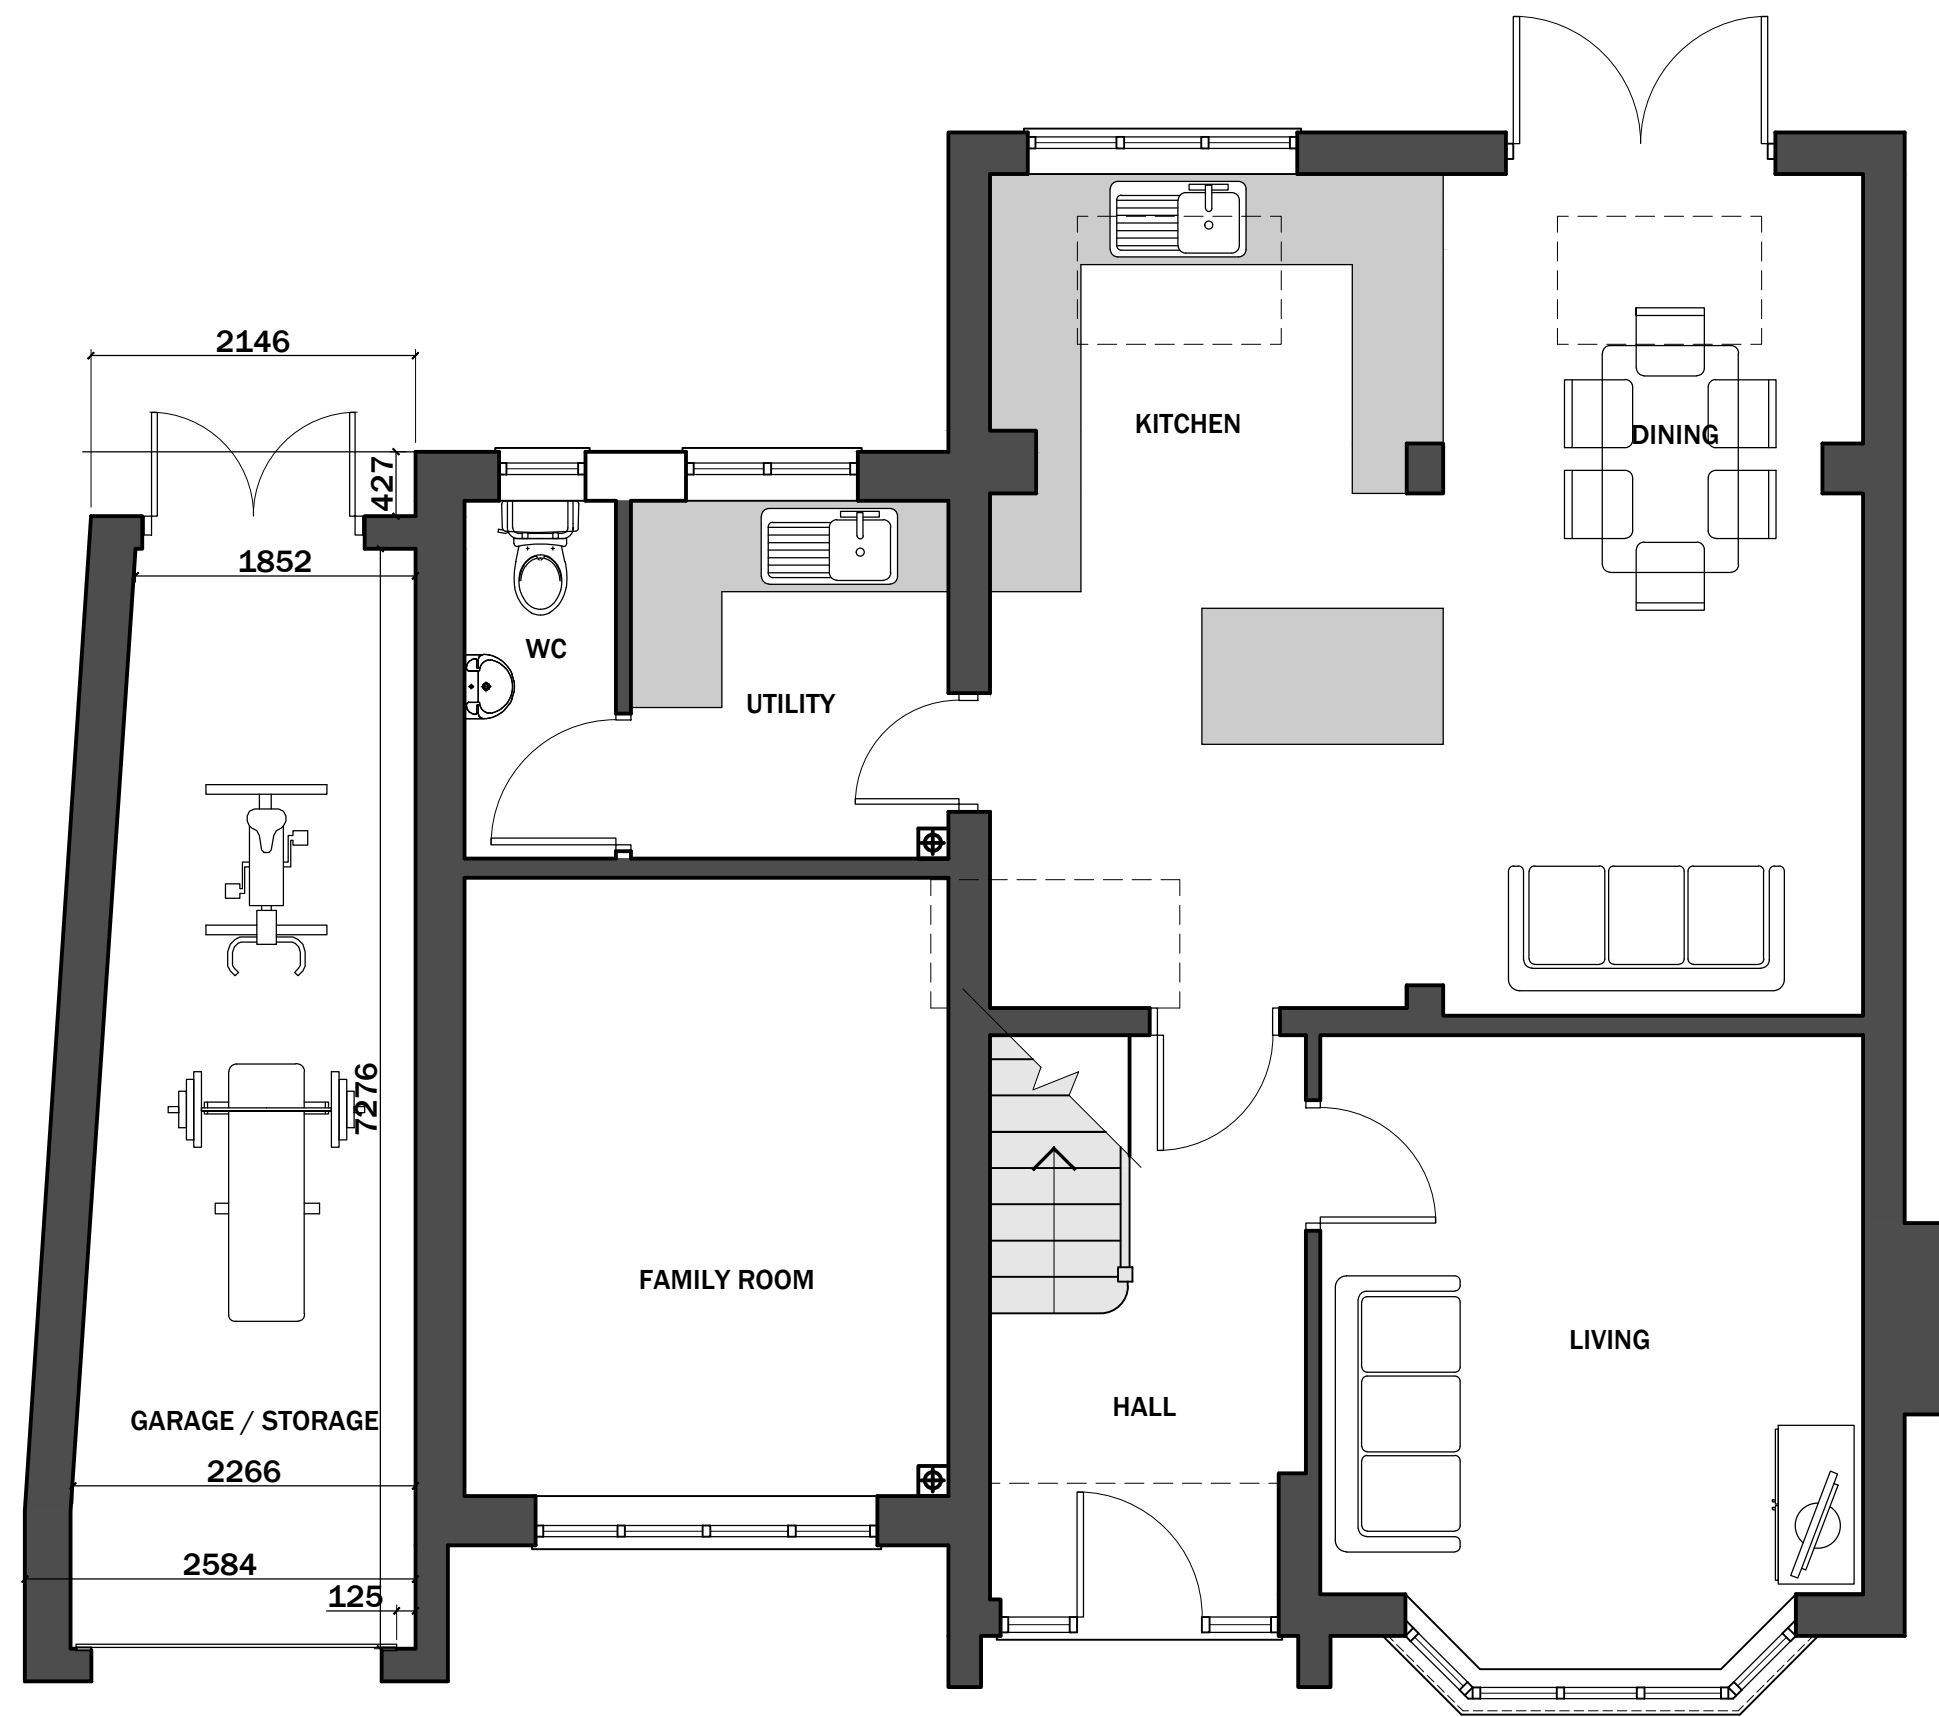

4 PROPOSED GROUND FLOOR PLAN

1:50 @ A1

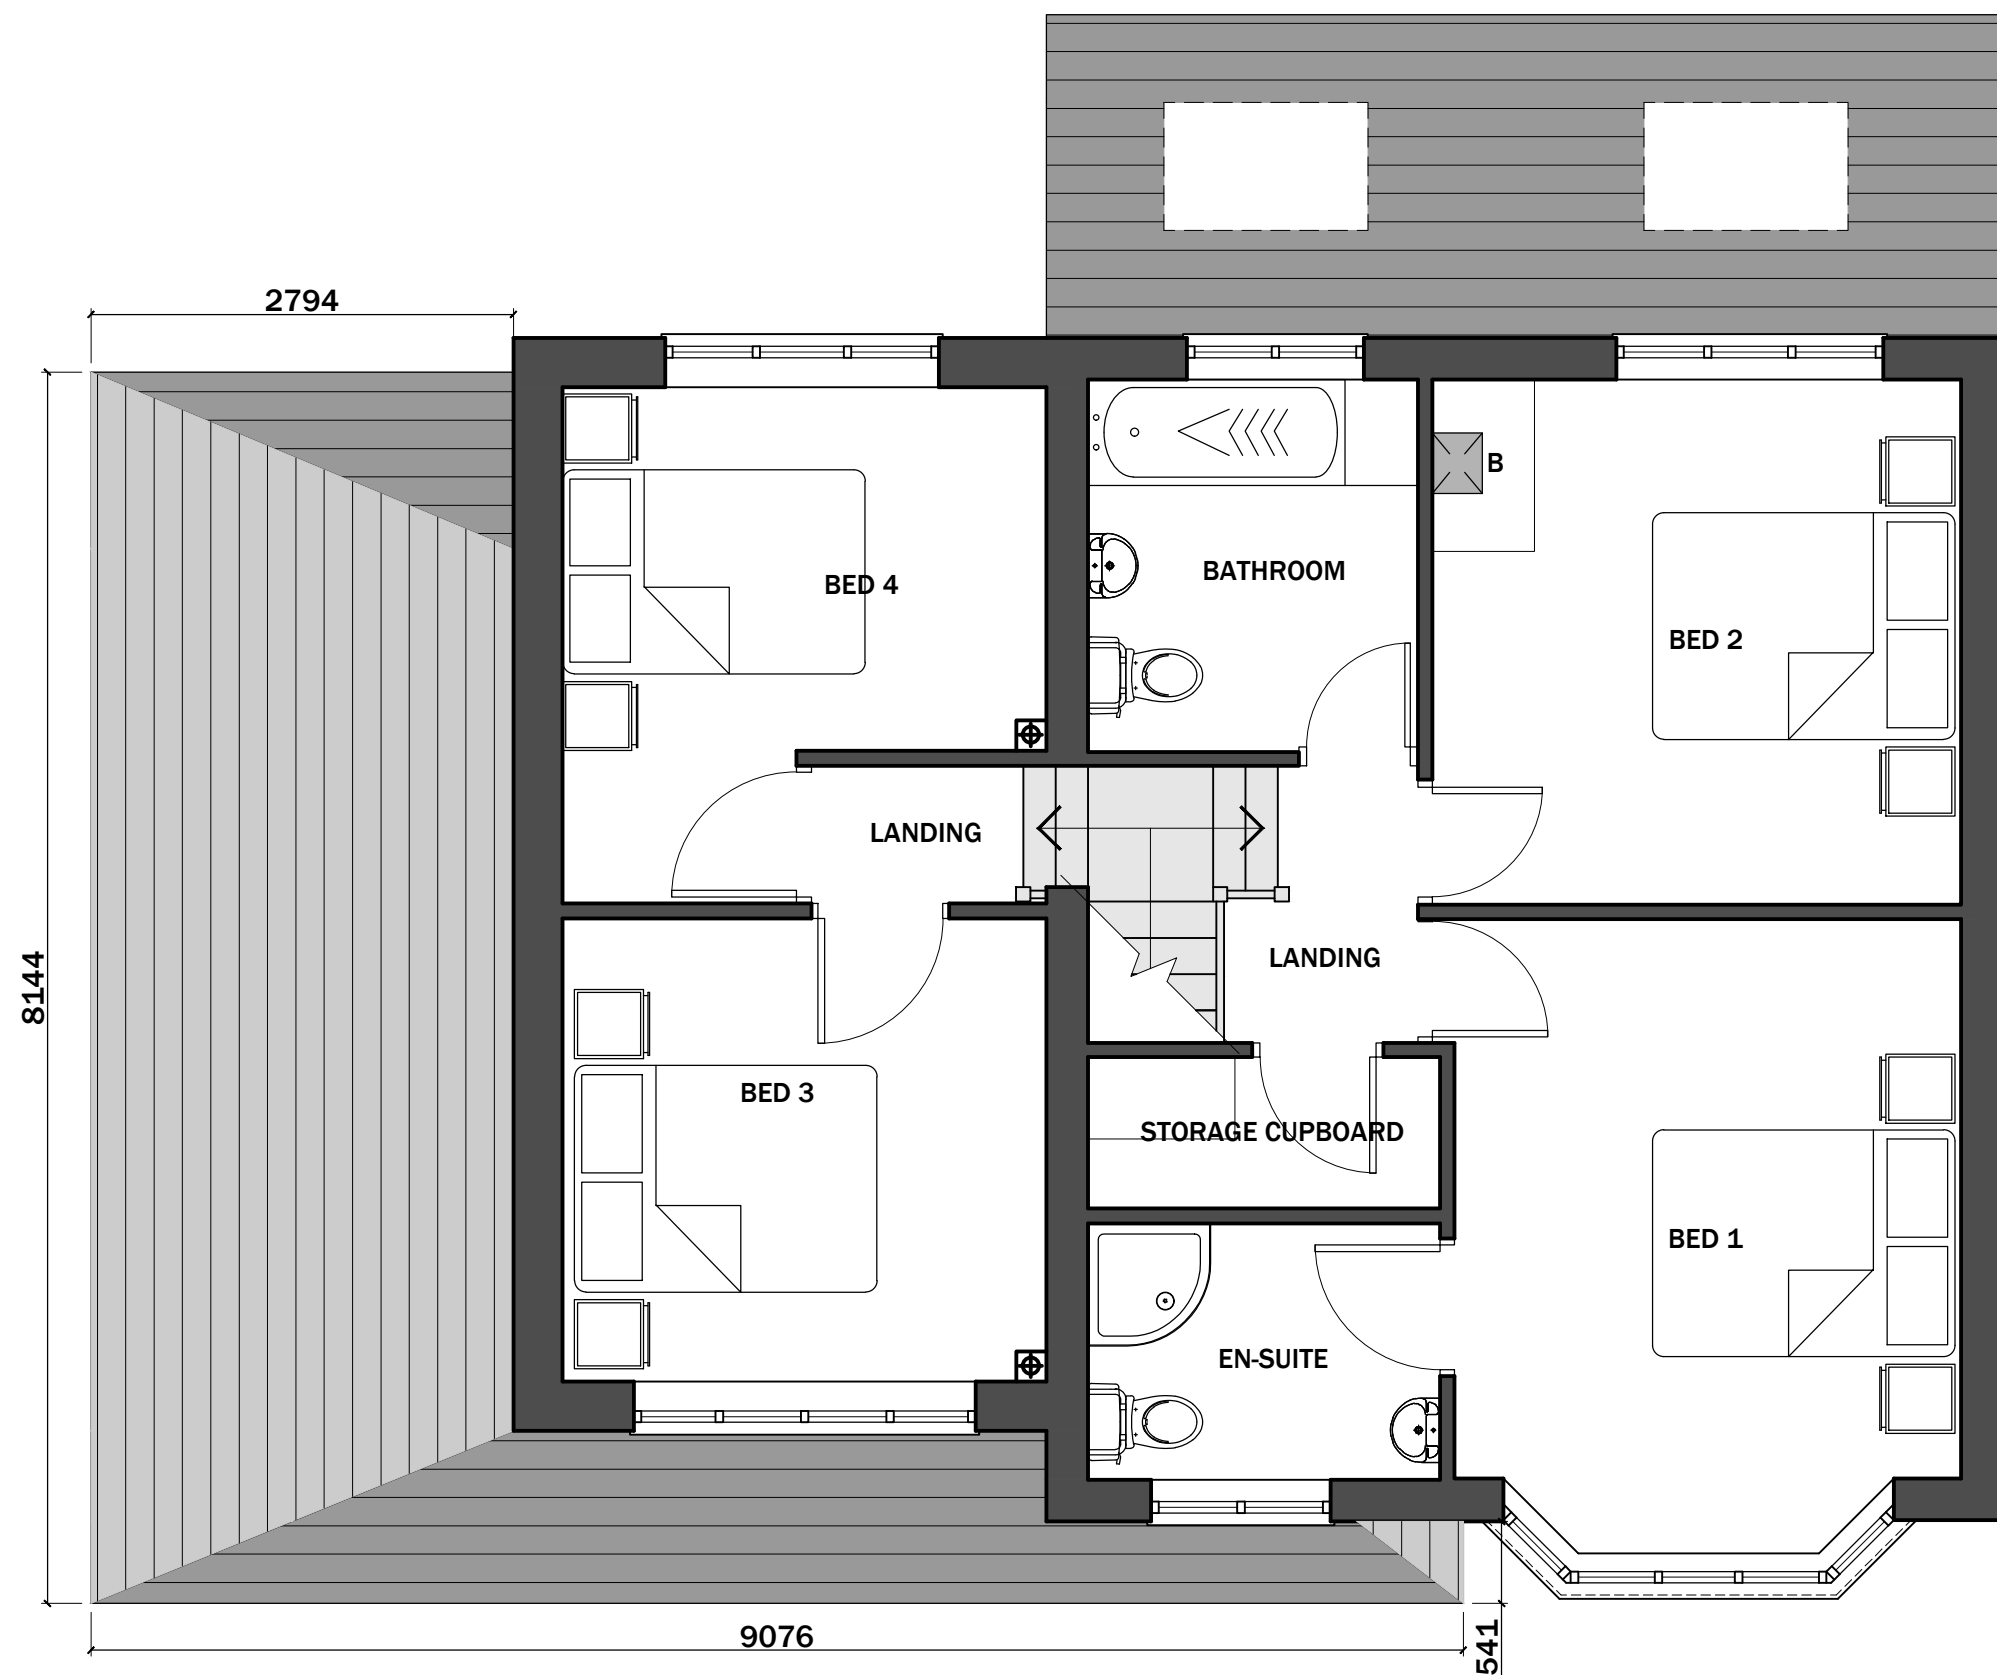

5 PROPOSED FIRST FLOOR PLAN

1:50 @ A1

PROJECT

32A
WAVELL DRIVE
NEWPORT
NP20 6QN

REVISION

DESCRIPTION

PROPOSED
PLANS &
ELEVATIONS

DATE: 14/07/2025

JOB NO.

REV C

101