

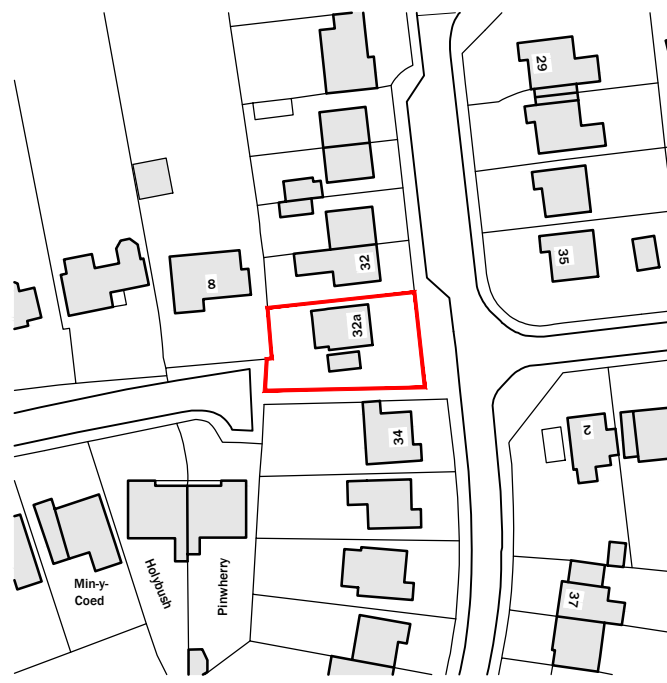
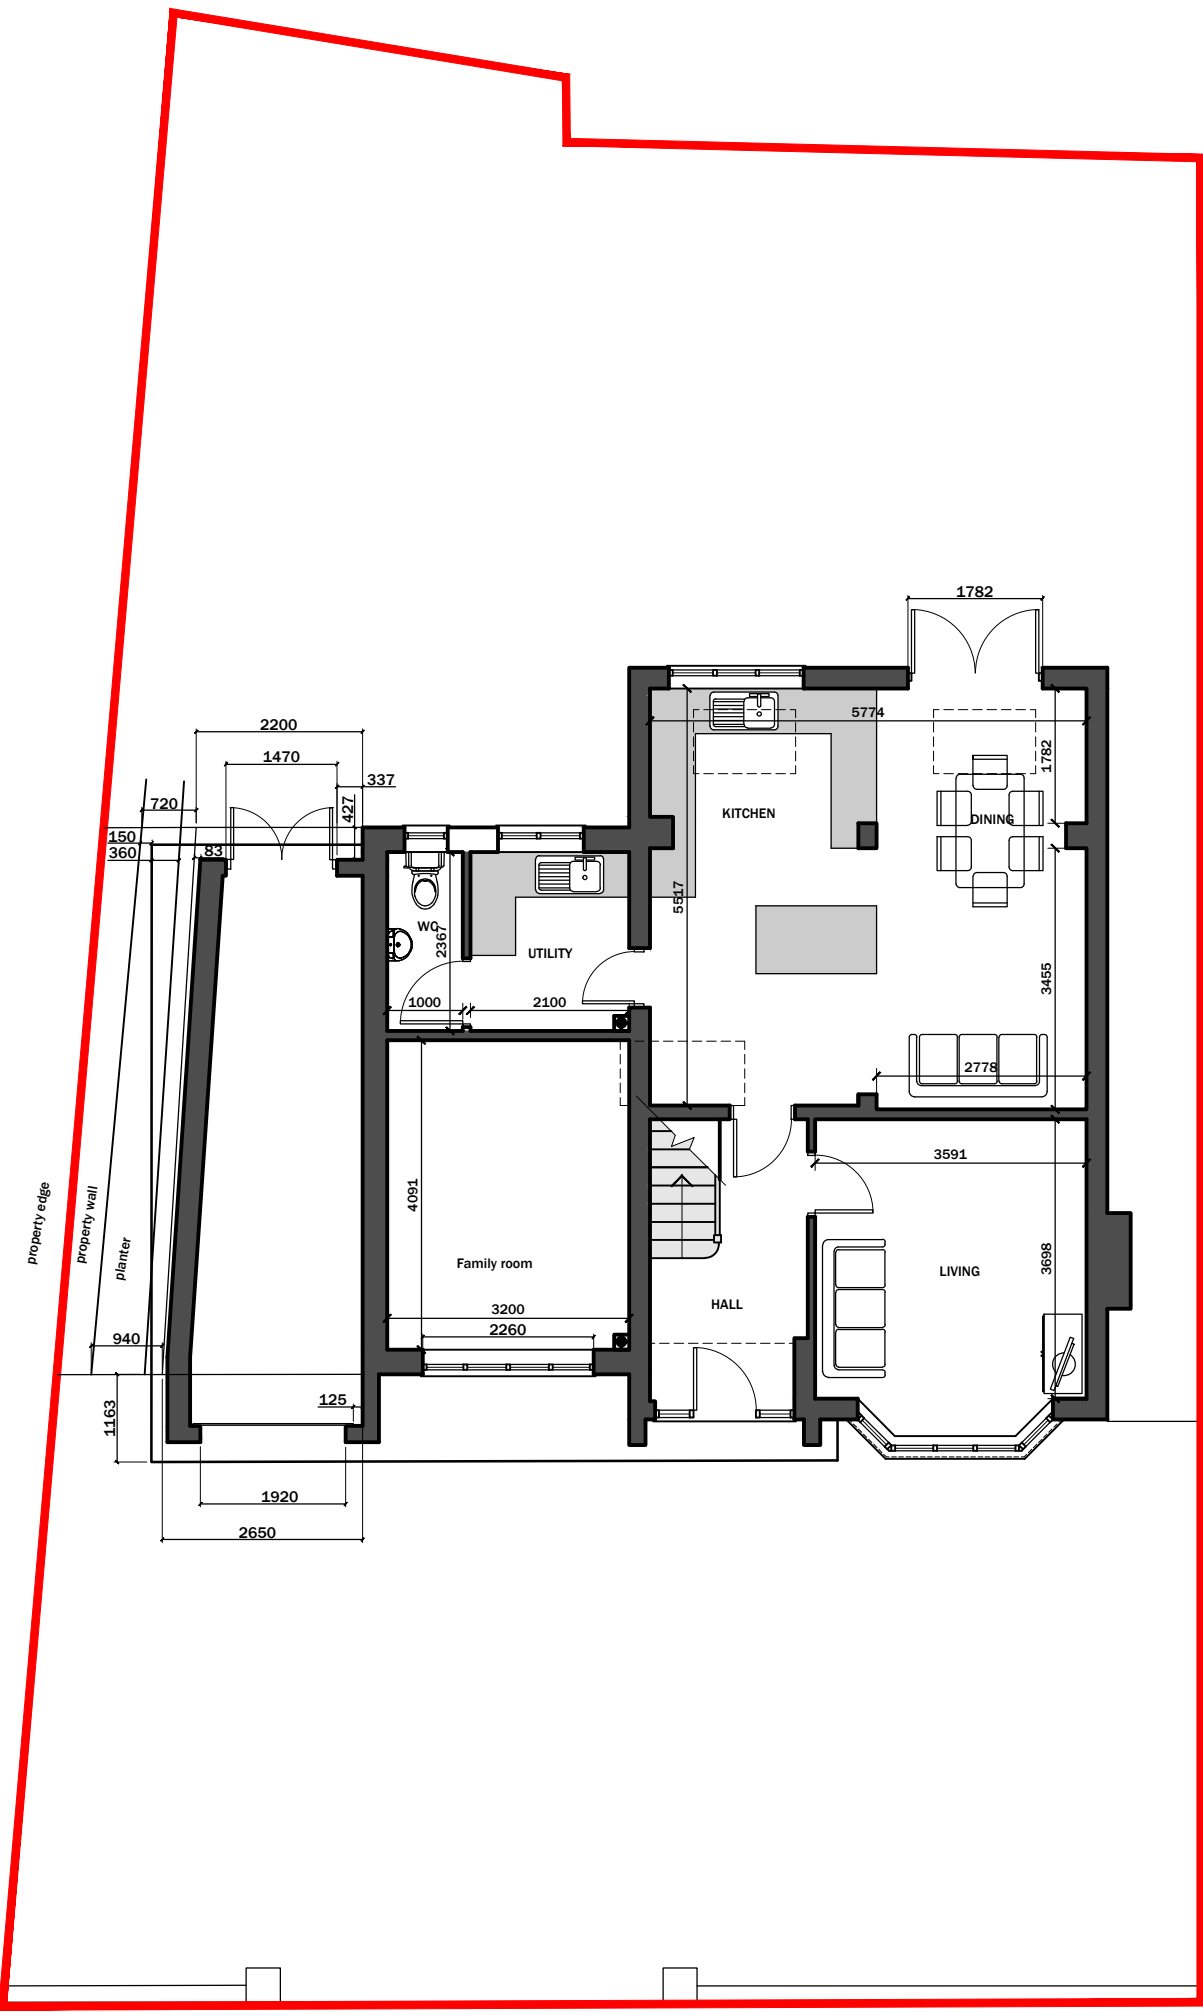
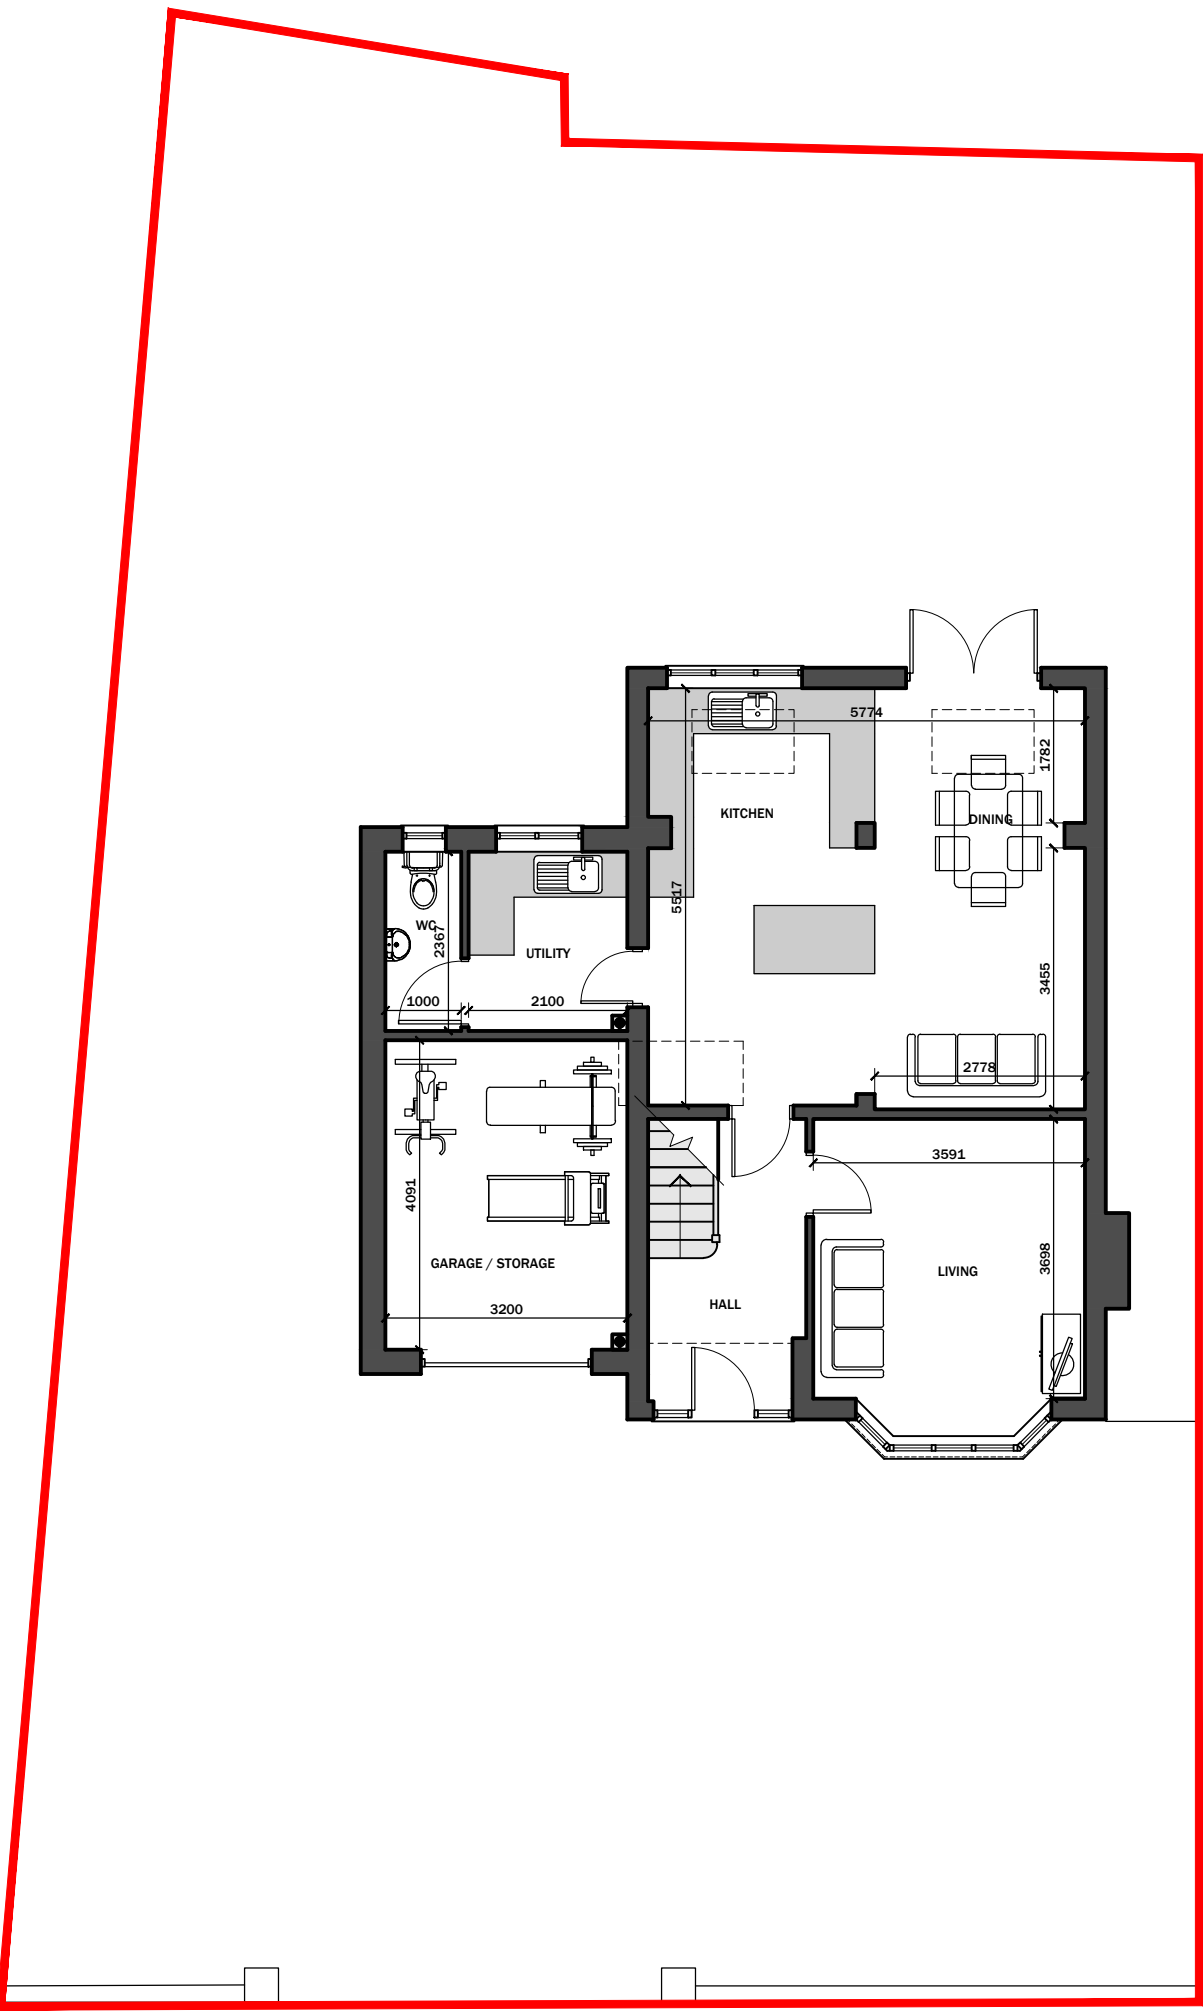


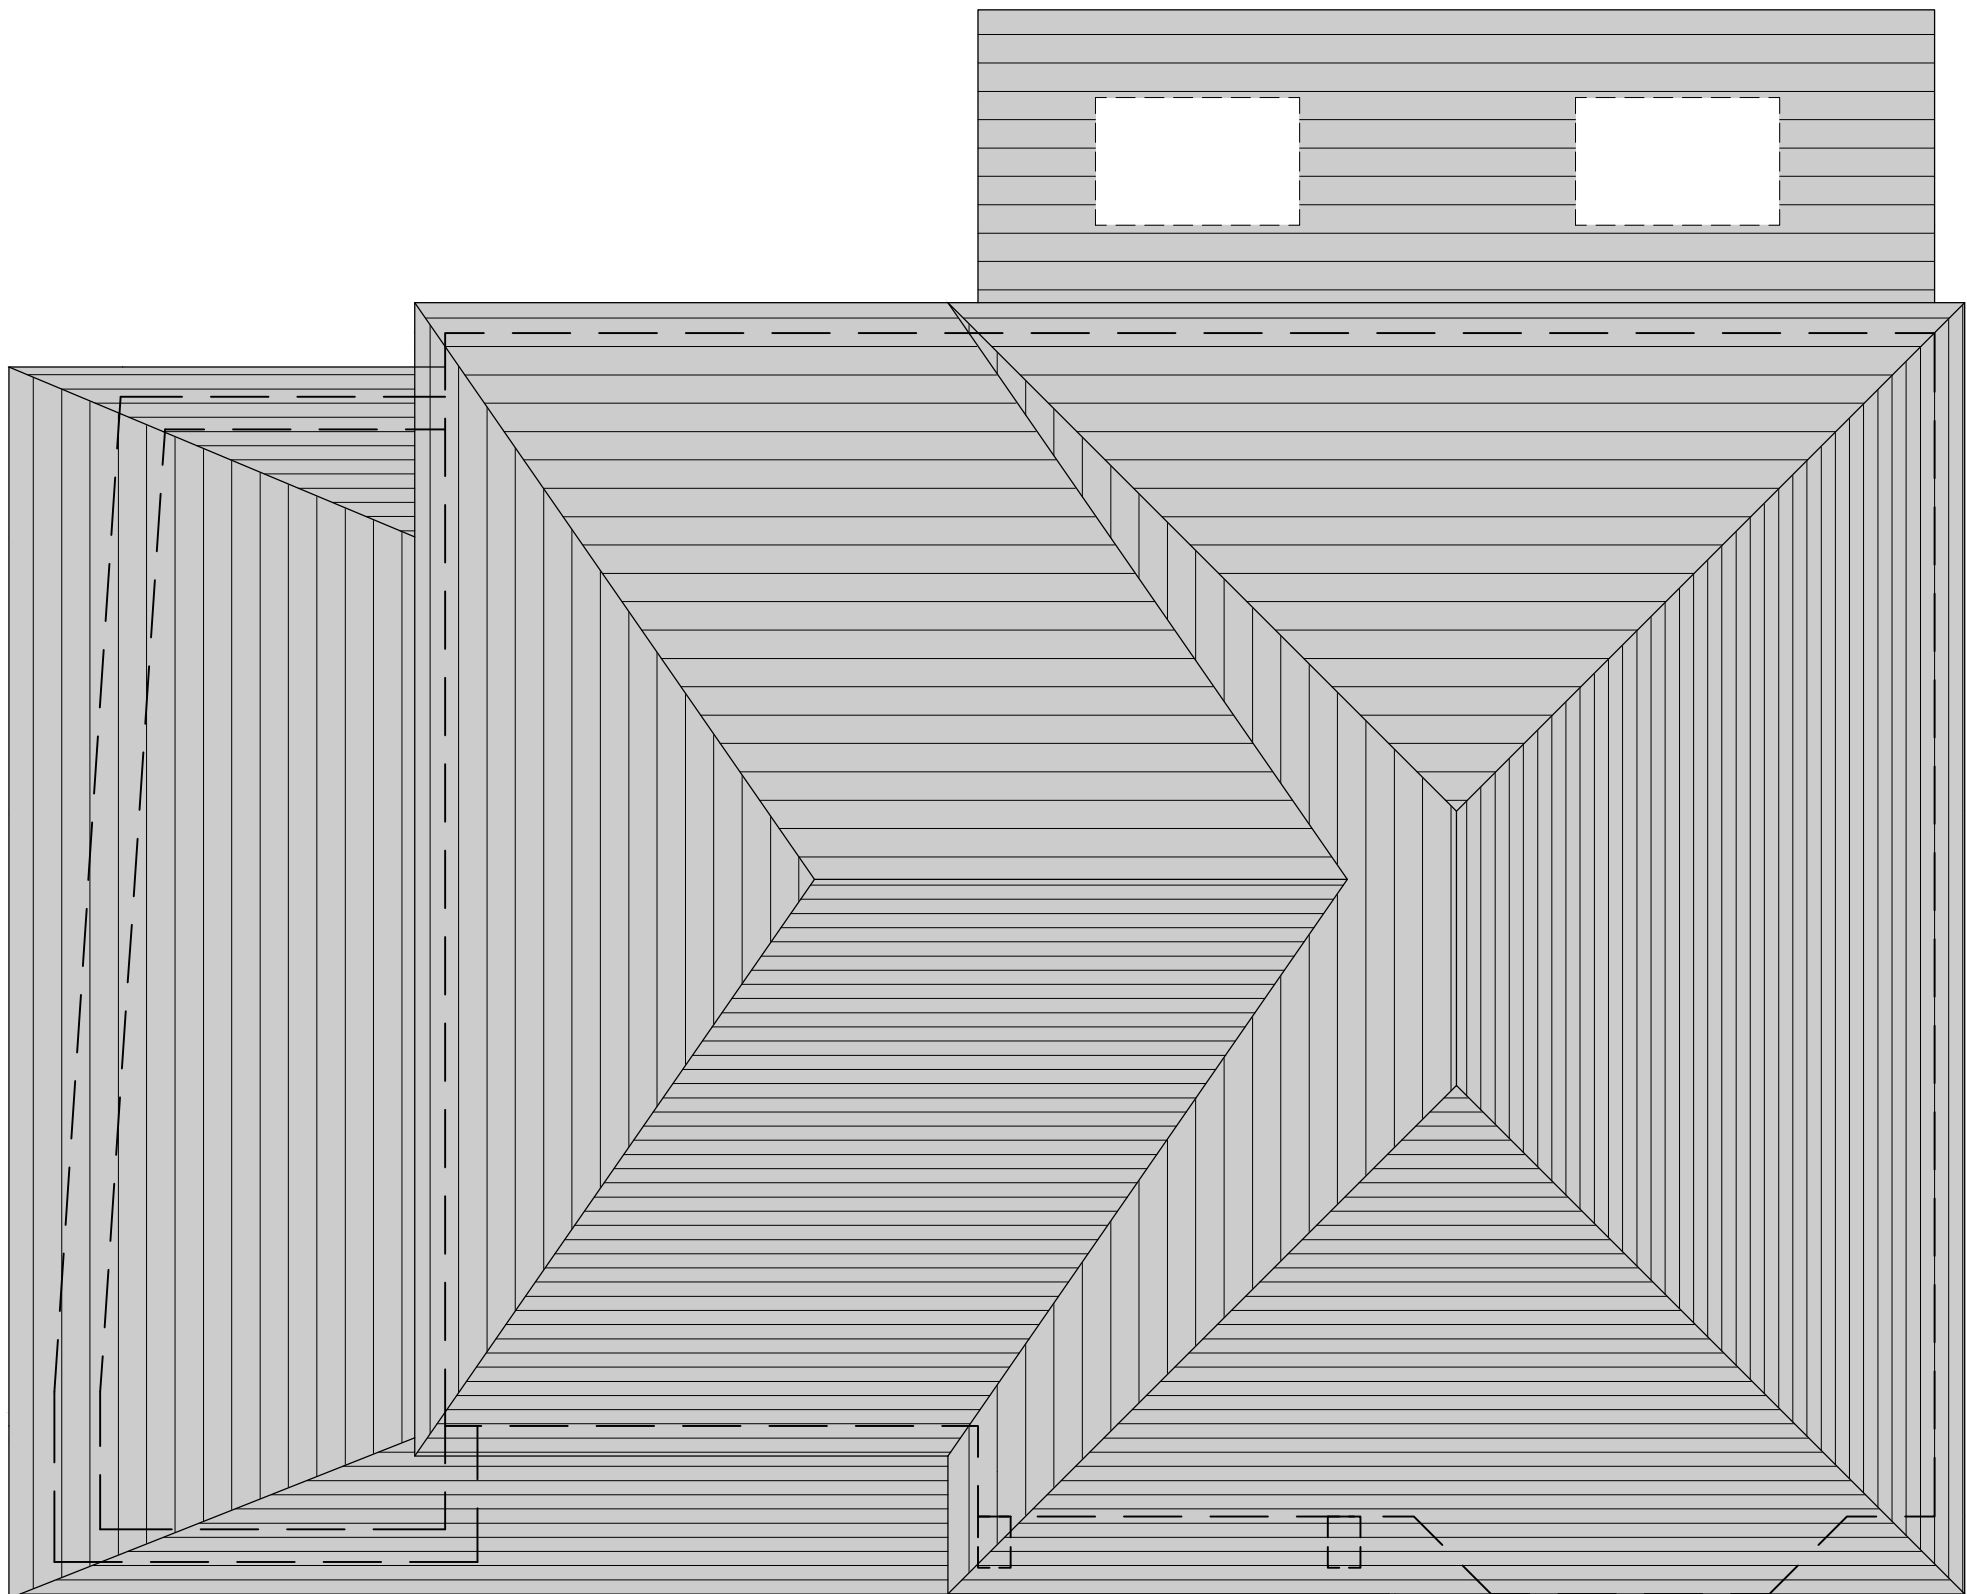

1 EXISTING SITE PLAN
1:100 @ A1

2 PROPOSED SITE PLAN
1:100 @ A1

5 SITE LOCATION PLAN
1:1250 @ A1

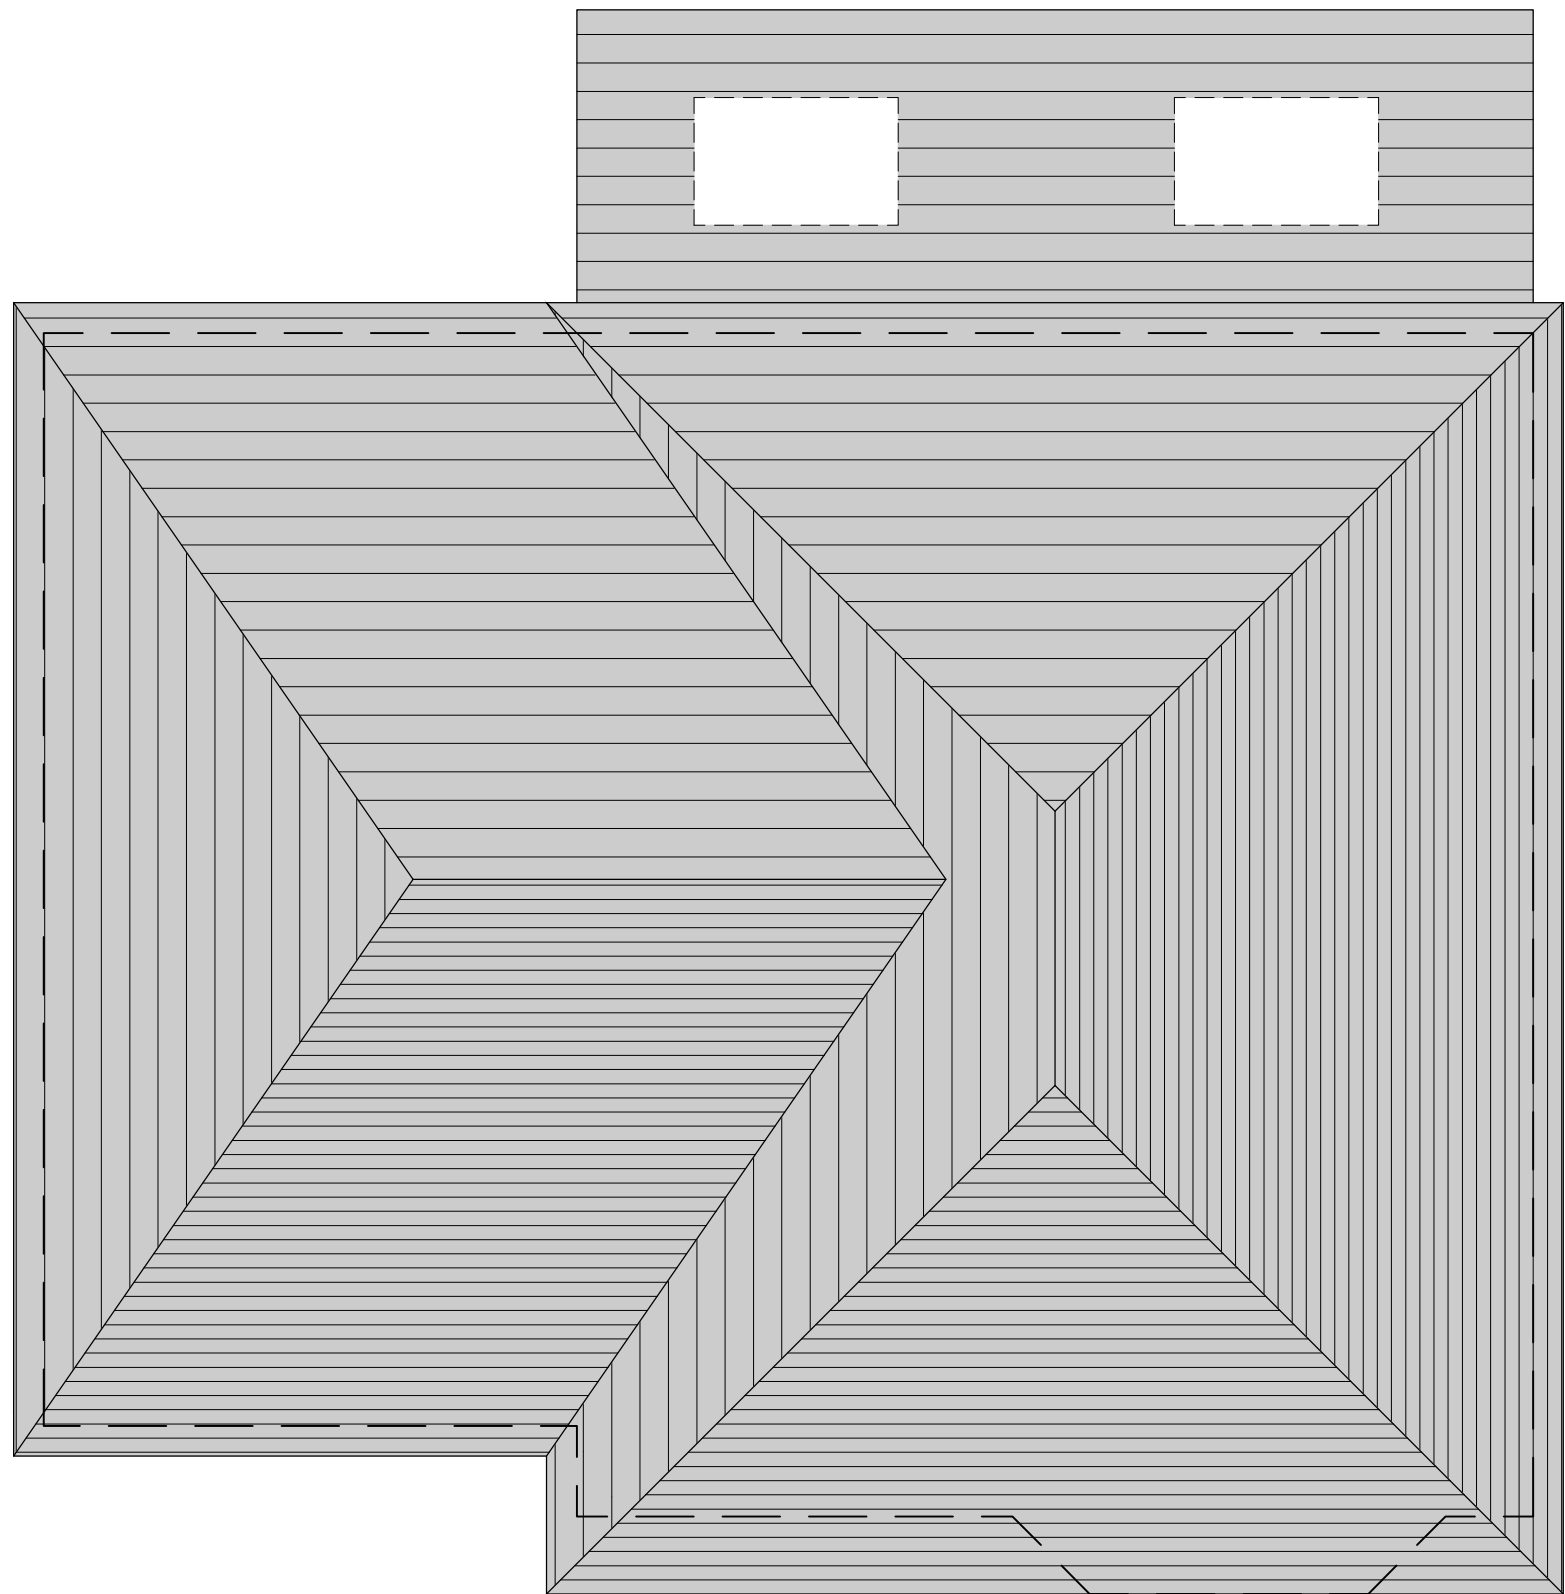

3 EXISTING ROOF PLAN
1:50 @ A1


4 PROPOSED ROOF PLAN
1:50 @ A1



5 SITE BLOCK PLAN
1:500 @ A1

PROJECT
**32A
WAVELL DRIVE
NEWPORT
NP20 6QN**

REVISION

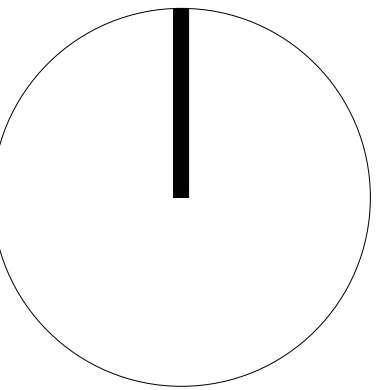

DESCRIPTION
**EXISTING AND
PROPOSED
SITE PLANS,
AND SITE
LOCATION PLAN**

DATE: 14/07/2025

102

JOB NO. REV A