


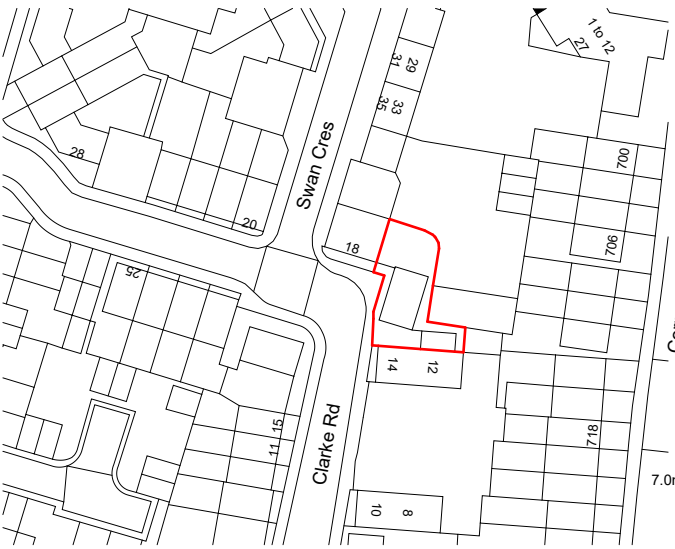

Ordnance Survey, (c) Crown Copyright 2025. All rights reserved. Licence number 10002

Site Location Plan

1 : 1250

REV.	DATE	DESCRIPTION	BY
CLIENT			DRAWN
Mr/Mrs O'Keeffe			GA
CHECKED			AJ

SSA

Sustainable
Studio
Architects

1 Gold Tops, Newport NP20 4PG
www.sustainablestudio.co.uk
© Sustainable Studio Architects 2024


PROJECT

Extension & Adaptions
16 Clarke Road, NEWPORT, NP19 4AP

DRAWING TITLE

Site and Location Plan

DRAWING STATUS	SCALE
PL : PLANNING	As indicated @ A3
DRAWING NUMBER	REVISION
PL-001	

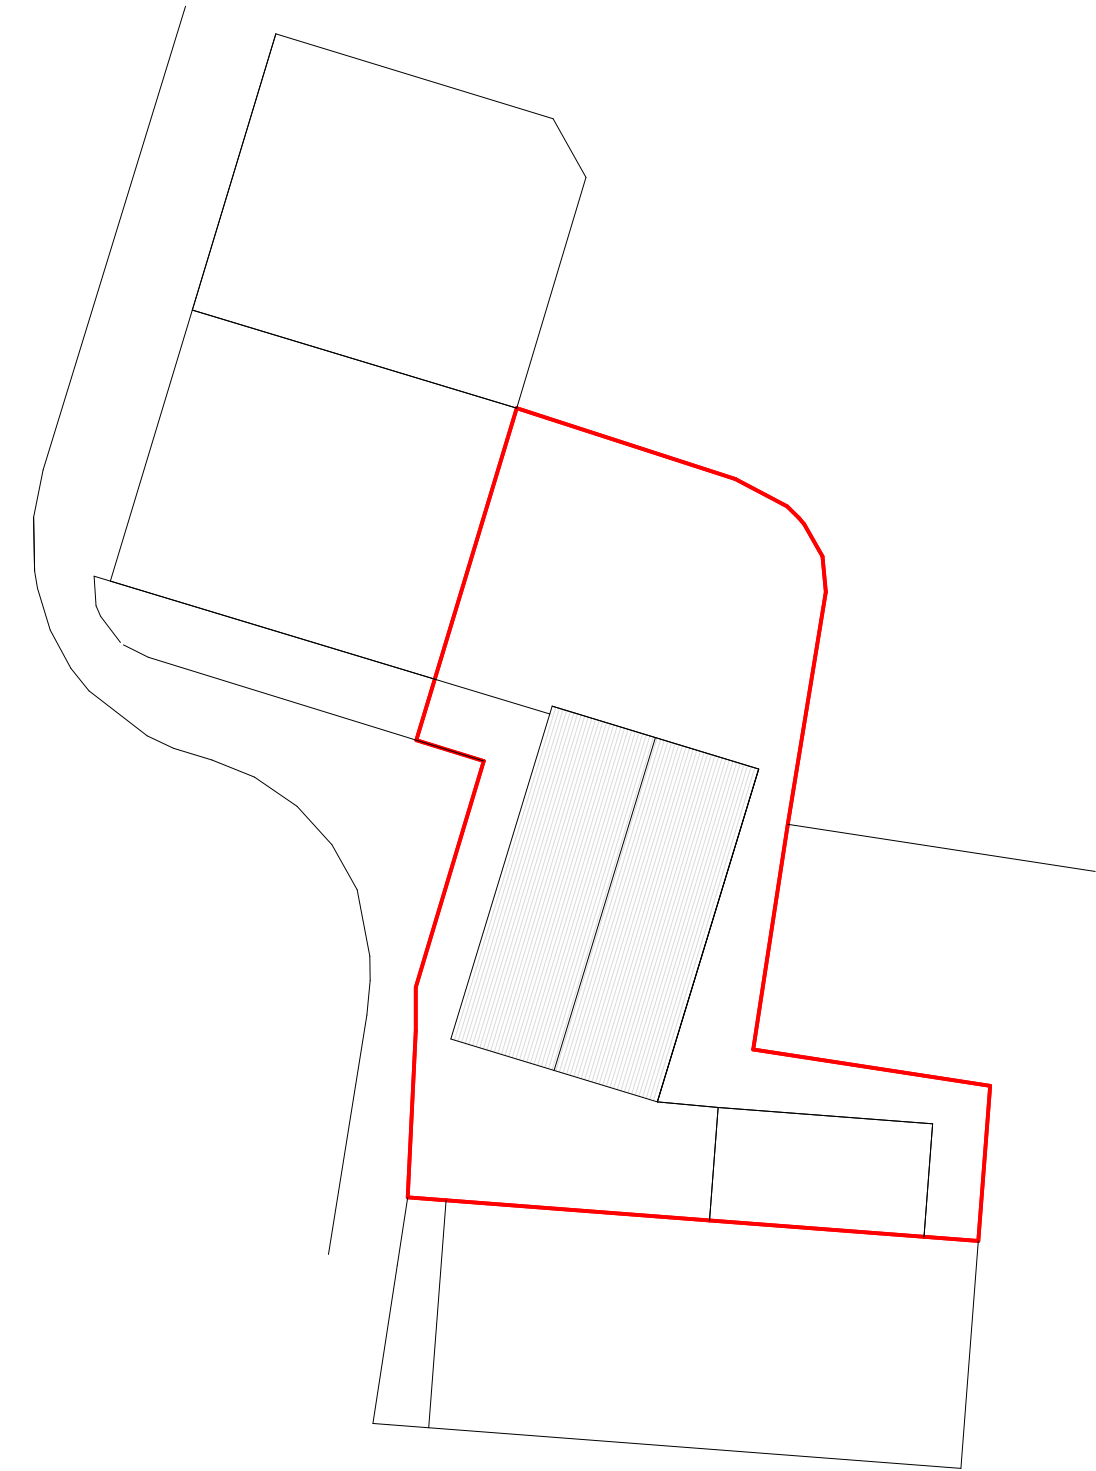

Existing Block Plan

1 : 200



Proposed Block Plan

1 : 200