


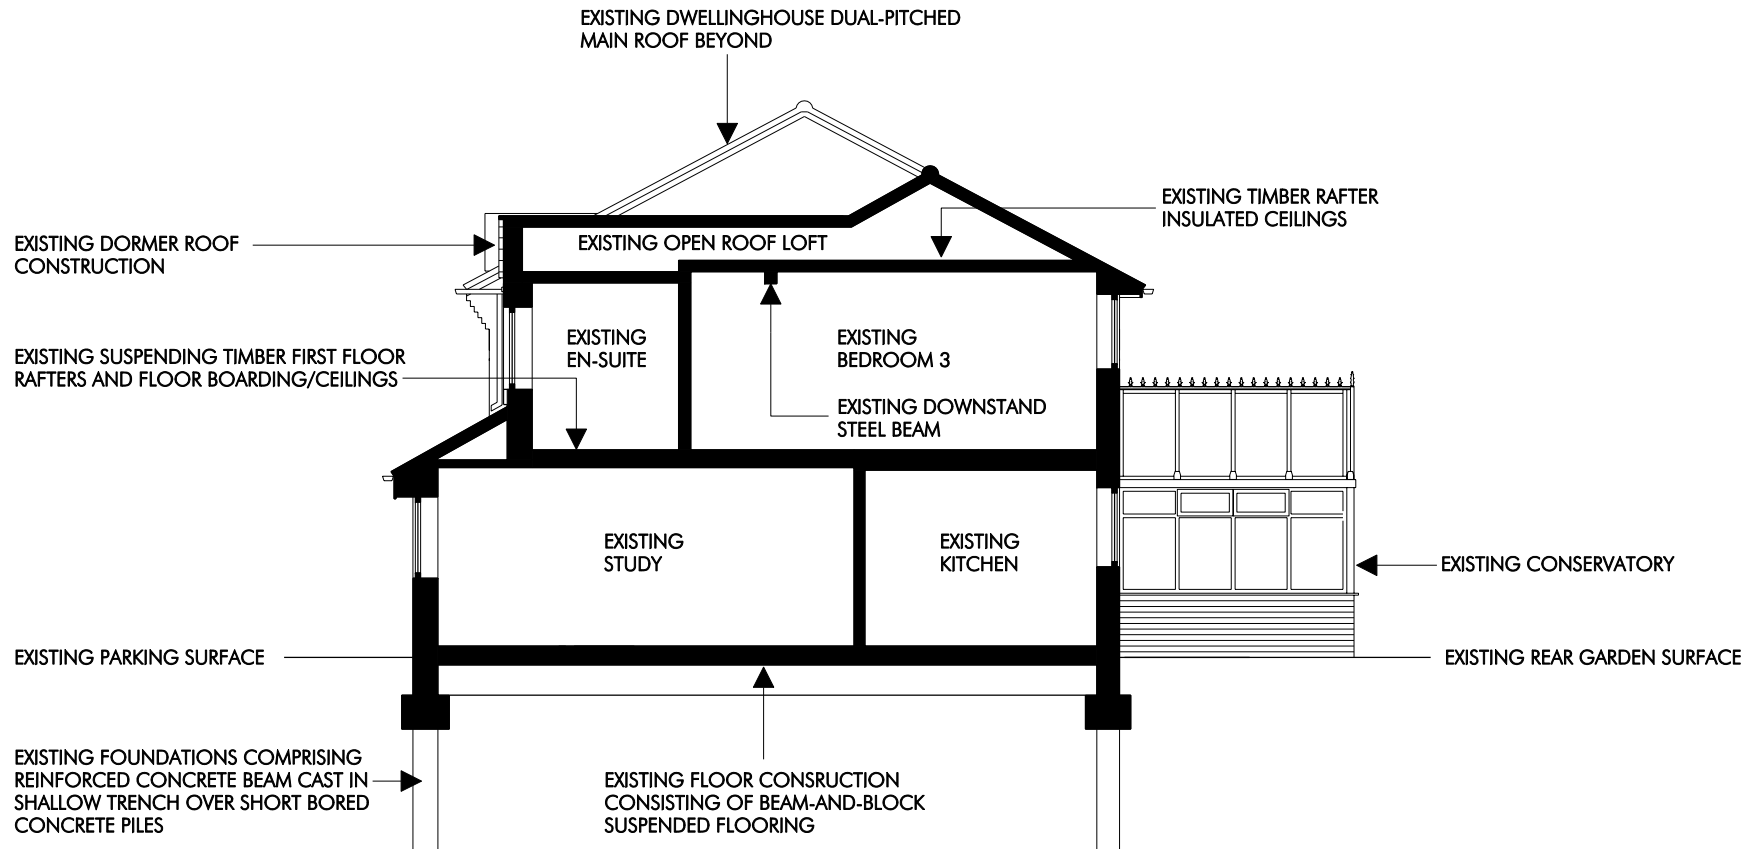

NOTES

All dimensions are in millimetres unless stated otherwise.
All discrepancies must be reported to the Client
COPYRIGHT 2026

PROJECT

26, Harlech Drive, Rhiwderin, Newport

CLIENT

Steve & Holly Hall

DRAWING TITLE

**EXISTING CROSS-SECTION
THROUGH DORMER WINDOW
ZONE**

DRAWN

DATE
05.26

SCALE
1:100 @ A4

DRWG NO.
556-E-03

REV