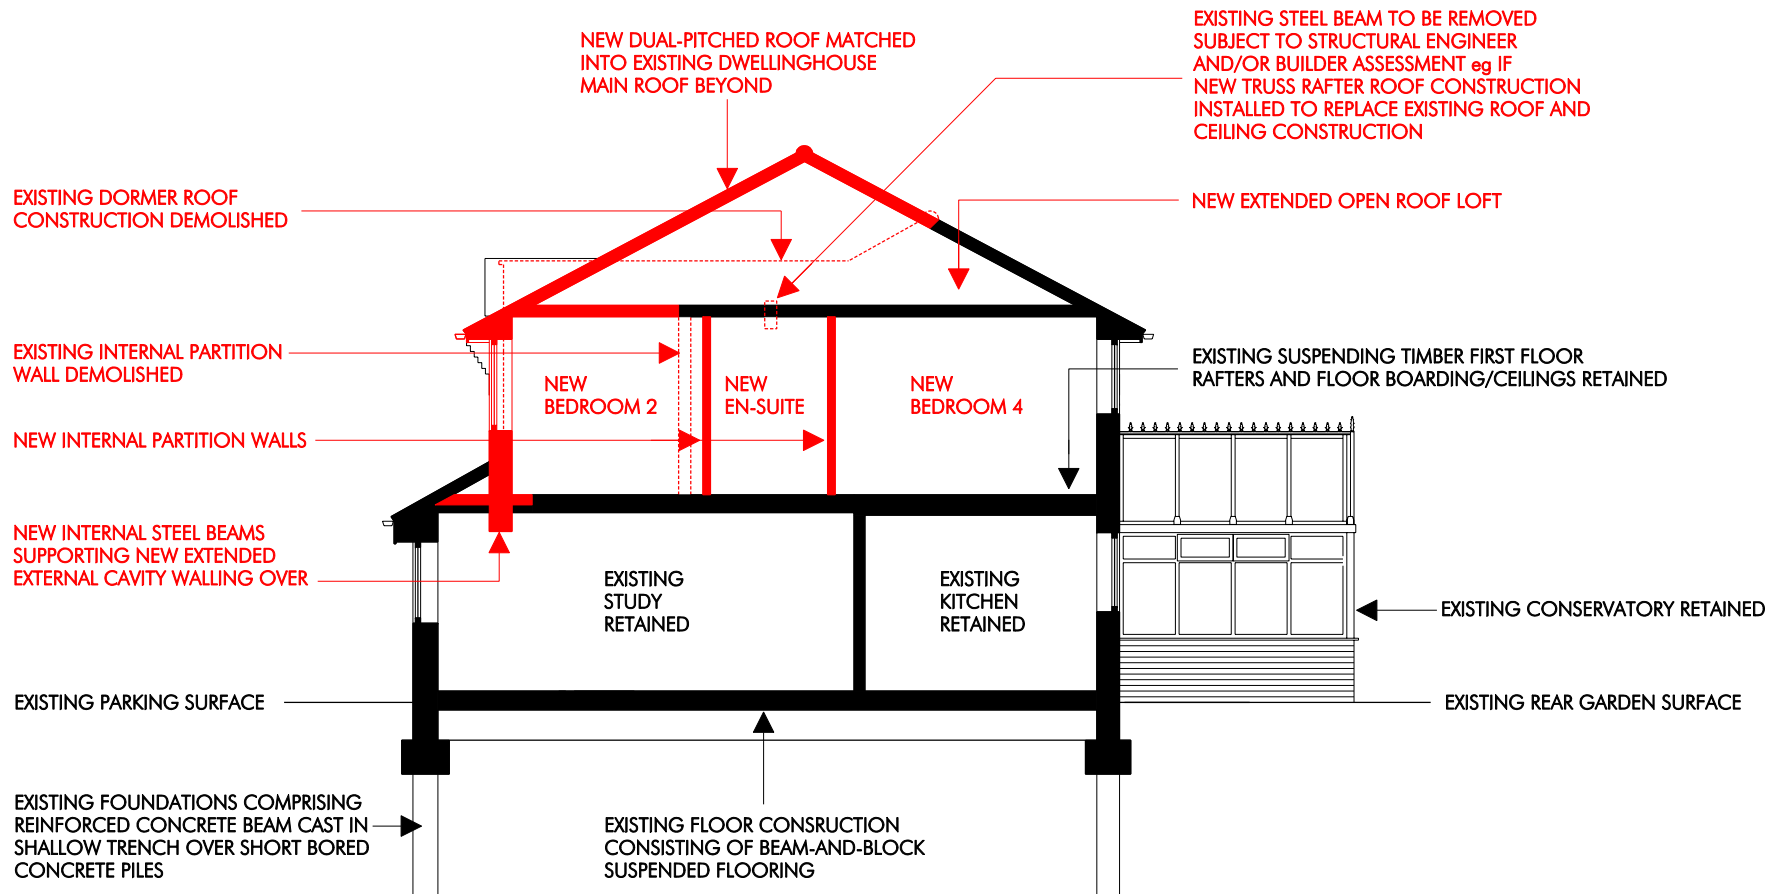


NOTES

All dimensions are in millimetres unless stated otherwise.
All discrepancies must be reported to the Client
COPYRIGHT 2026

**ALL NEW PROPOSALS
HIGHLIGHTED IN RED**

PROJECT

26, Harlech Drive, Rhiwderin, Newport

CLIENT

Steve & Holly Hall

DRAWING TITLE

**PROPOSED CROSS-SECTION
THROUGH NEW SIDE
EXTENSION ZONE**

DRAWN

DATE

05.26

SCALE

1:100 @ A4

DRWG NO.

556-P-03

REV