

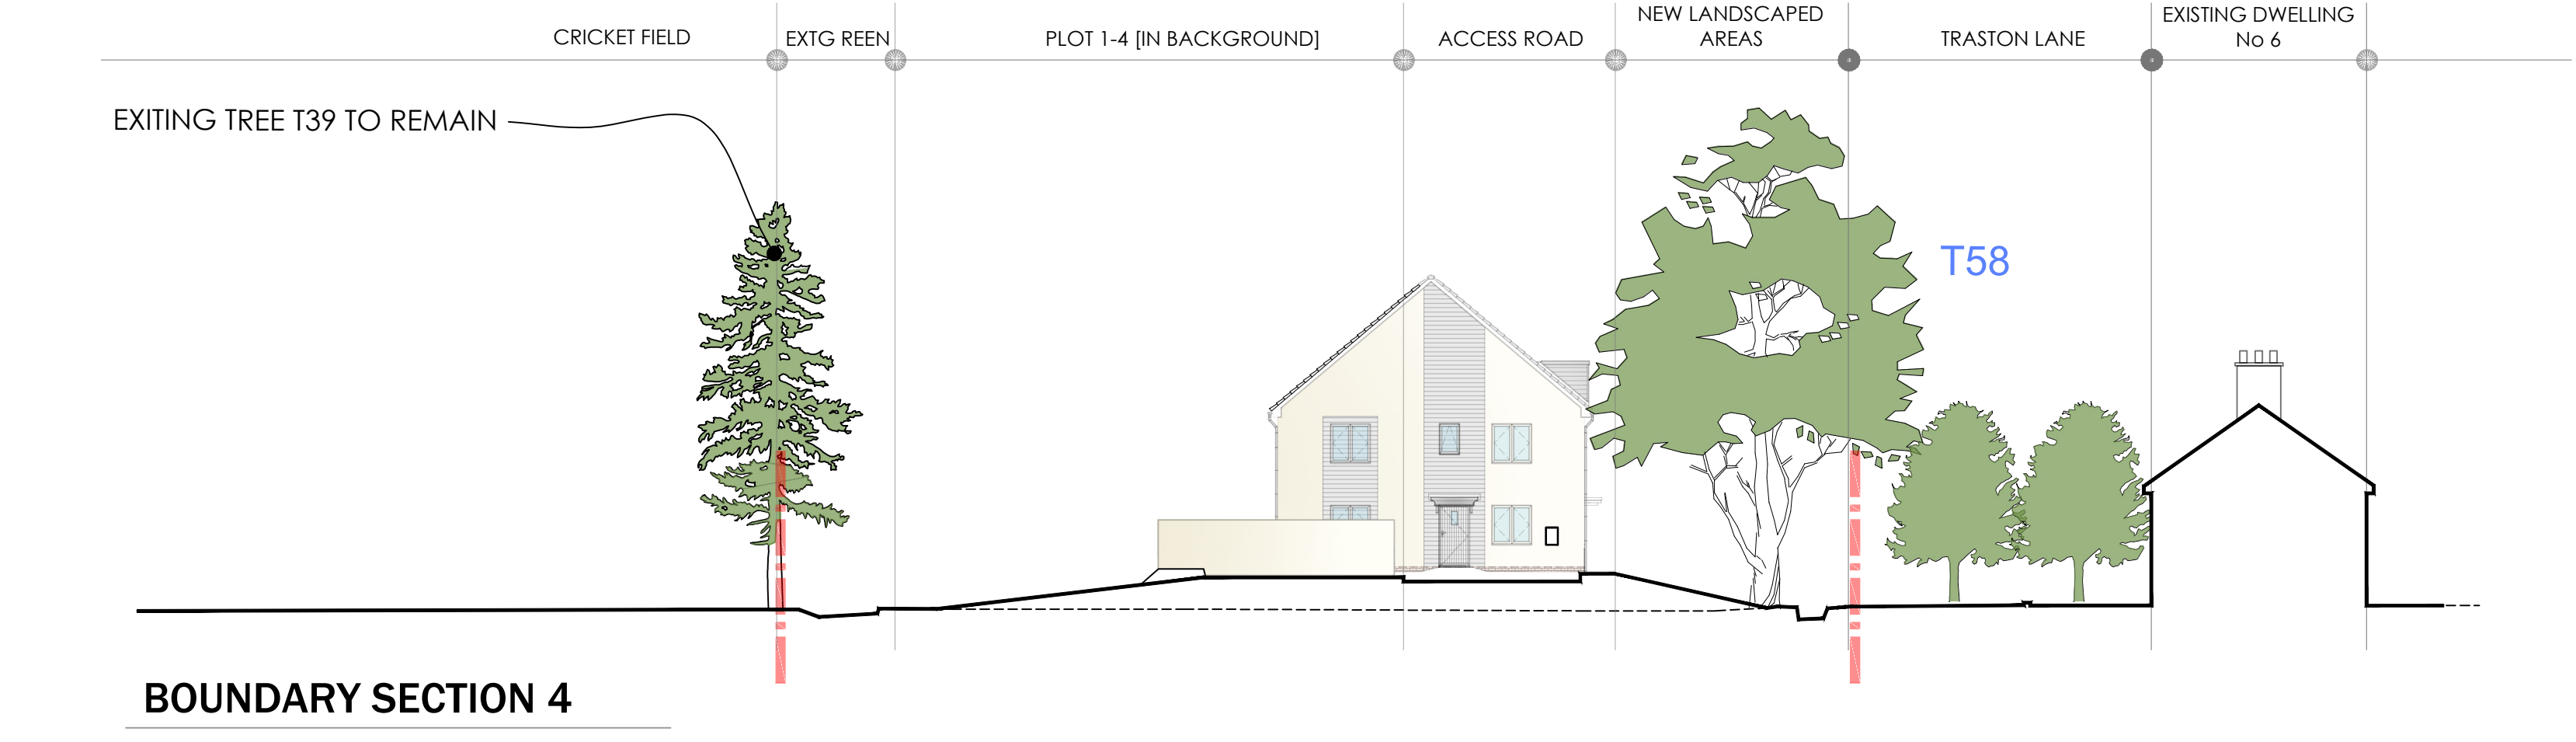
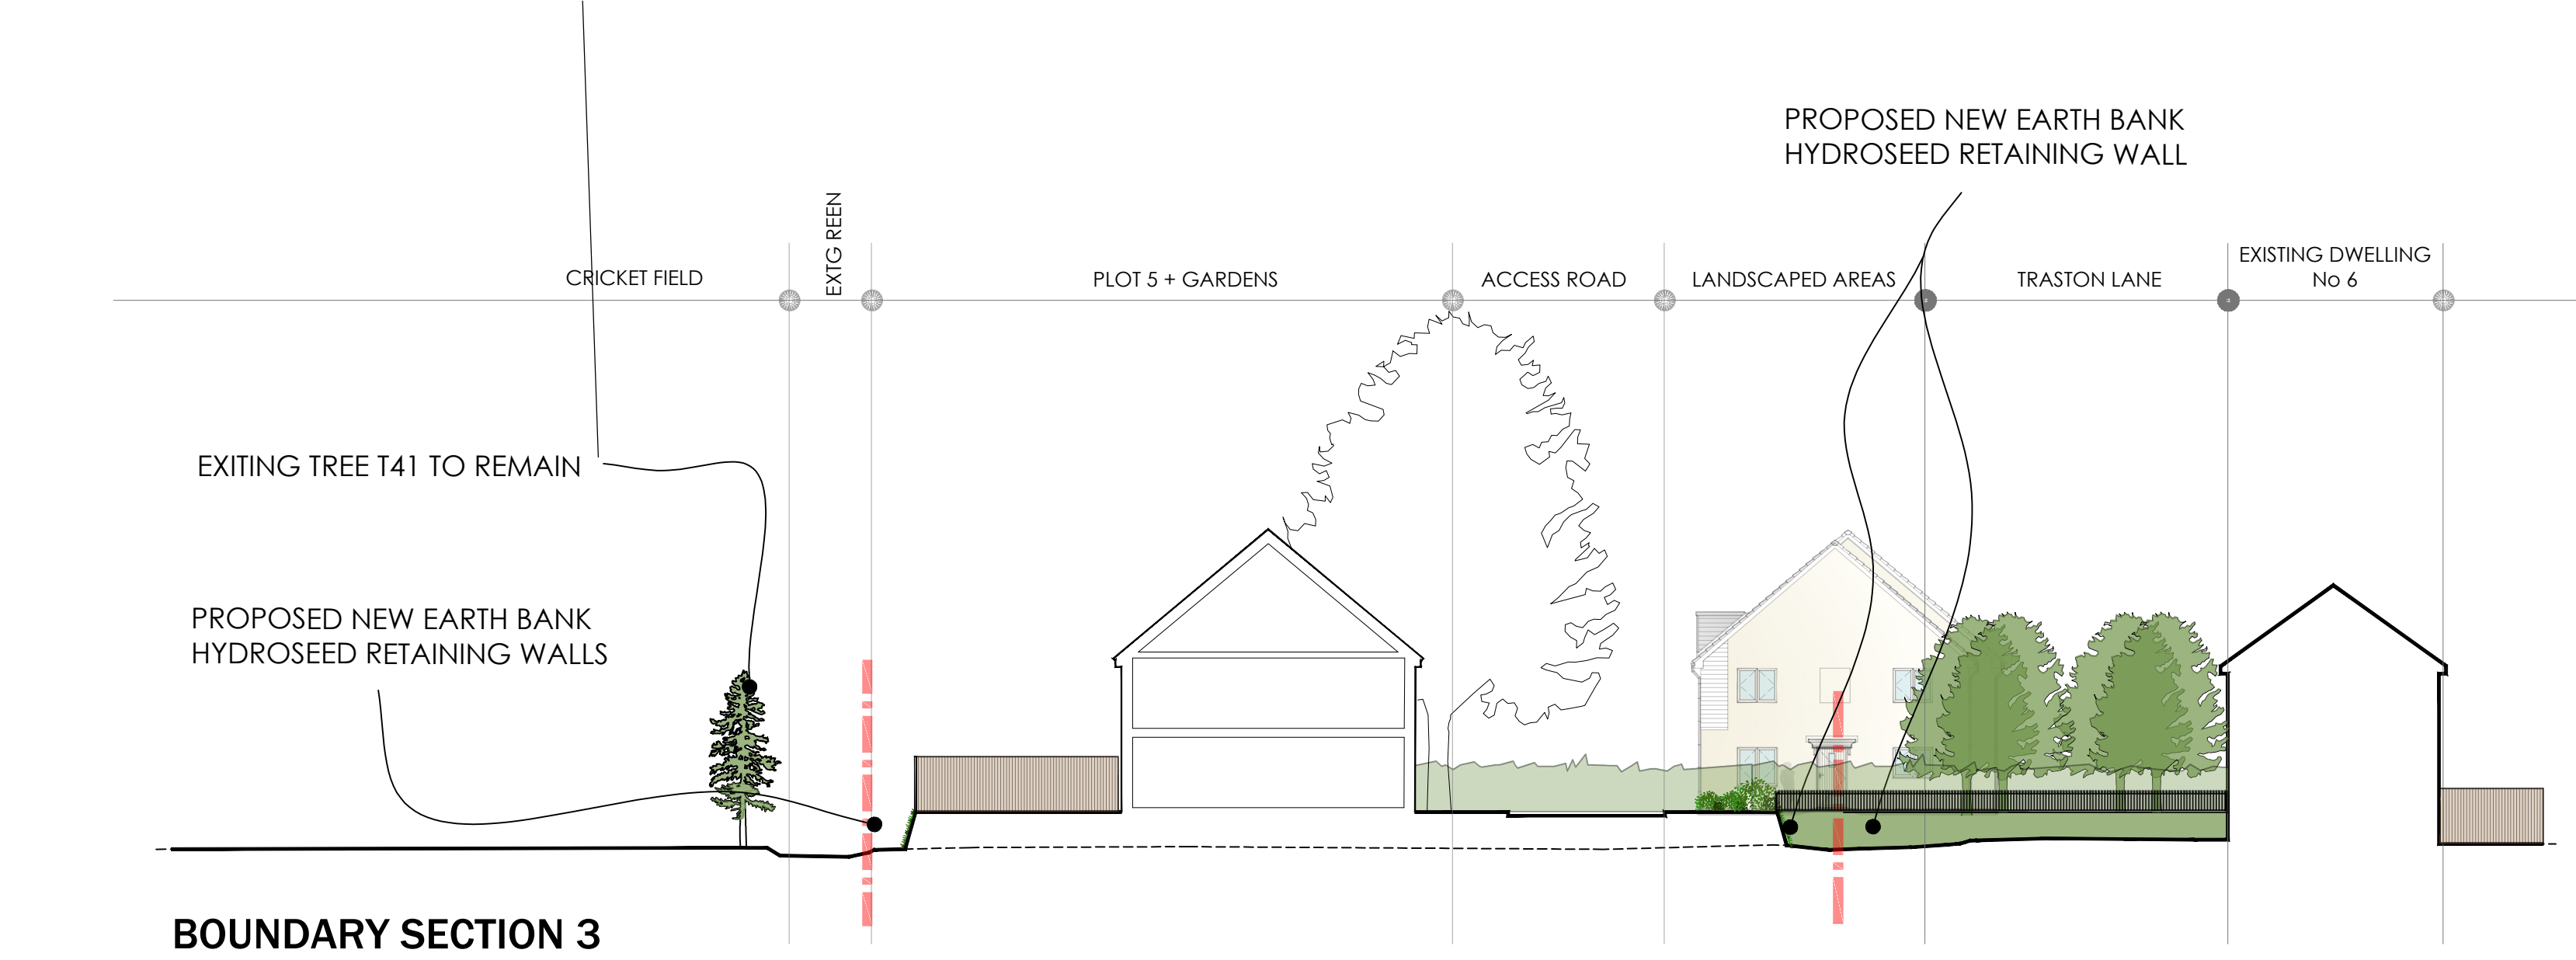
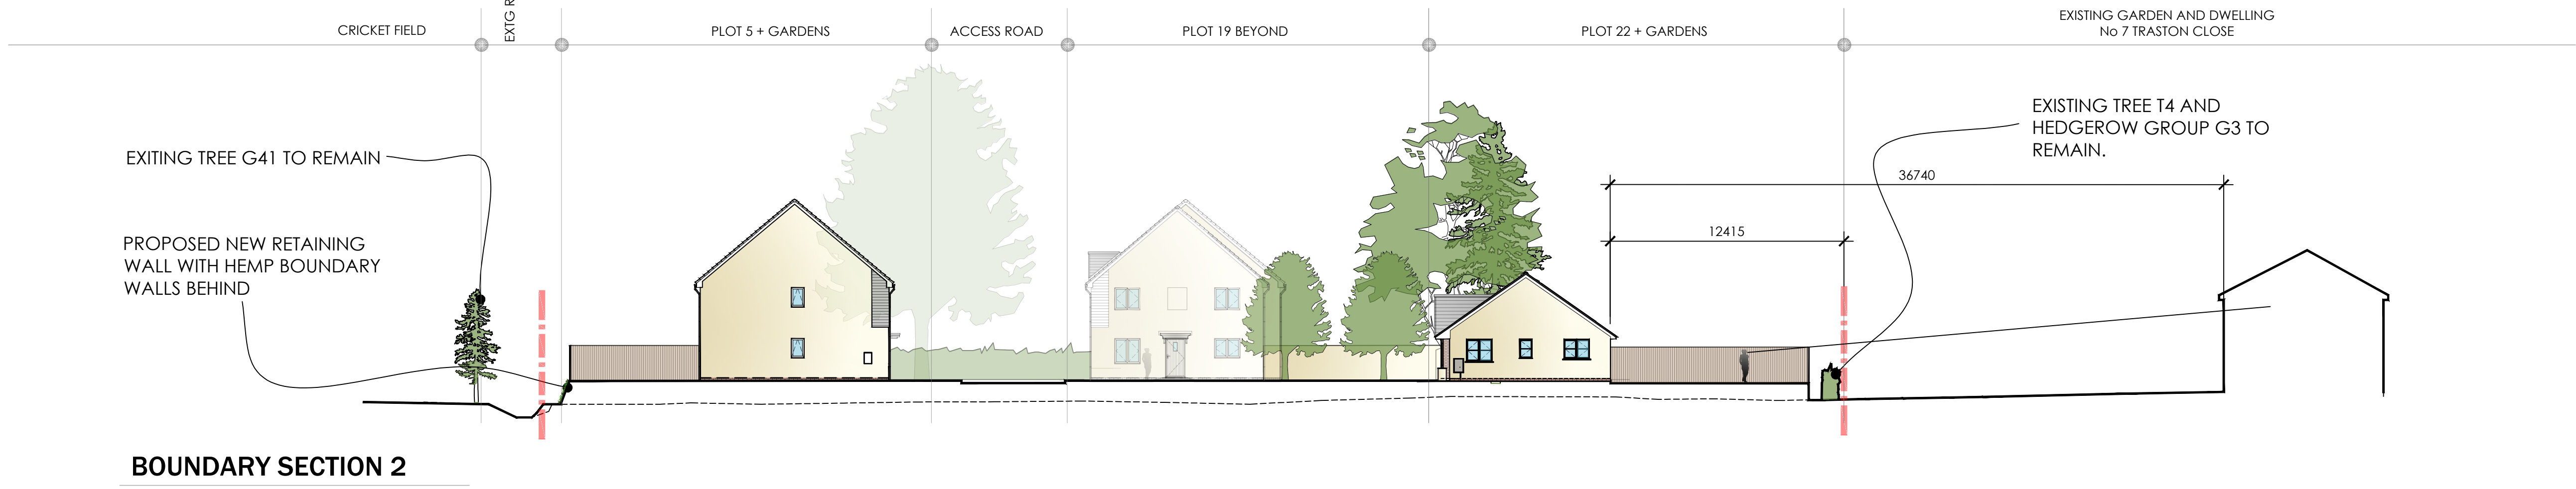


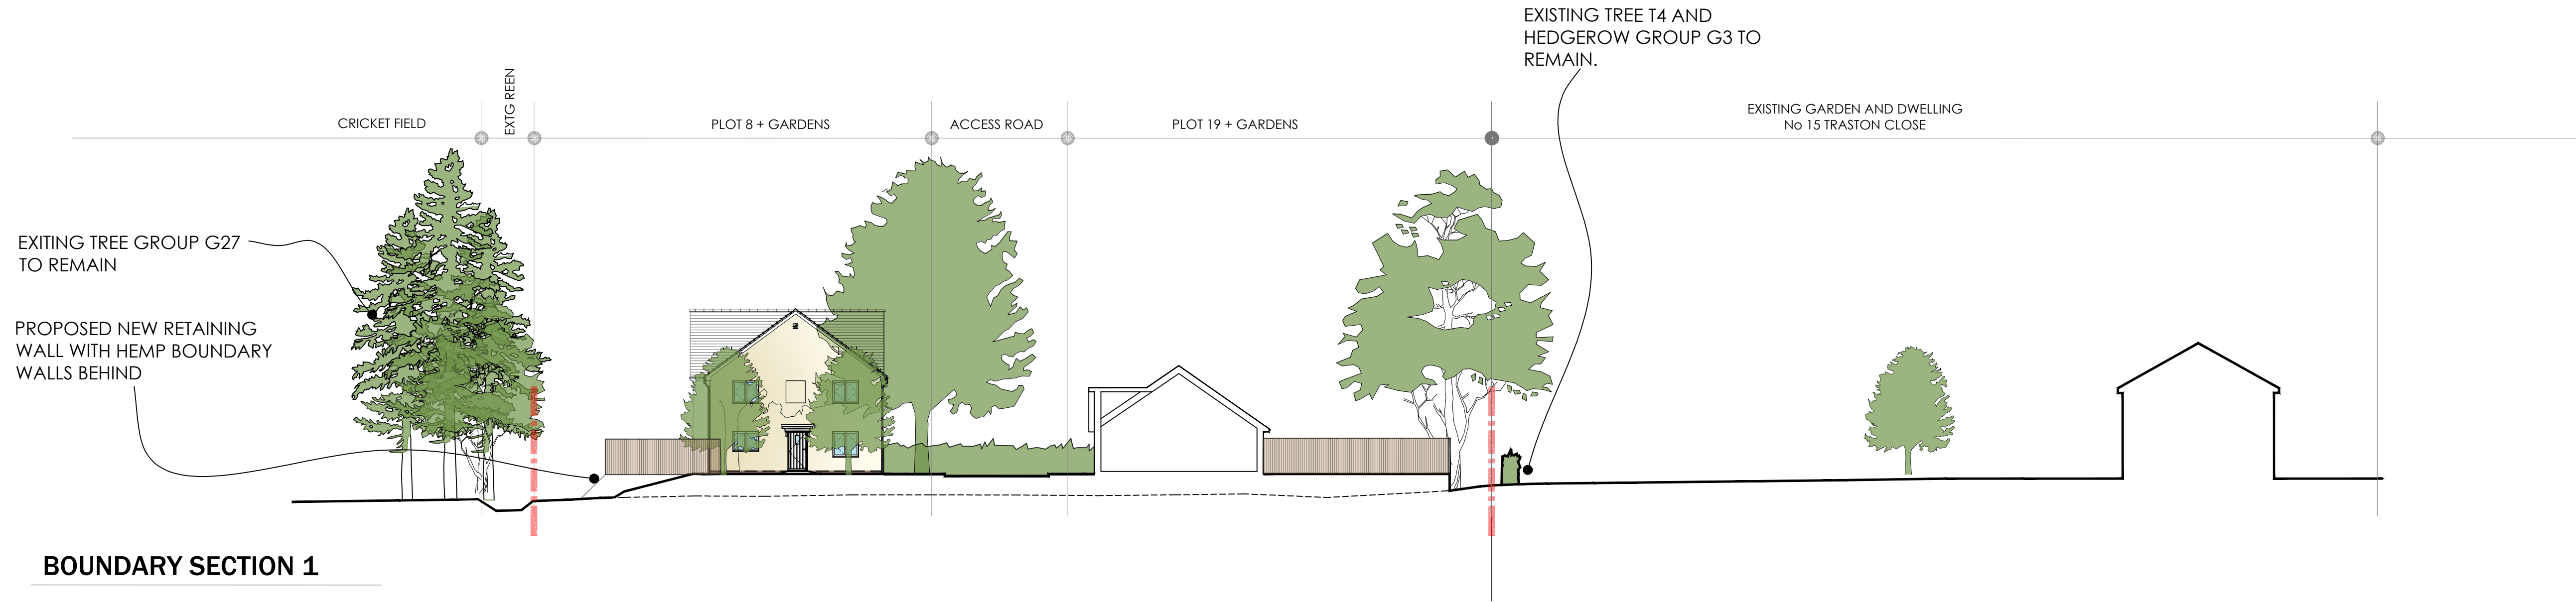

KEY PLAN
NTS

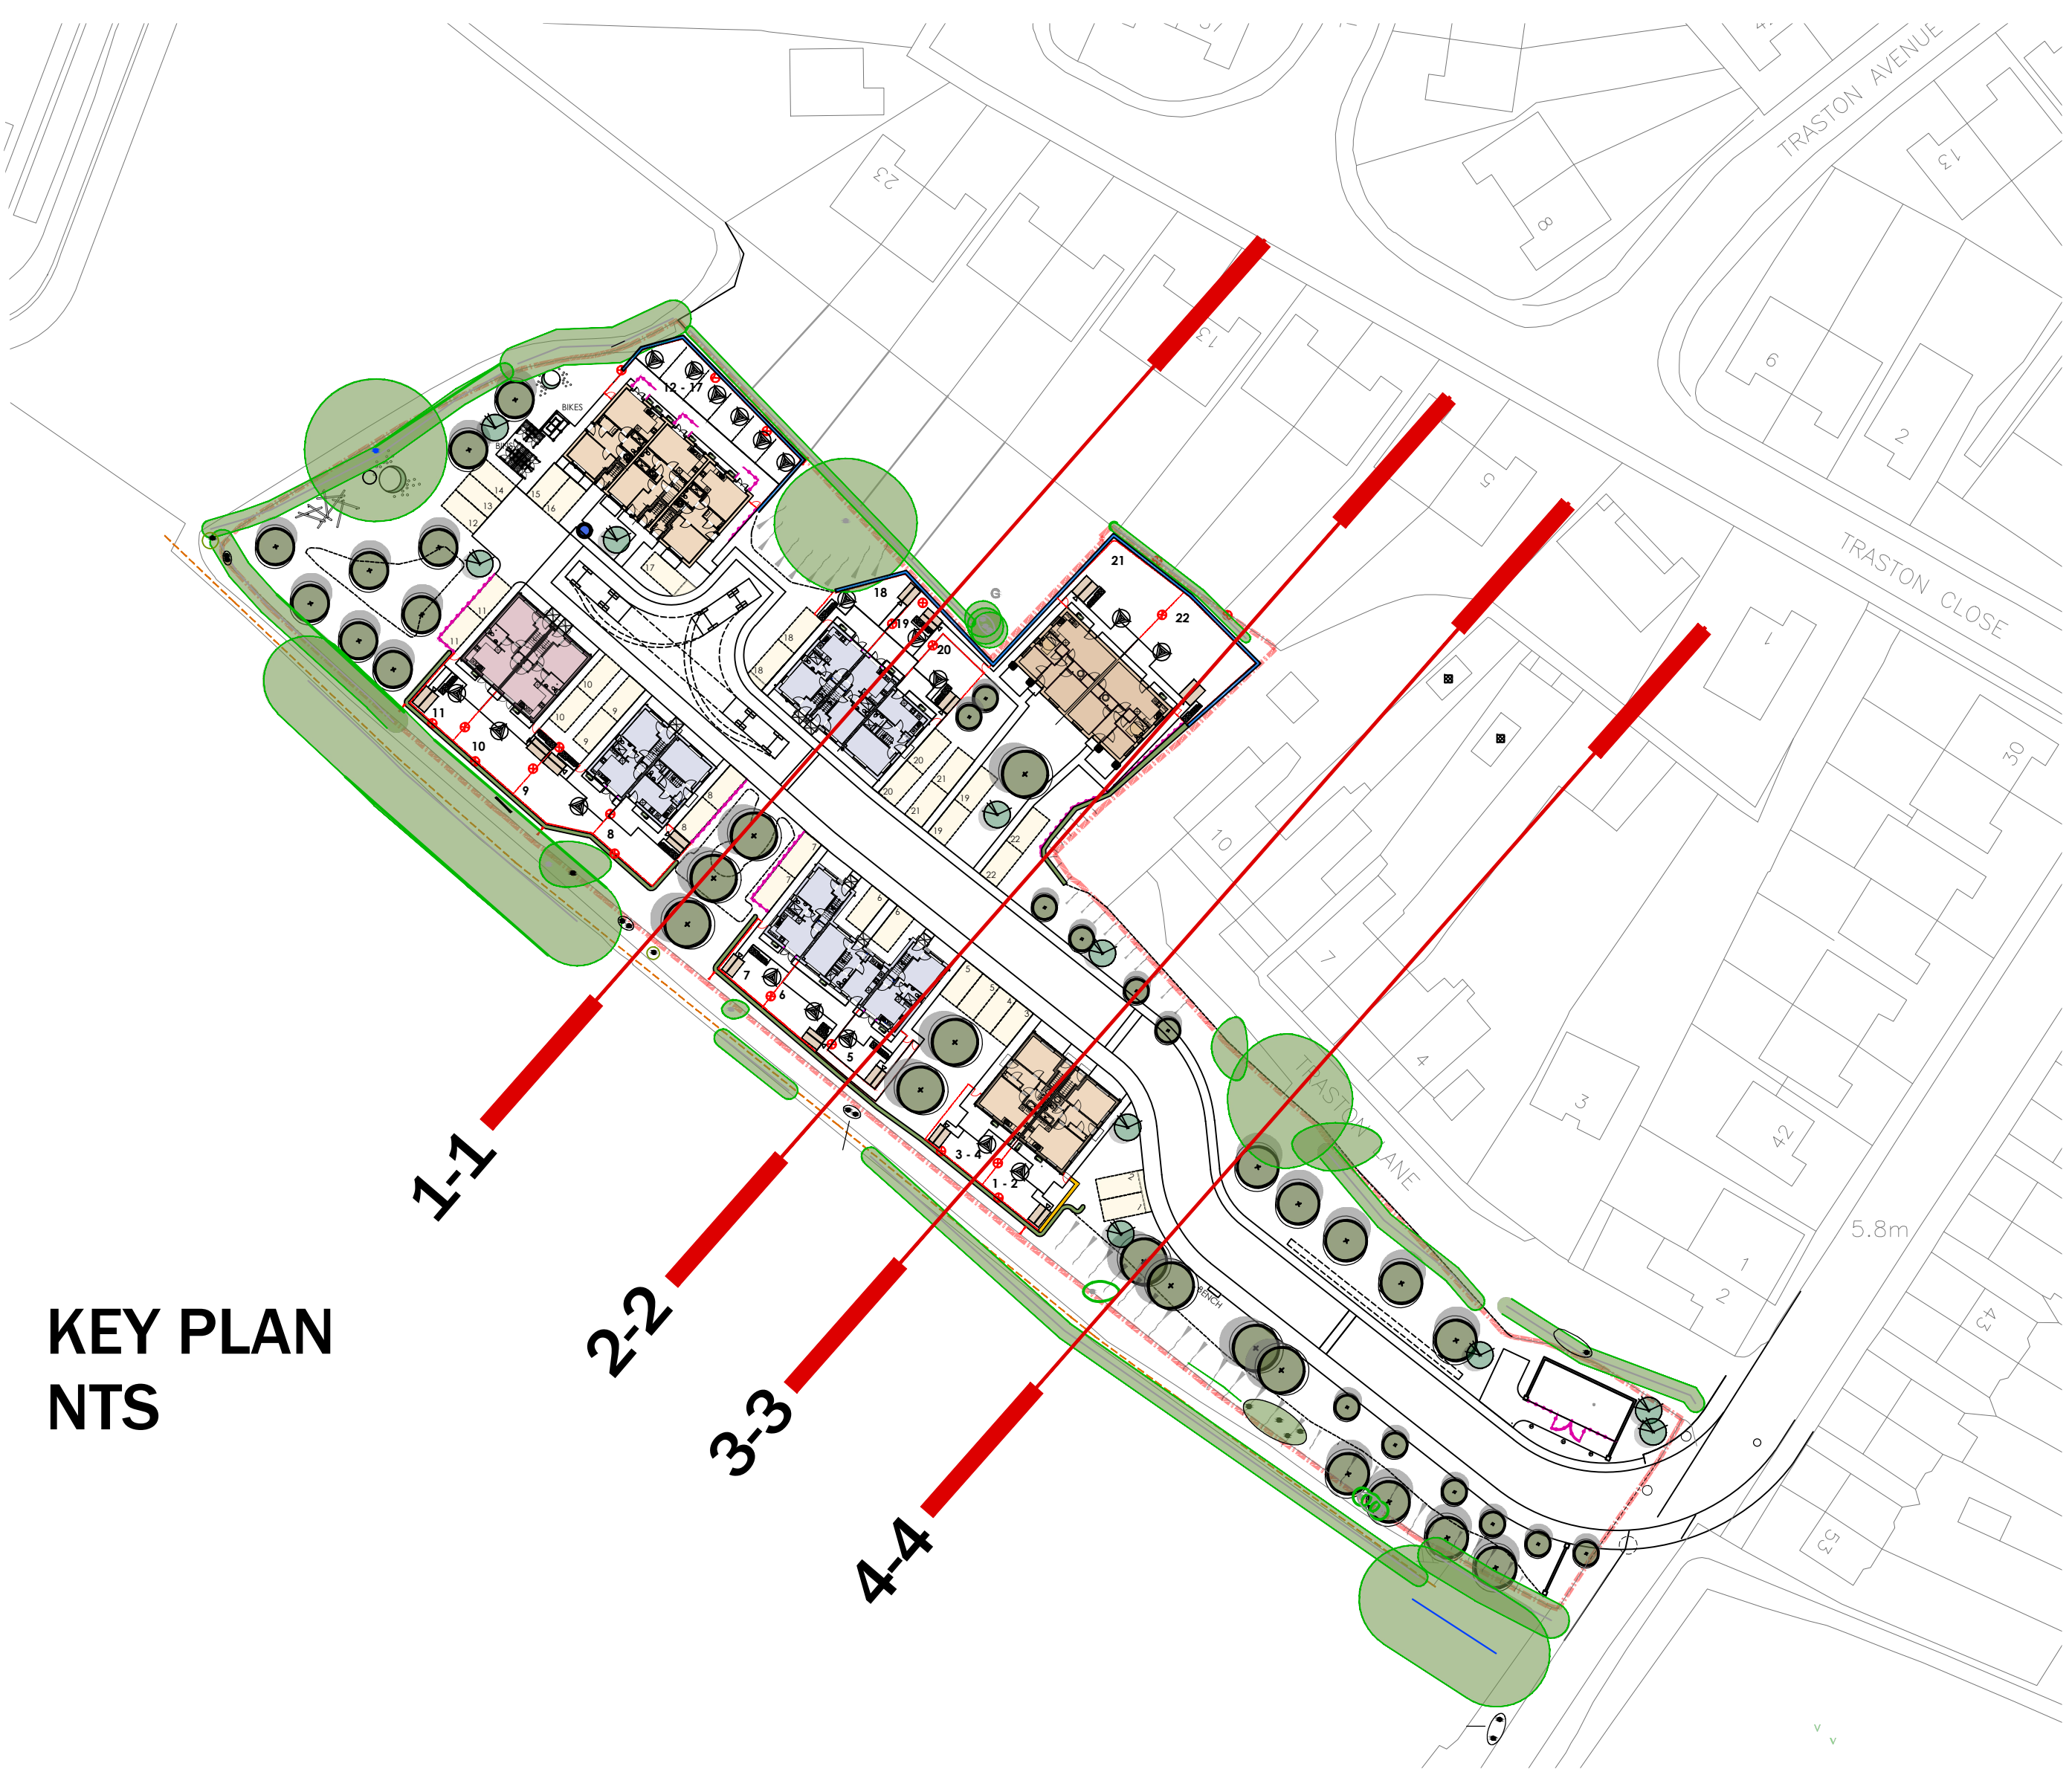

Do not scale from this drawing.
The scale of this drawing shall be as shown on the title block and shall not be used to scale dimensions from the drawing.
This drawing is copyright. It must not be reproduced, stored in a retrieval system or transmitted in any form or by any means, without prior permission of LeTrucco Design.

Revisions
REV A: APRIL 24: TO BE REVISED THE ANCHOR
REV B: APRIL 24: TO BE REVISED THE ANCHOR
REV C: APRIL 24: TO BE REVISED THE ANCHOR
Client	Drawing No	Scale	Revision
Wellspring / Bron Afon HA	LT2413.04.09	1:200 @ A0	C
Job Title	Drawing Title	Date	Checked
Traston Lane, Newport	Boundary and site sections	Jan 26	KML

Drawing Purpose
PLANNING

PROPOSED BOUNDARY AND SITE SECTIONS
Scale 1:200

