


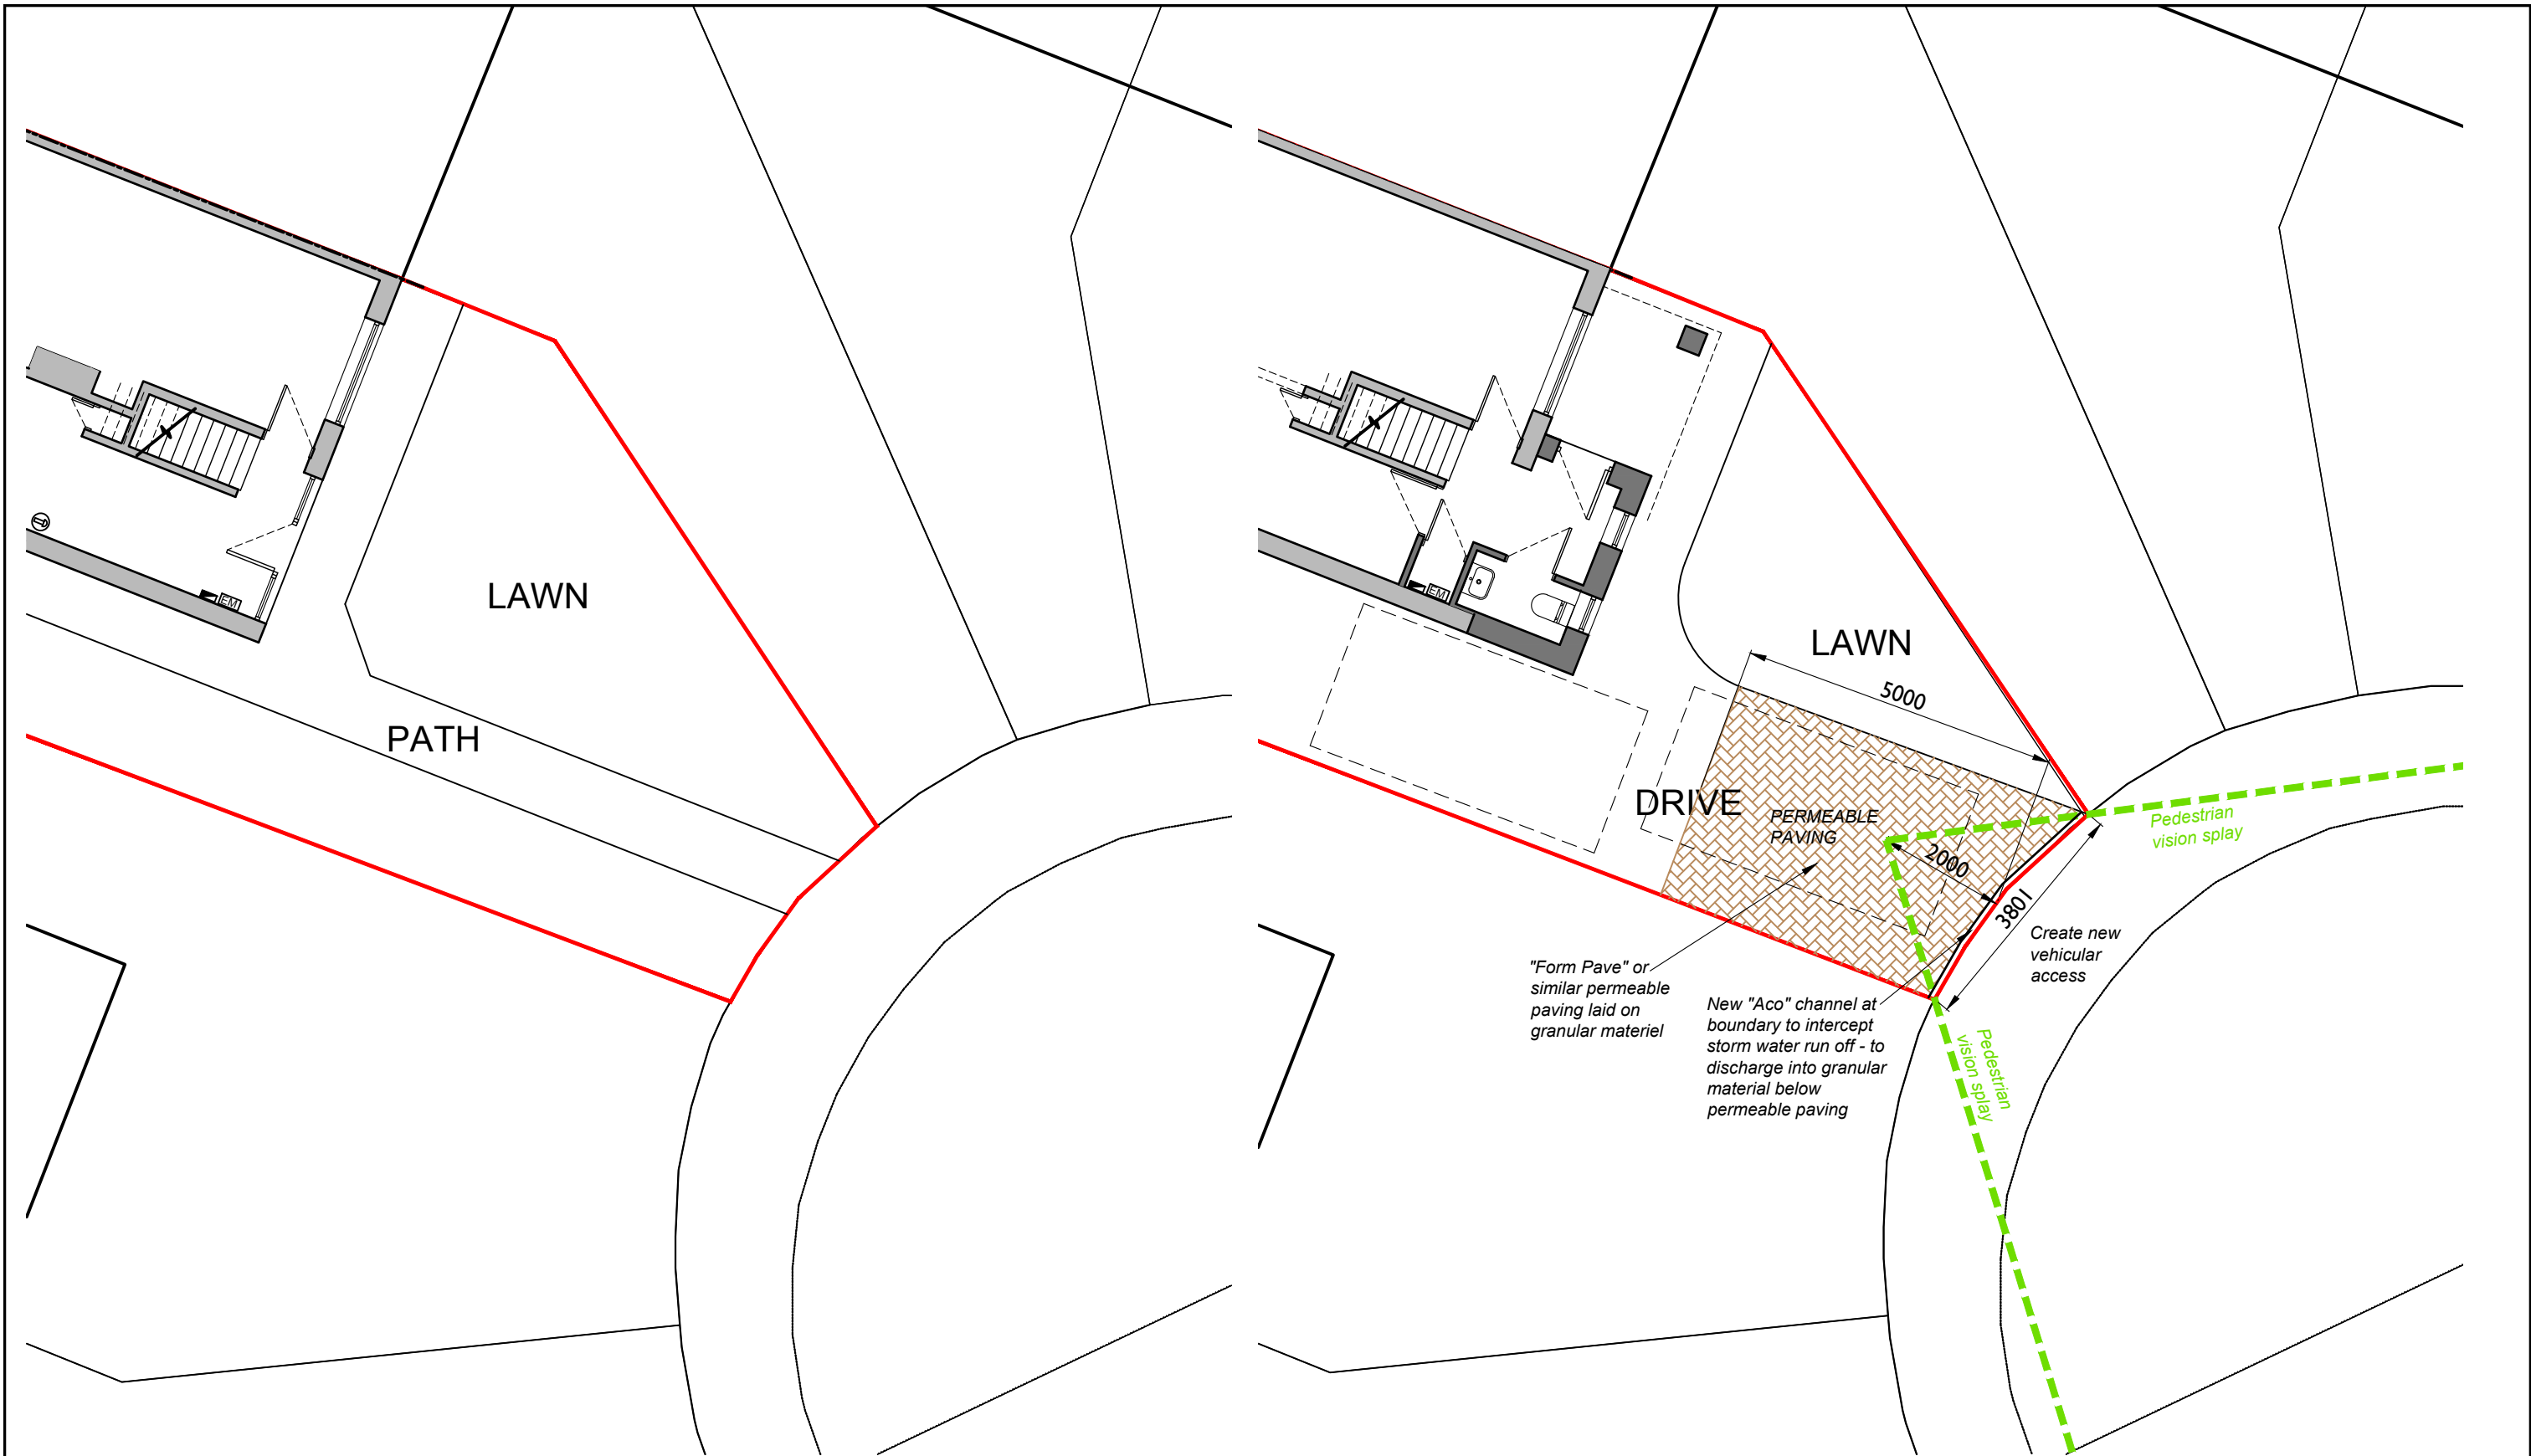

EXISTING SITE LAYOUT Scale 1:100

PROPOSED SITE LAYOUT Scale 1:100

	NOTES	REVISIONS	PROJECT NAME	DRAWING TITLE	DETAILS	
		A - Drive amended following highway planners comments	PROPOSED PORCH & DRIVE 18 ITCHEN CLOSE, BETTWS NEWPORT NP20 7AL	SITE LAYOUTS	Job No.	IC18
					Drawing No.	04
					Revision	A
					Scale	As shown
					Date	APR 25