


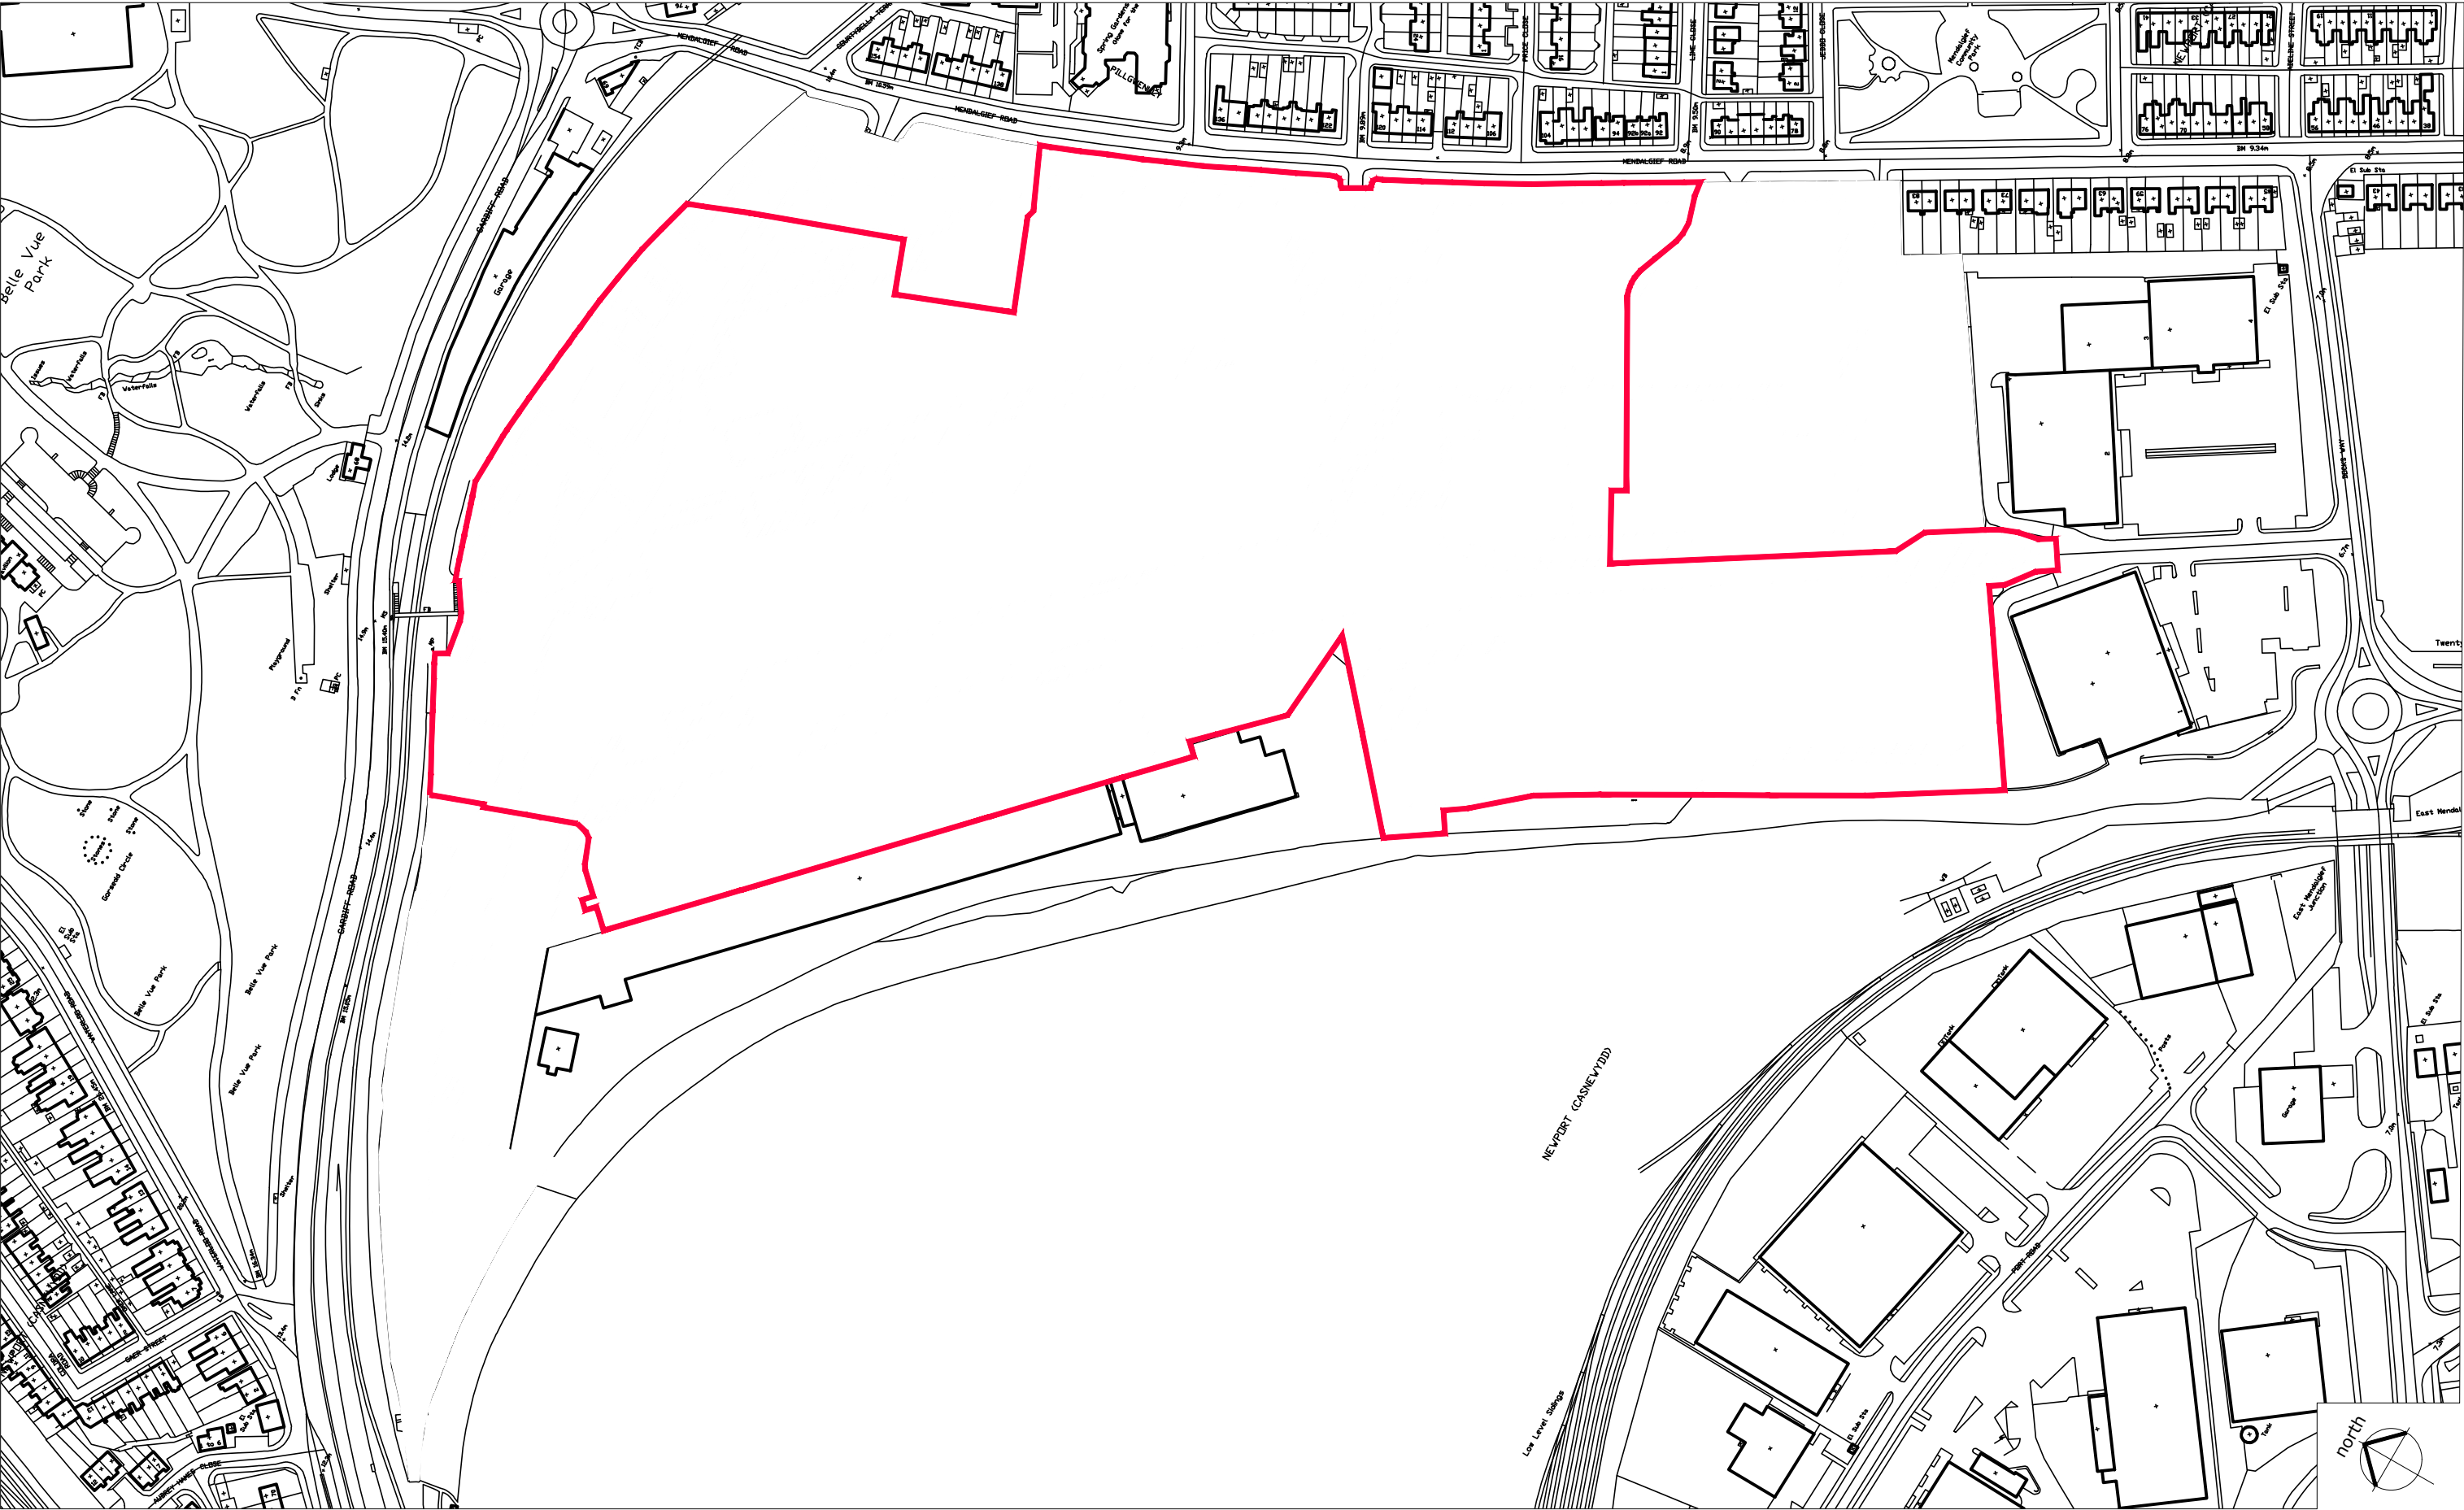

This drawing must not be scaled.
Figured dimensions and levels to be used.
Any inaccuracies must be notified to the architect.
Detail drawings and large scale drawings take precedence over smaller drawings.

Rev:

A

Red line boundary amended in line with planning drawings **art 18.10.18**

Rev:

-

Rev:

-

Rev:

-

PRELIMINARY	
PLANNING	✓
DESIGN	
TENDER	
CONSTRUCTION	

powelldobson
ARCHITECTS

Cardiff Office: Charterhouse, Links Business Park, St Mellons, Cardiff, CF3 0LT
Tel: +44 (0)29 2079 9699 Fax: +44 (0)29 2079 1212 email: cardiff@powelldobson.com

Contract: **Mixed use development, Whiteheads
For Tirion & Lovell**

Title: **Site Location Plan**

Drawing No.

17020 (05) 100

Rev.

A

Scale: 1:2500 @ A3

Date: 25.10.17

Drawn: C.L.

Checked: S.I.