


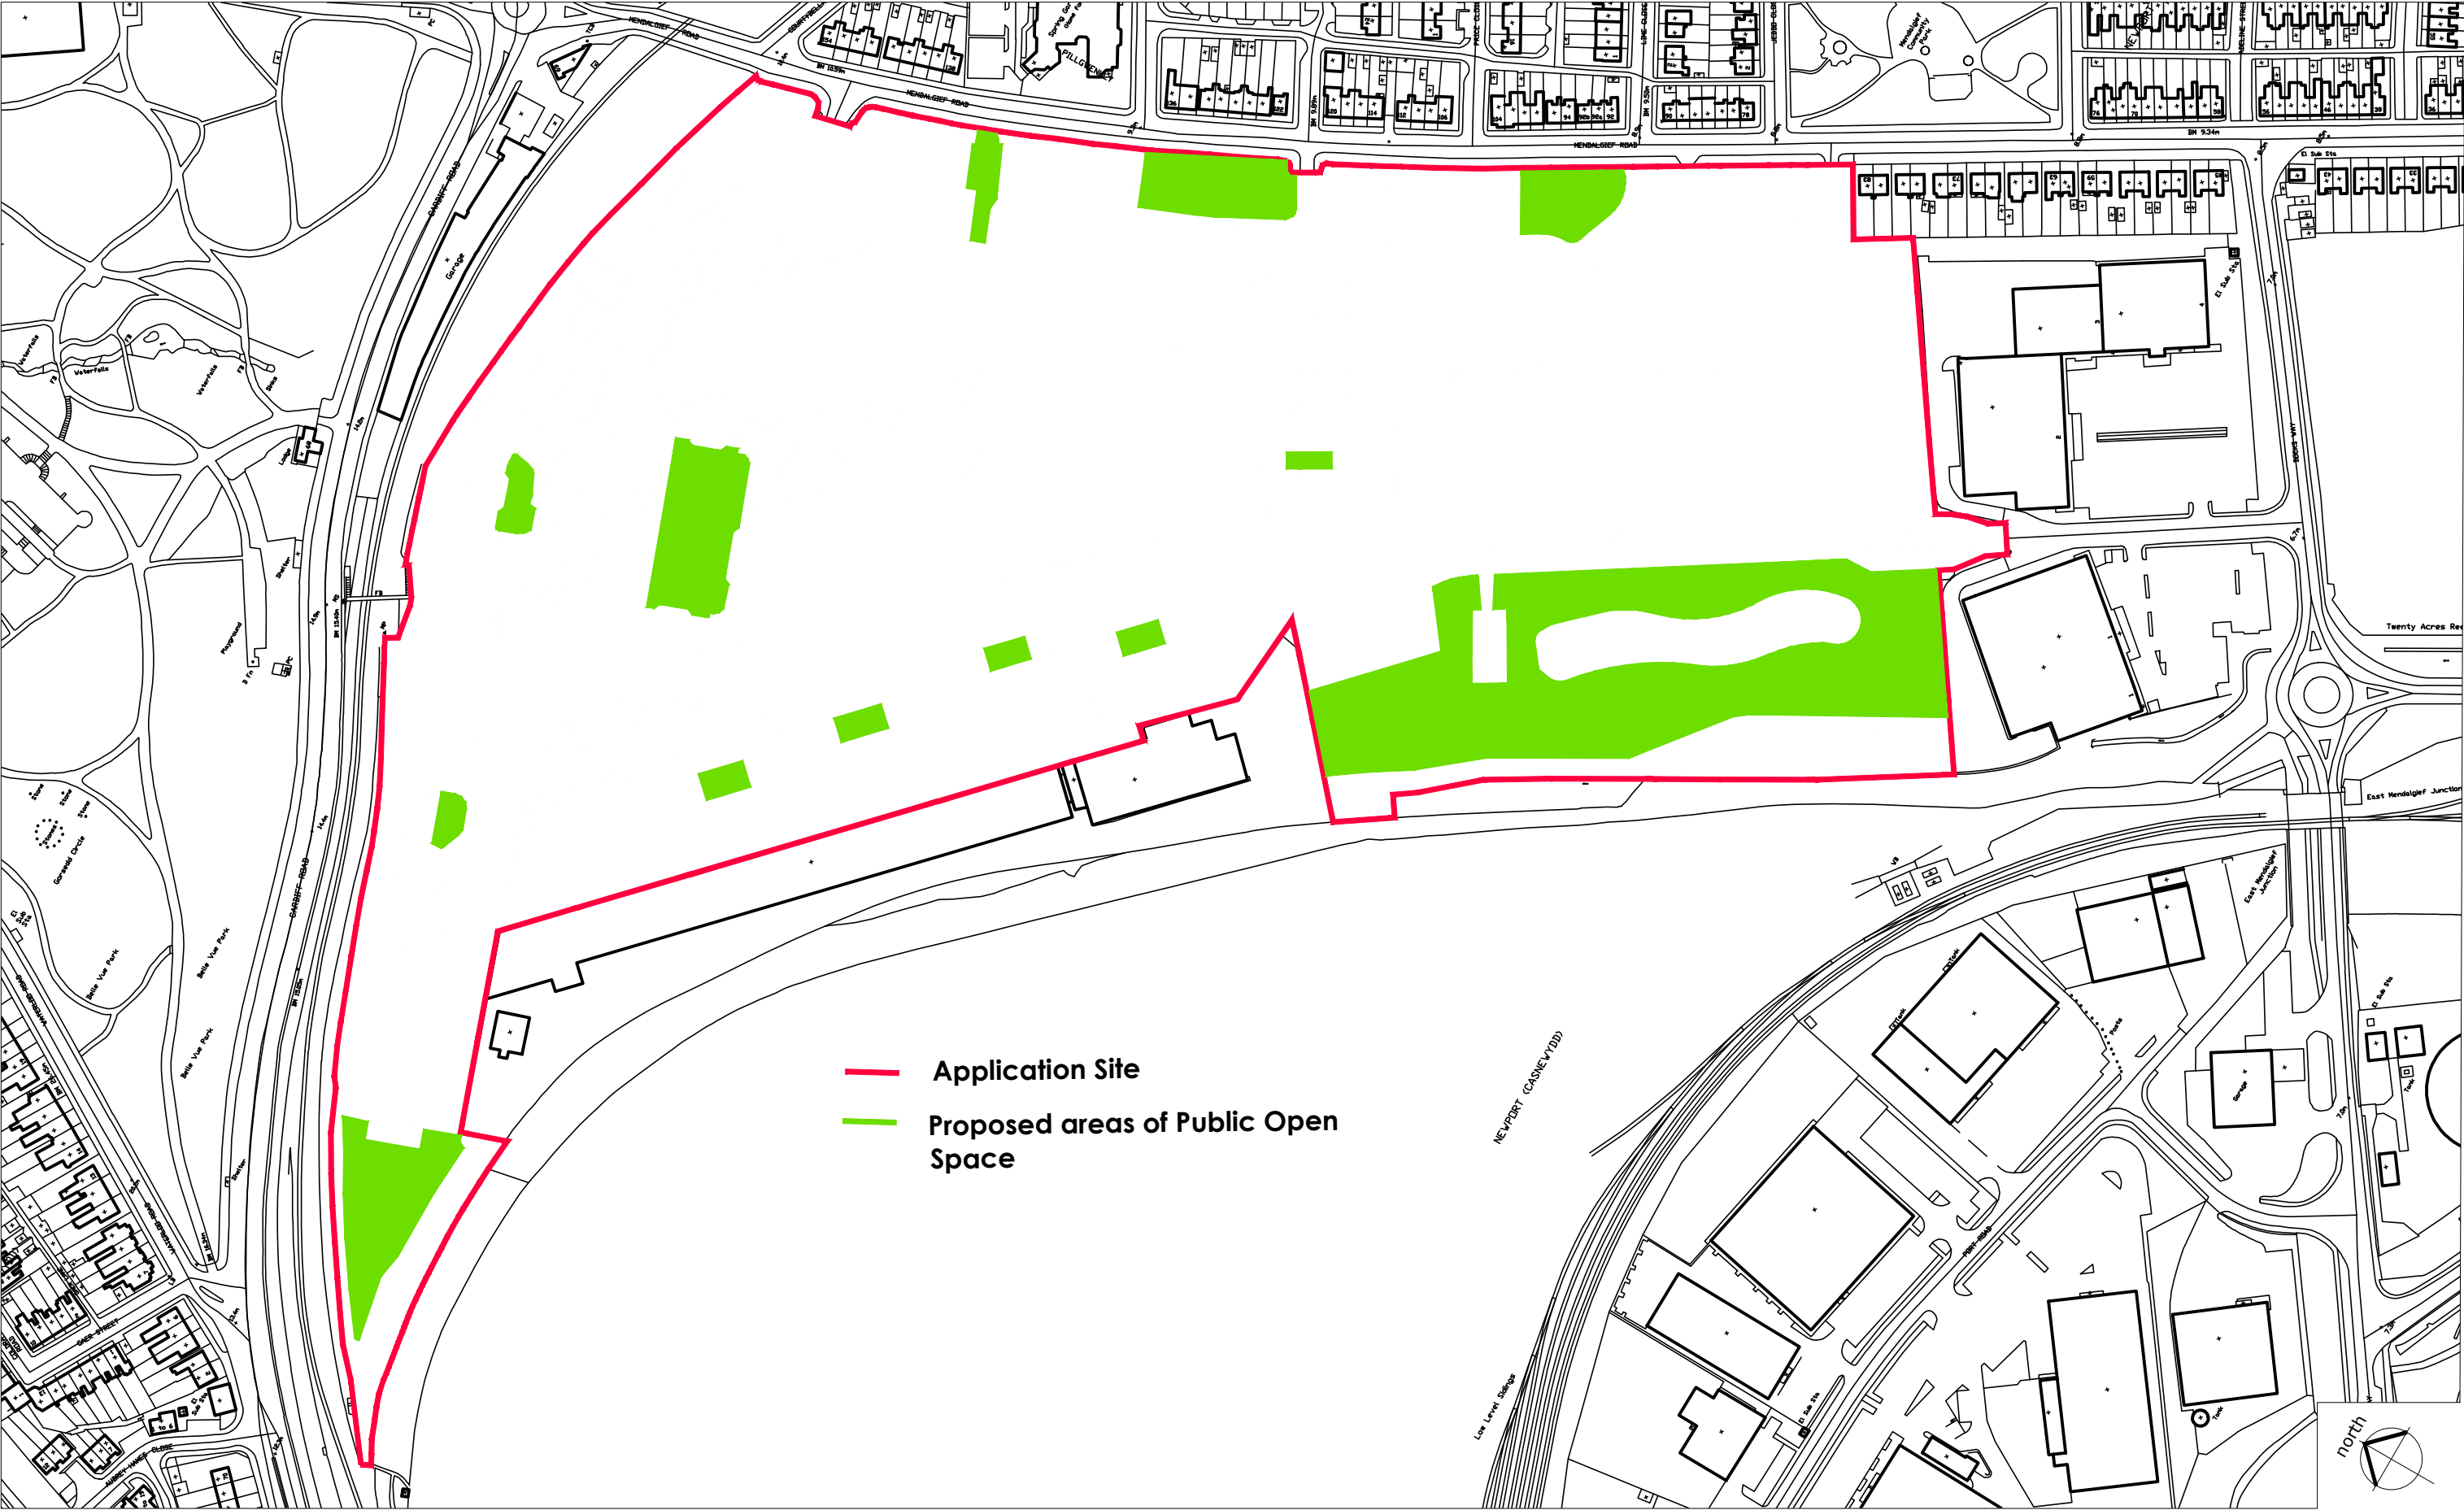

This drawing must not be scaled.
Figured dimensions and levels to be used.
Any inaccuracies must be notified to the architect.
Detail drawings and large scale drawings take precedence over smaller drawings.

THIS DRAWINGS IS COPYRIGHT ©

Rev:

- A Corrected to include the landscape area in North West extremity, as part of the POS provision. SHI 24.05.18
- B Minor alterations to presentation as advised by legal team. SHI 24.05.18
- C POS areas revised to reflect amended attenuation pond proposal. SHI 24.05.18

Rev:

- D POS areas revised to reflect amended care home proposal CL 10.11.25

Rev:

Rev:

PRELIMINARY	✓
PLANNING	
DESIGN	
TENDER	
CONSTRUCTION	

powelldobson
ARCHITECTS

Cardiff Office: Charterhouse, Links Business Park, St Mellons, Cardiff, CF3 0LT
Tel: +44 (0)29 2079 9699 Fax: +44 (0)29 2079 1212 email: cardiff@powelldobson.com

Contract: Mixed use development, Whiteheads
For Tirion

Title: Proposed Areas of Public Open Space

Drawing No. Rev.
17073 (90) 102 D

Scale: 1:2500 @ A3
Date: February 2018
Drawn: SHI
Checked: -