




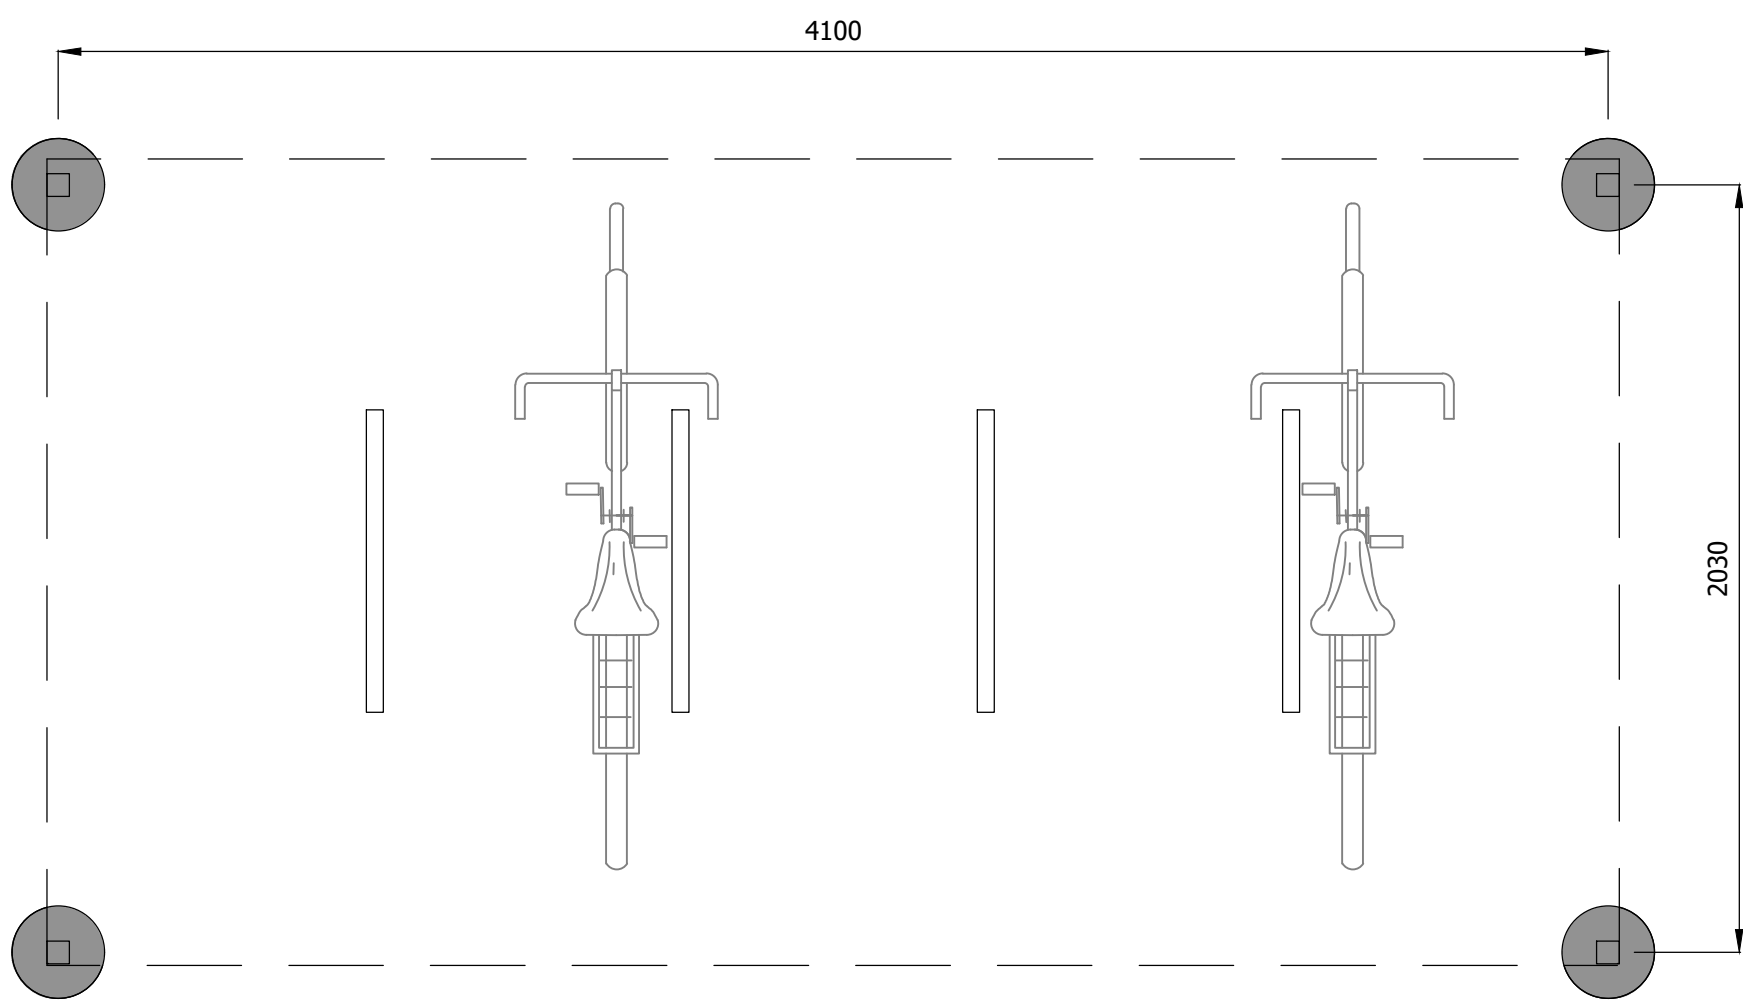


Plan View
Scale 1 : 20

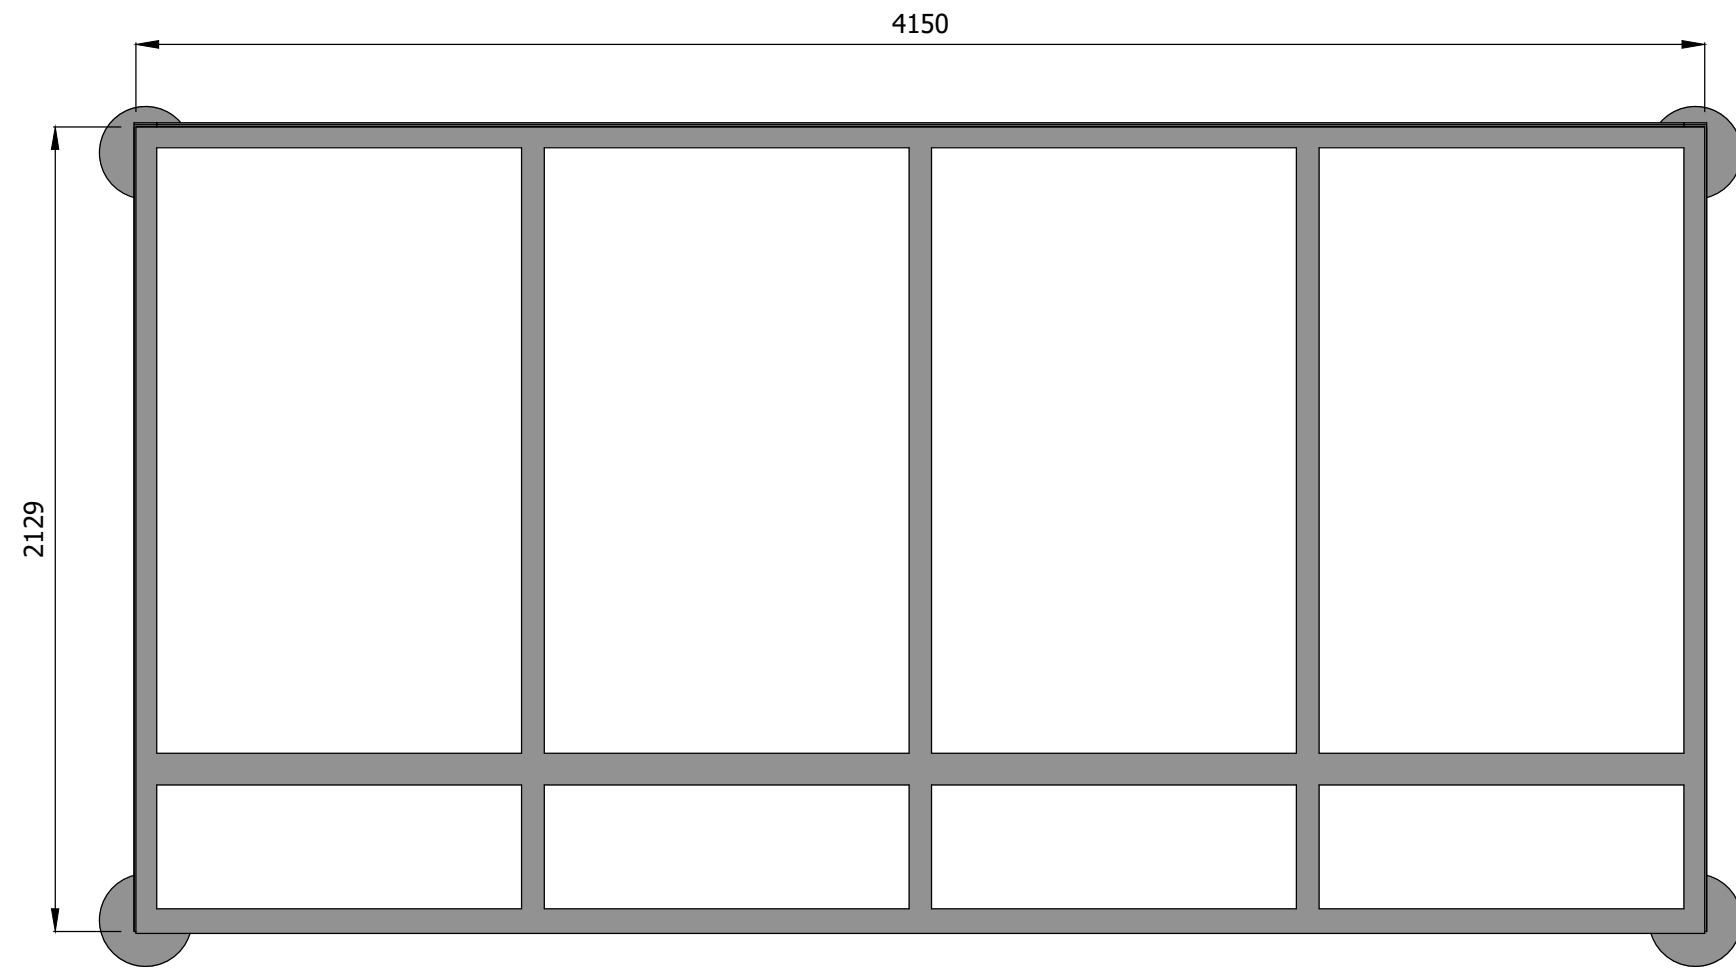

Roof View
Scale 1 : 20

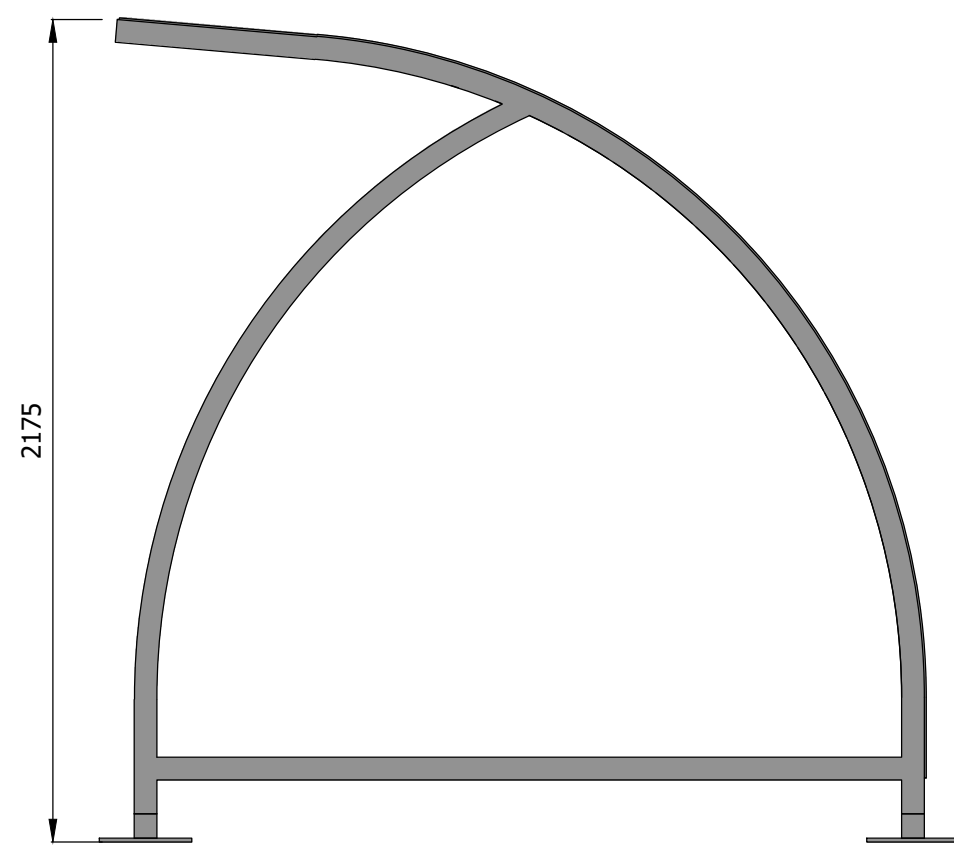


Side View
Scale 1 : 20

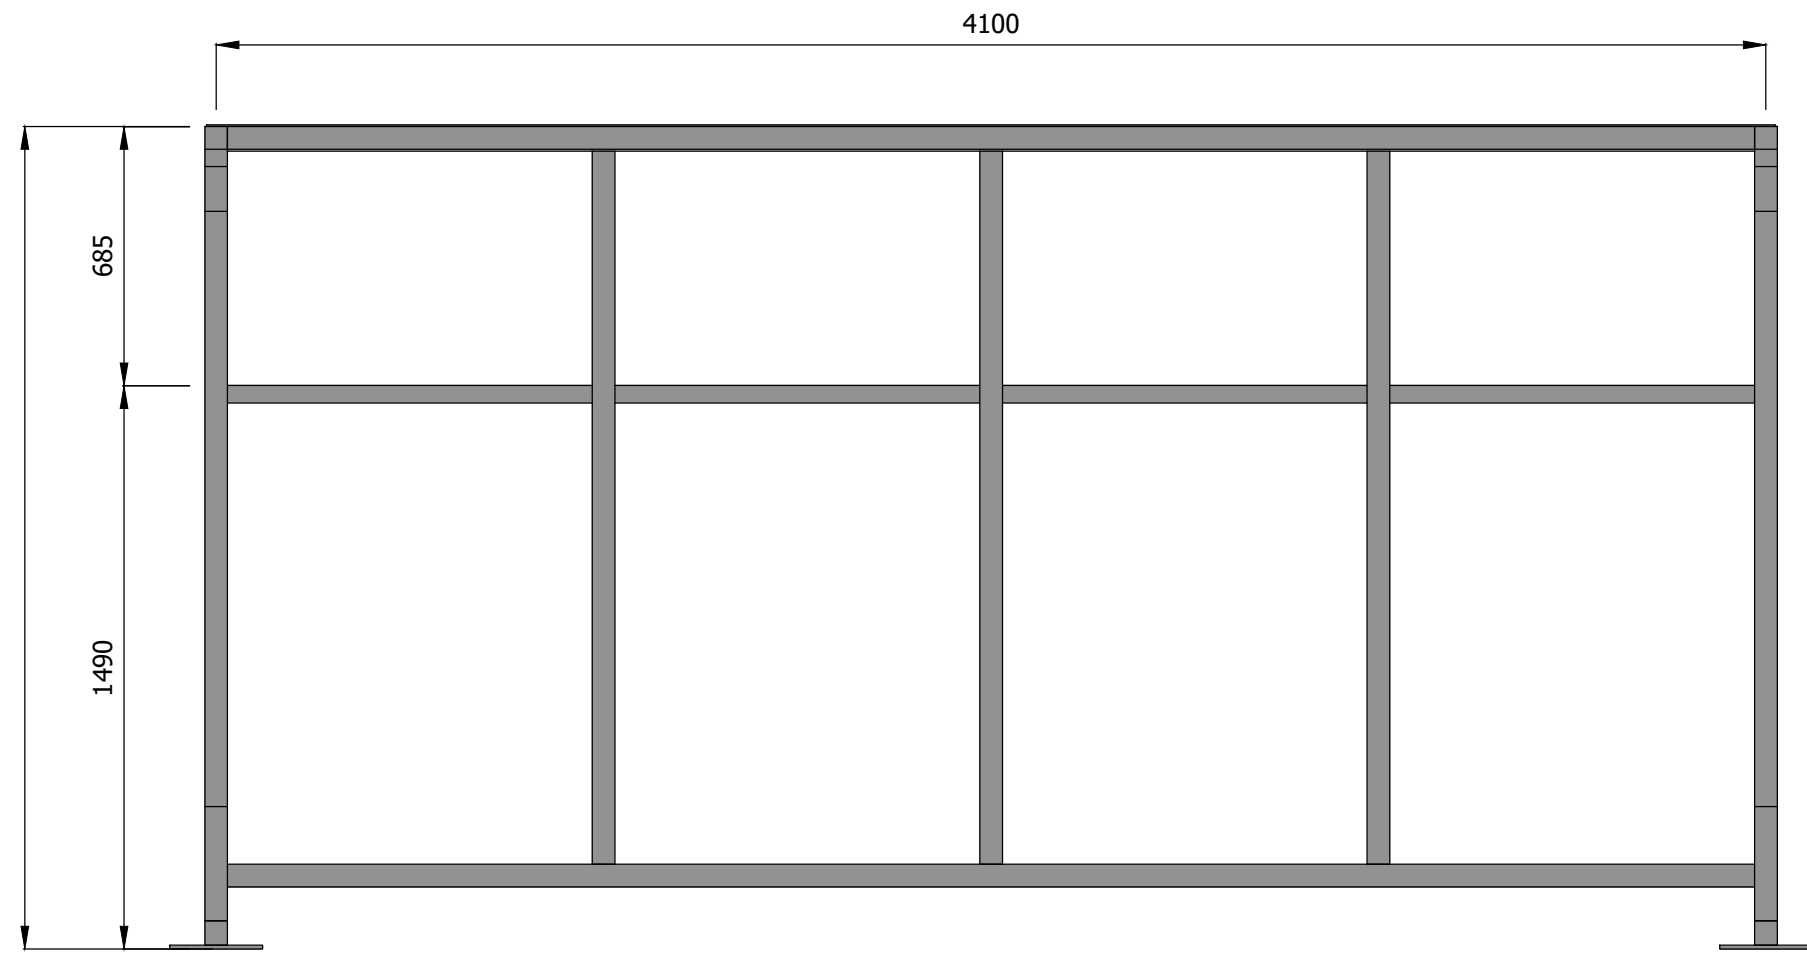

Front View
Scale 1 : 20


Broxap - New Sheffield Cycle Shelter
(4.1m (L) x 2.1m (W) x 2.1m (H)) with 5
Hoop Sheffield Rack. Hot dip galvanised
to BS EN ISO 1461

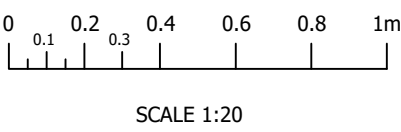

SCALE 1:20

Rev.	Revision Description	Drm	Date
P0	Addition of Bregs Information	MW	21/11/25

--

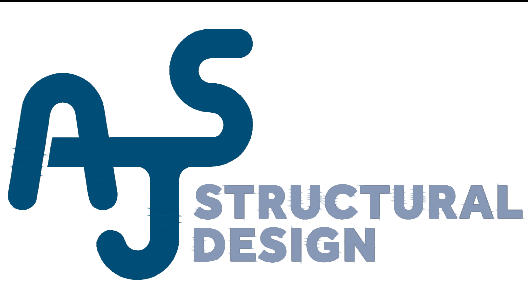

Uttoxeter Office: 2 Church Street, Uttoxeter, Staffs, ST14 8AG
Derby Office: Durham House, Stanier Way, Wyvern Business Park DE21 6BF
Uttoxeter Tel: 01889 723003 Derby Tel: 01332 913011

Contract Title:

Valley Wholesale Carpets
Phase 1 Side Extension and Loading Dock

Drawing Contents:

Proposed Bike Store Plan
and Elevations

Drawing Status:

PRELIMINARY

Drawn by:	Date:	Scale:
MW	November 2025	as shown @ A1

Drawing No:	A8763 - 601	P0
-------------	-------------	----