



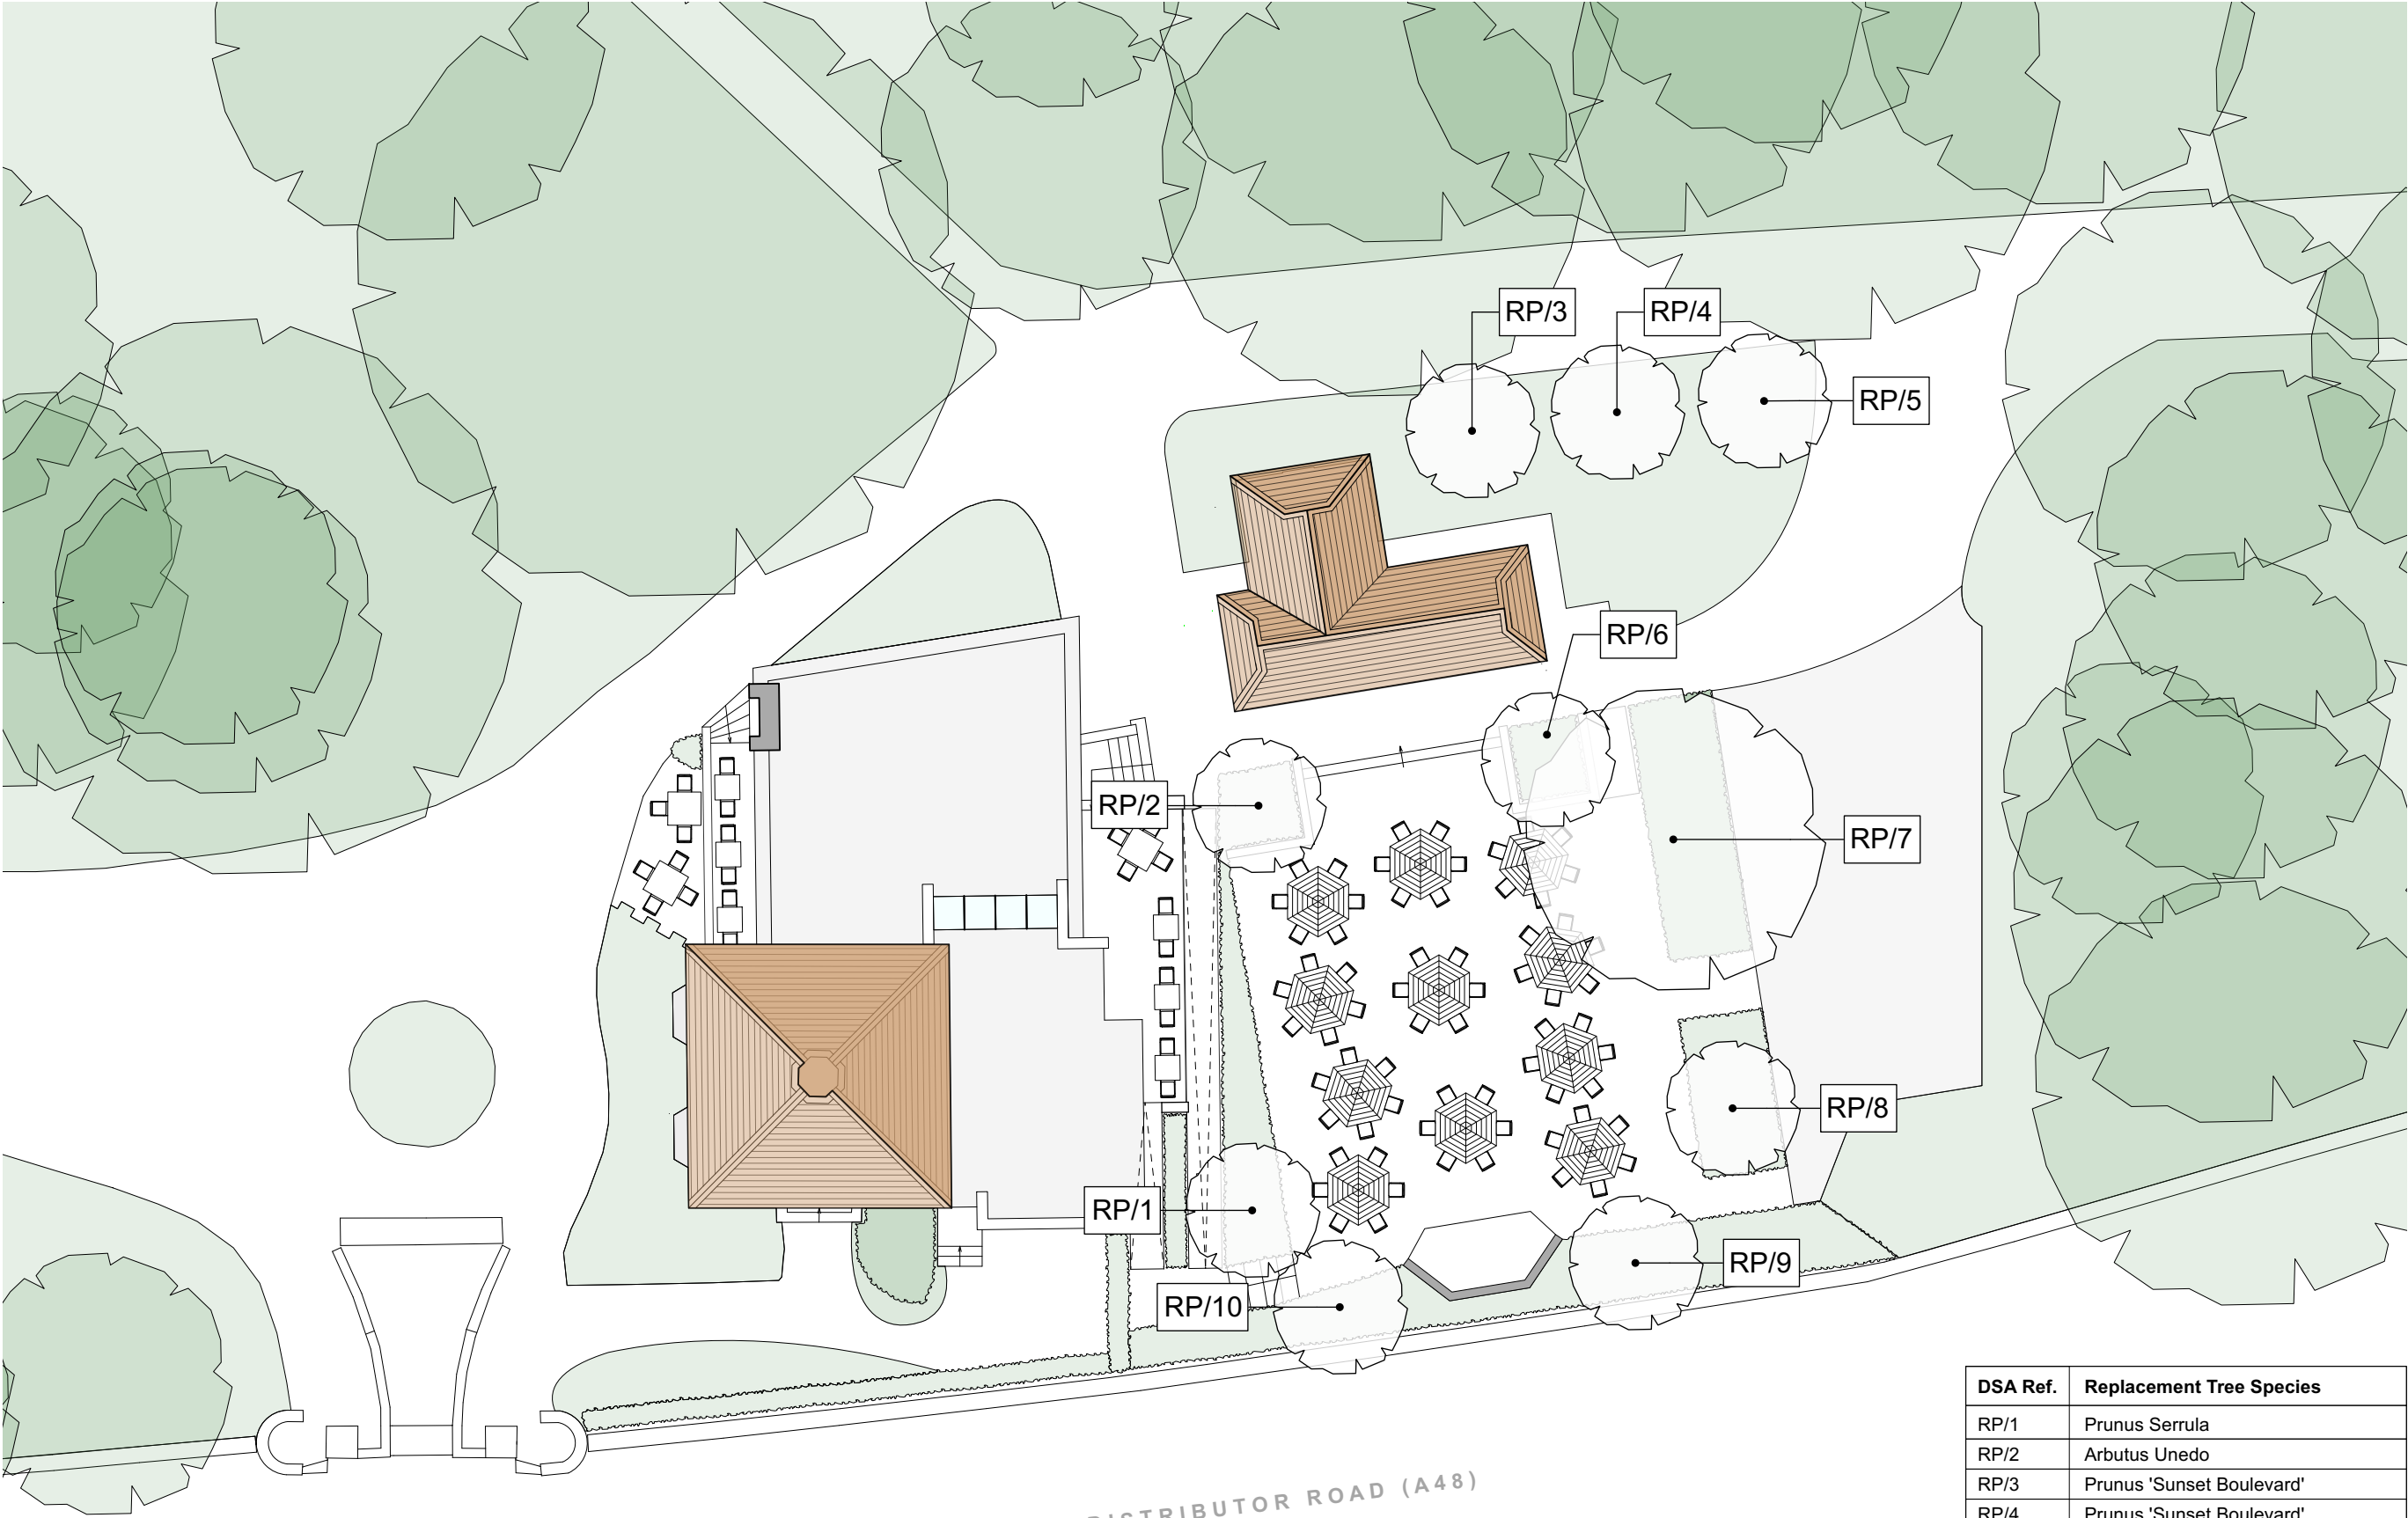

SOUTHERN DISTRIBUTOR ROAD (A48)

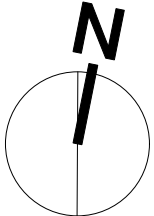

DSA Ref.	Replacement Tree Species
RP/1	Prunus Serrula
RP/2	Arbutus Unedo
RP/3	Prunus 'Sunset Boulevard'
RP/4	Prunus 'Sunset Boulevard'
RP/5	Prunus 'Sunset Boulevard'
RP/6	Betula Ermanii
RP/7	(Existing) Silver Birch
RP/8	Prunus Serrula
RP/9	Crataegus Monogyna 'Paul's Scarlet'
RP/10	Crataegus Monogyna 'Paul's Scarlet'