


SOUTH ELEVATION

NORTH ELEVATION

CROSS SECTION

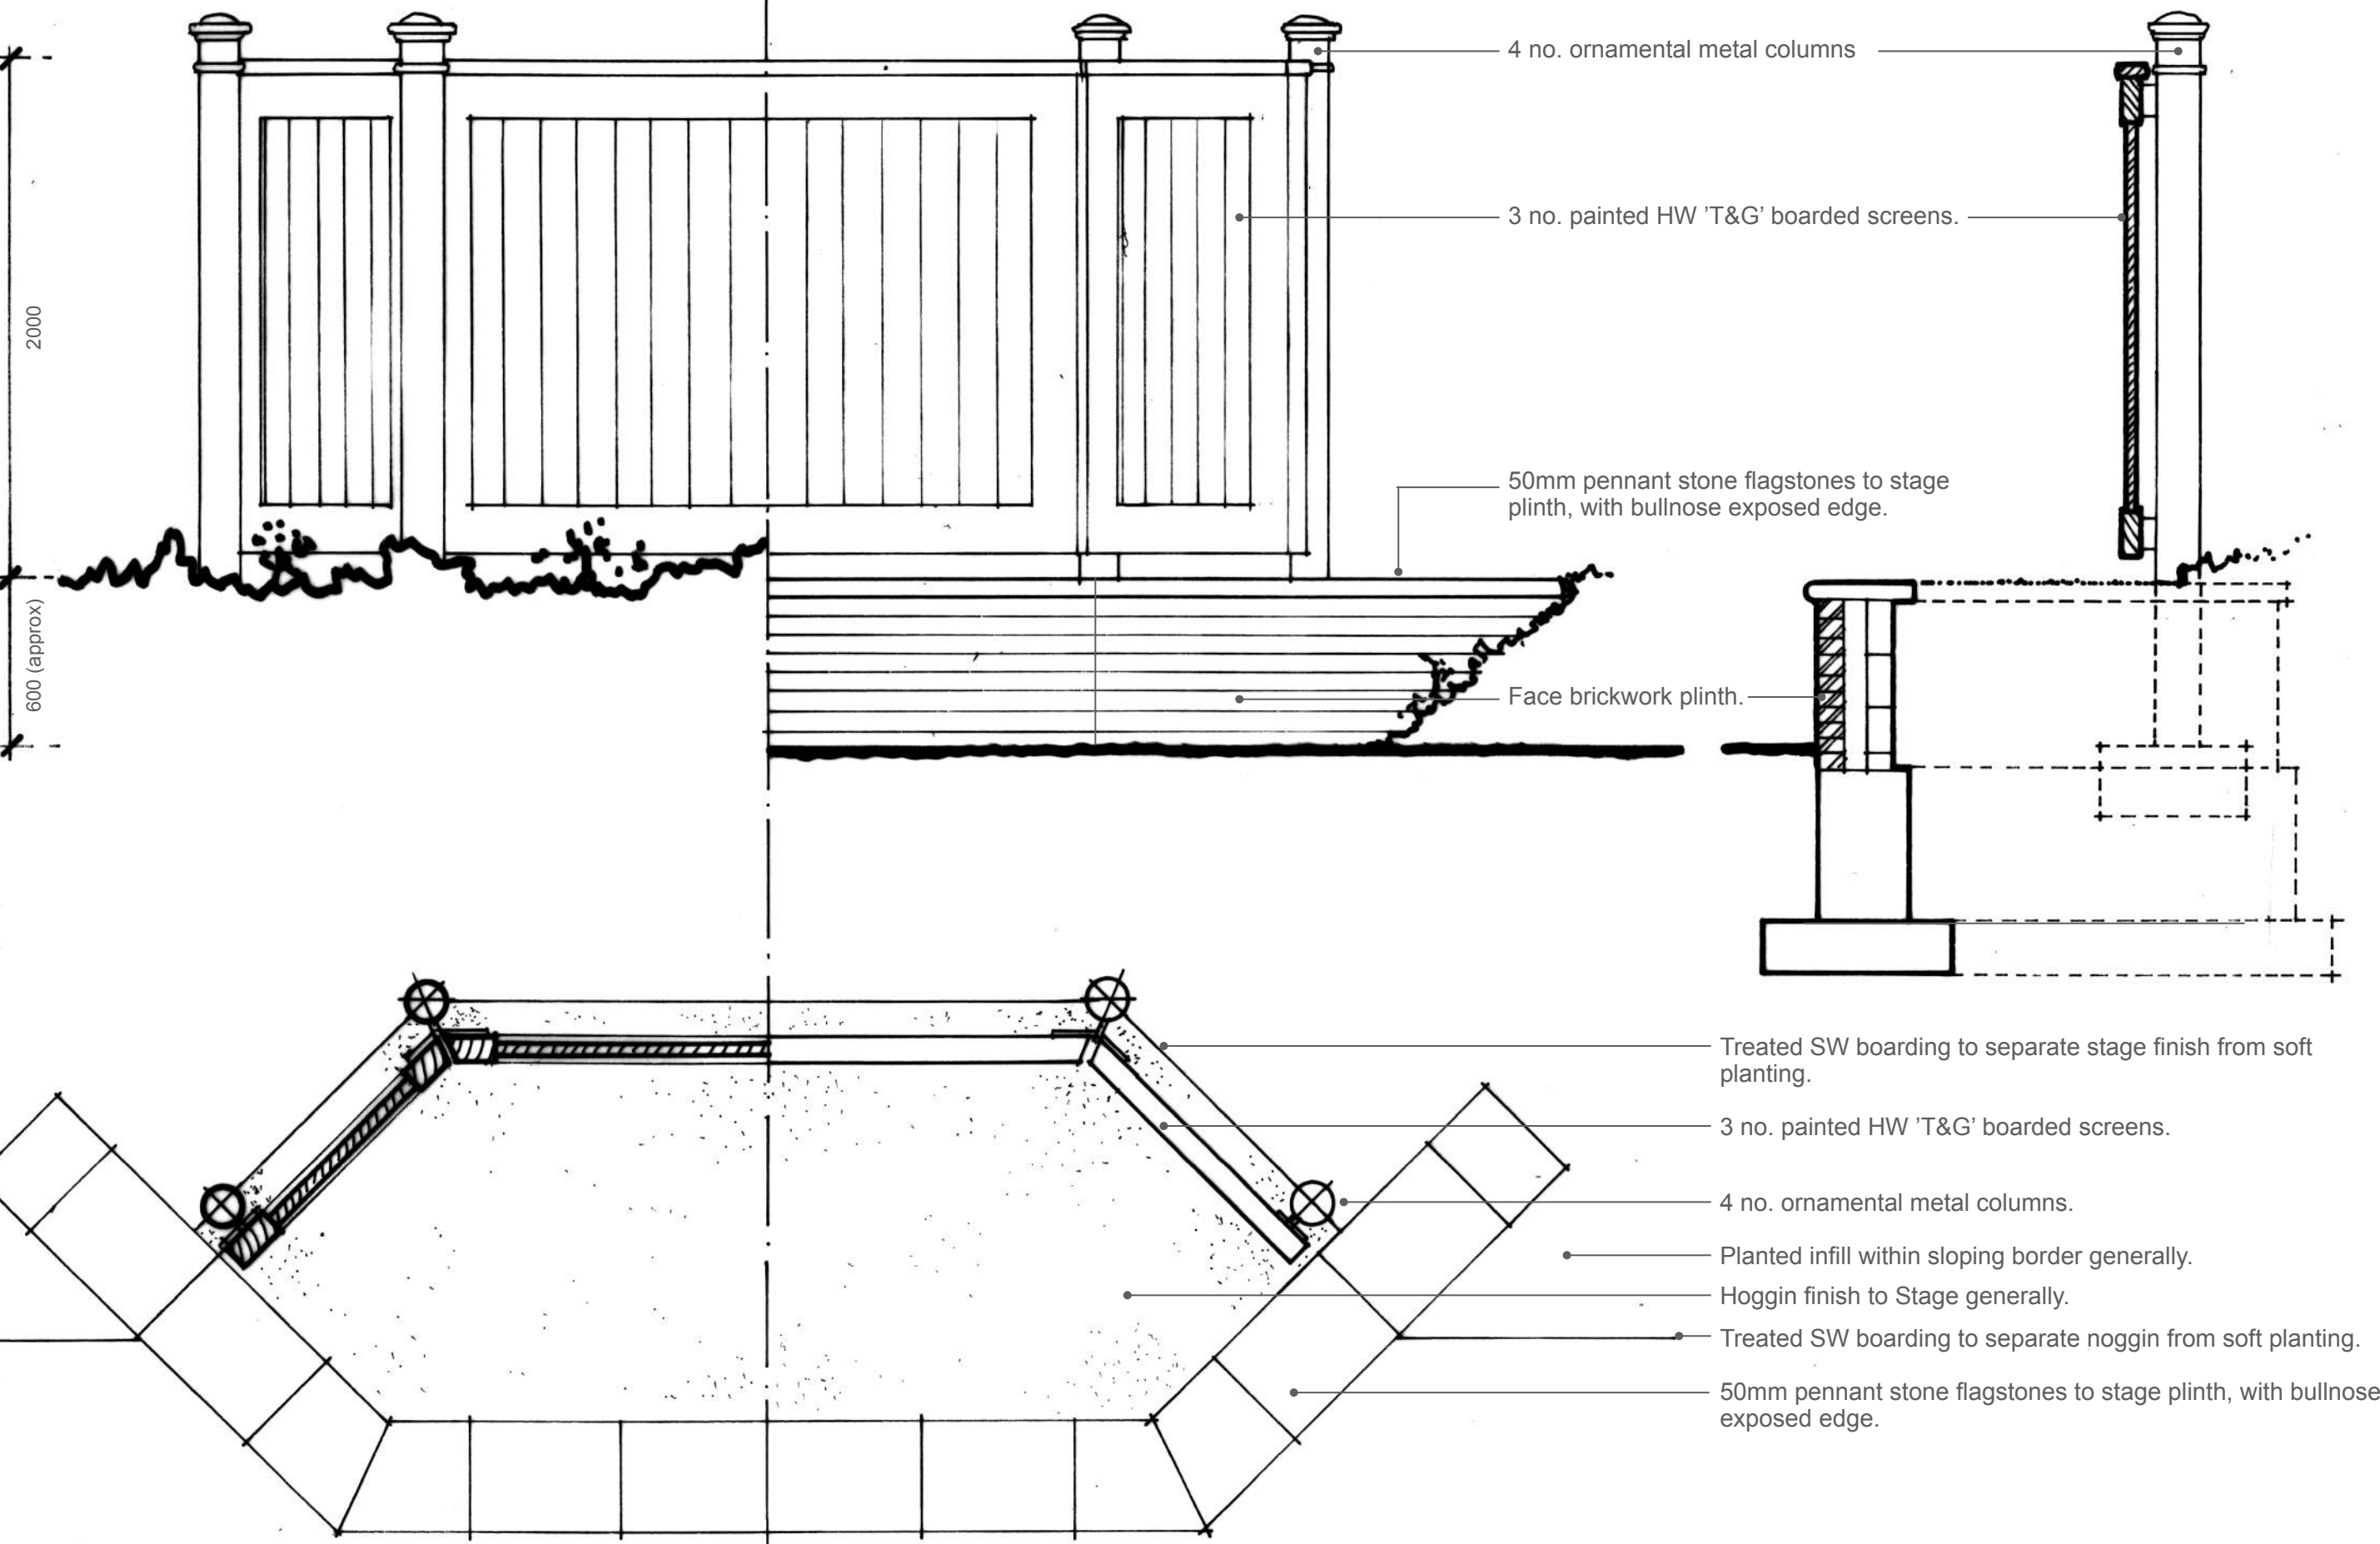

PLAN at MID- HEIGHT

PLAN

4 no. ornamental metal columns

3 no. painted HW 'T&G' boarded screens.

50mm pennant stone flagstones to stage plinth, with bullnose exposed edge.

Face brickwork plinth.

Treated SW boarding to separate stage finish from soft planting.

3 no. painted HW 'T&G' boarded screens.

4 no. ornamental metal columns.

Planted infill within sloping border generally.

Hoggin finish to Stage generally.

Treated SW boarding to separate noggin from soft planting.

50mm pennant stone flagstones to stage plinth, with bullnose exposed edge.