


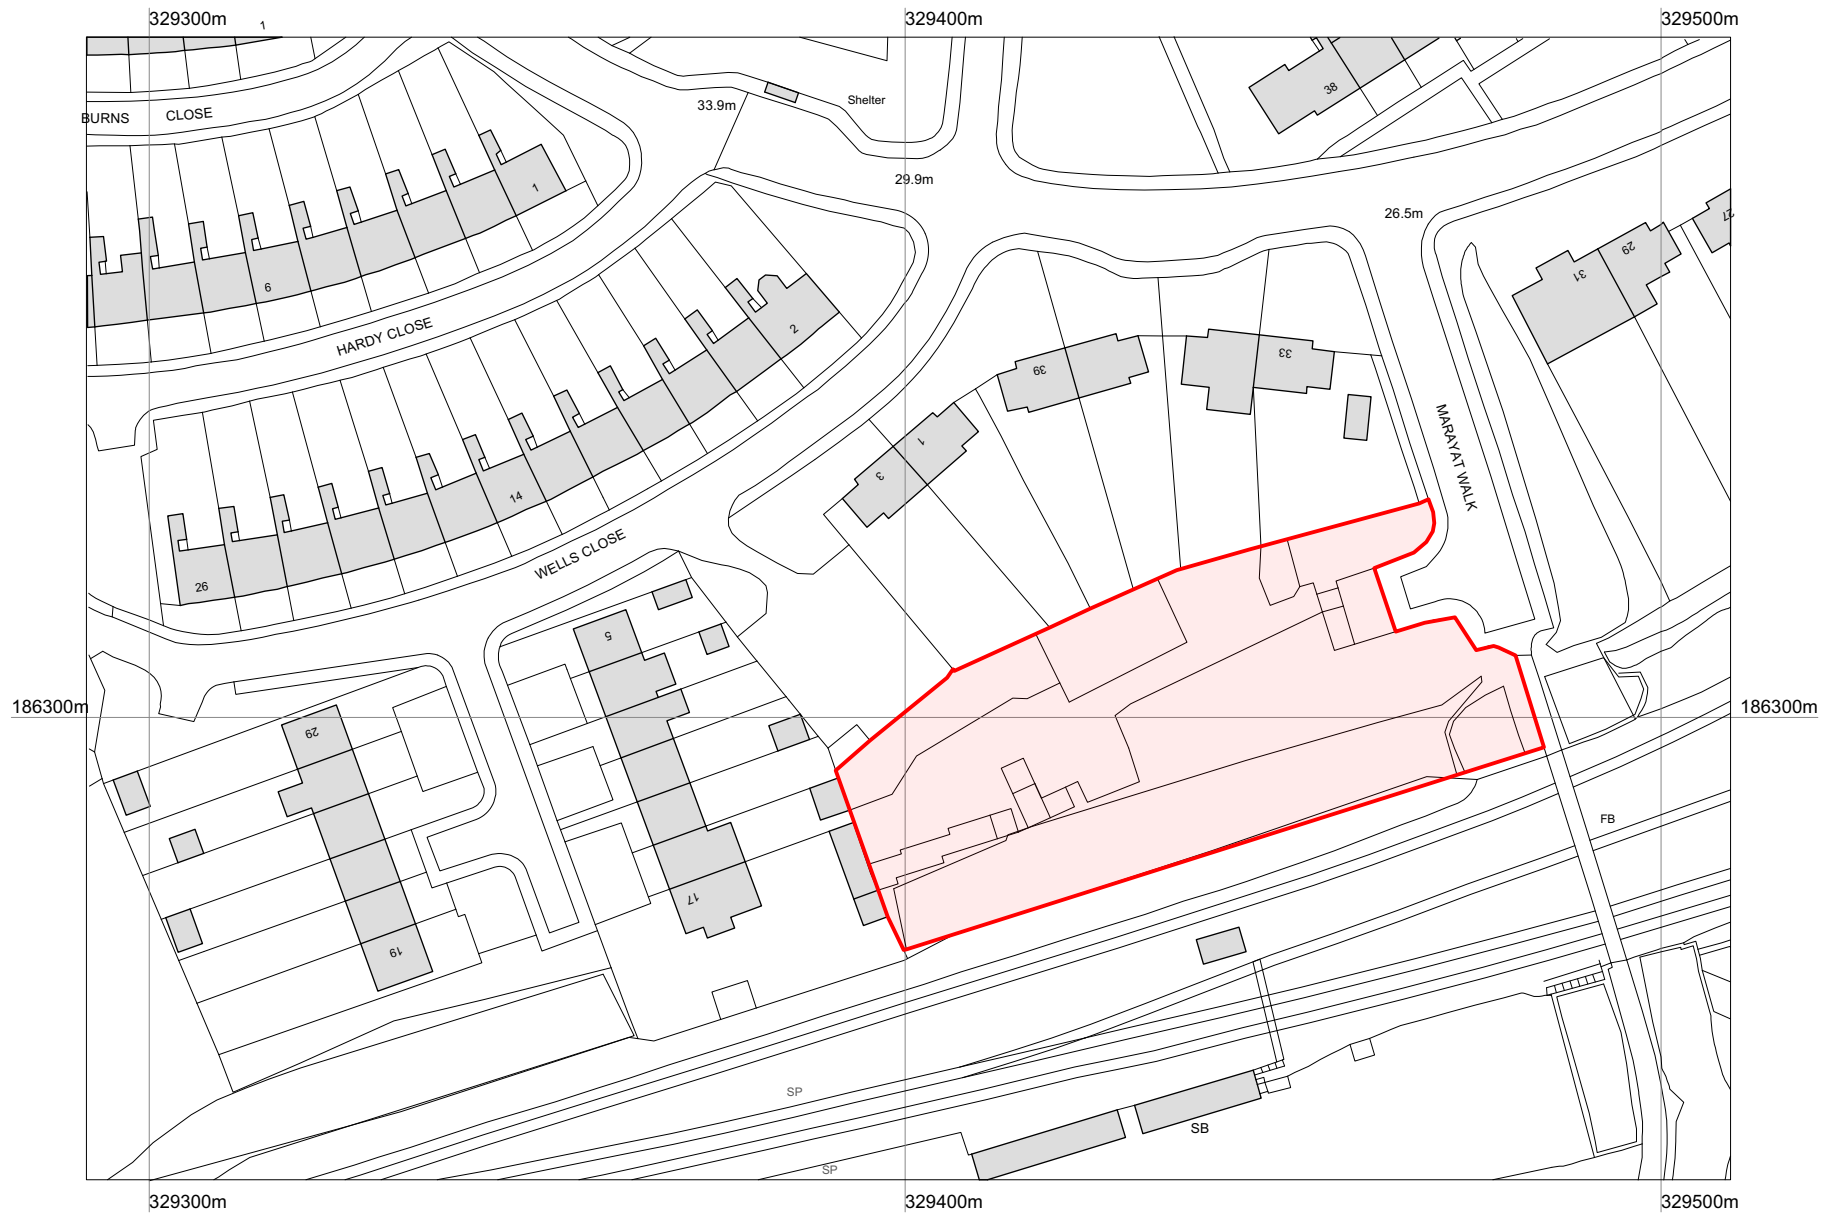

©Crown Copyright and database rights 2020 OS Licence no. 100041041



Aerial view (not to scale): Site boundary for information only



Site viewed from end of Marryat Walk looking West


SITE ADDRESS:
Land adjacent to
Marryat Walk,
Newport
NP20 3JE

Title Ref: CYM254985

Easting: 329460
Northing: 186316

Grid Ref: ST 29460 86316

SITE AREA: 2,898m²

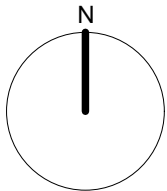

Kennedy James Griffiths
Chartered Architects and Project Managers
Project

**Marryat Walk
Newport**

Title
Location Plan

Status
Pre App: Planning

Job Number
1554-PA-01

T 02920 545100
10 Victoria Park Court
516 Cowbridge Road East
Cardiff
CF5 1DB

CKG

Date
19/05/2022

Scale @ A3
1:1000

Drawn by
CKG

Use figured dimensions where possible. Do not scale for construction purposes.
This drawing is copyright.