


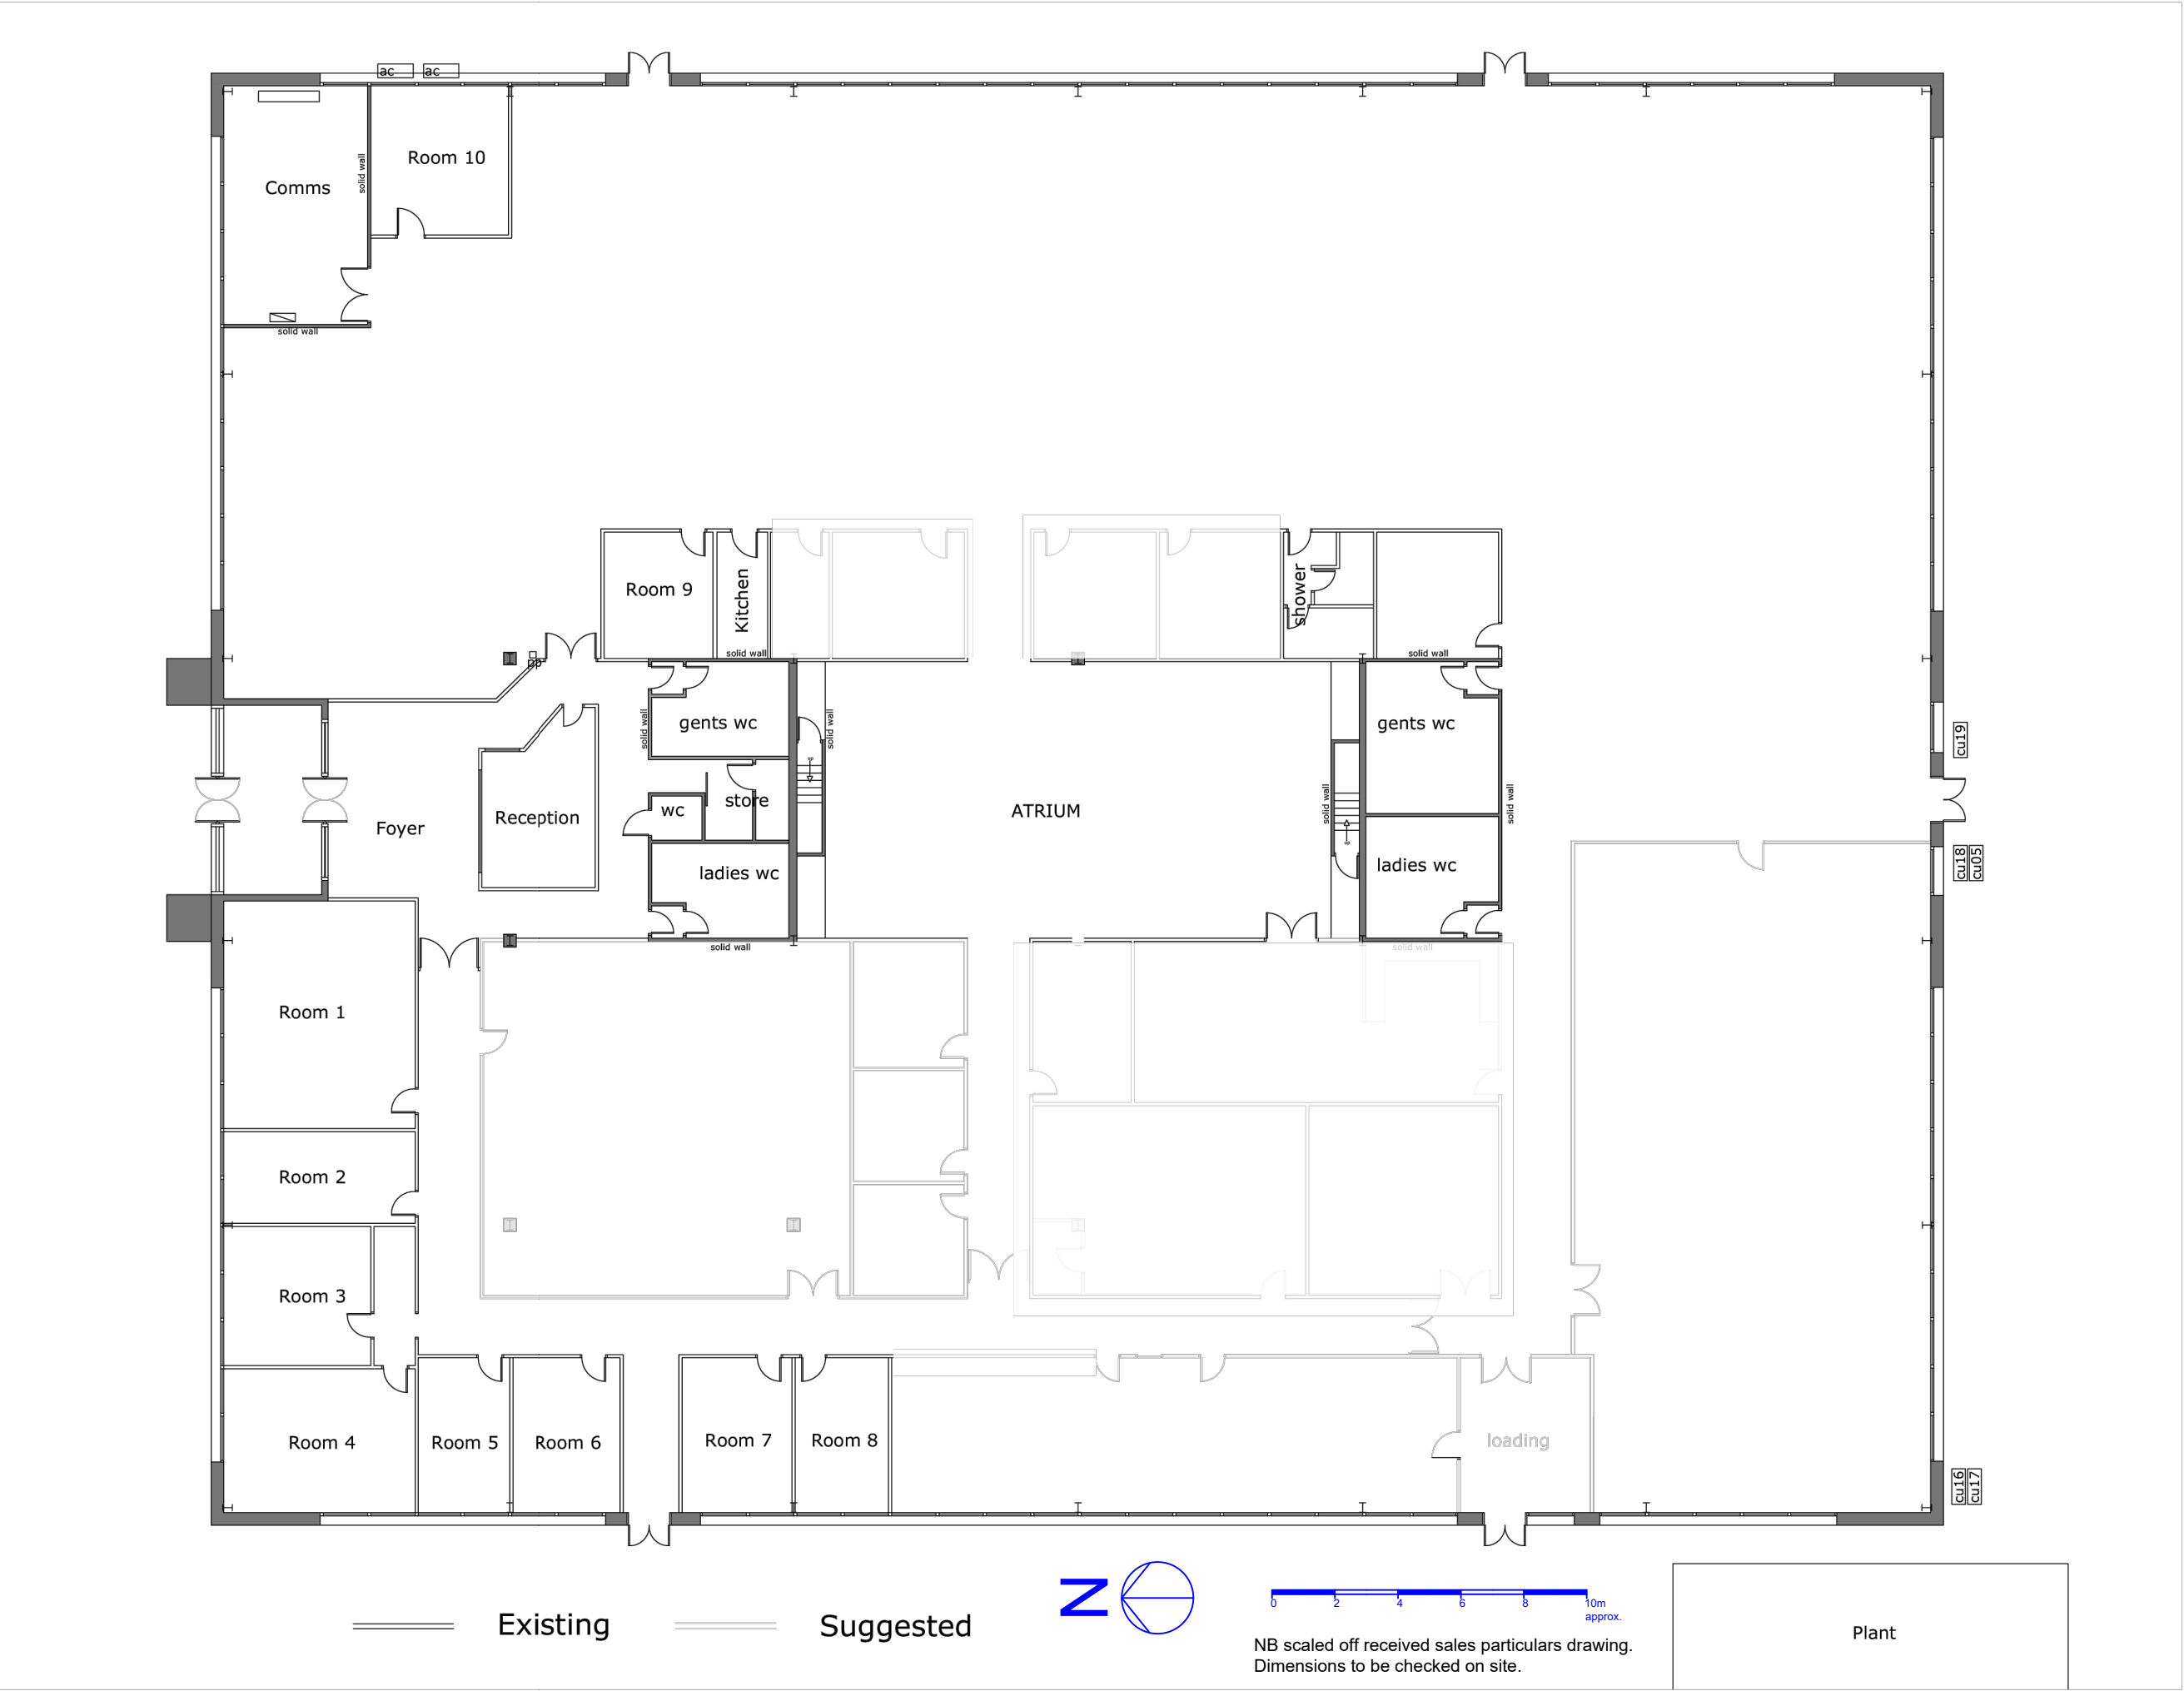

NB scaled off received sales particulars pdf.
No survey yet carried out by Ainsworth Spark
Associates.
Dimensions to be checked on site.

Rev	Date	Dwn	Chk	Notes		
DO NOT SCALE						
Project	Originator	Zone	Level	Type	Role	Number
VHCD	- ASA	- XX	- 00	- DR	- A	- 005
Status	S2	Authorised	Revision P00		Preliminary	
Client	Y-Fets					01
Job	4752 Veterinary Hospital Cardiff					
Content	Received As Existing Plan					
Date	10.12.25			Drawn	As Received	
Scale	1:200 @ A2			Checked	PBN	

All dimensions are to be checked on site
All discrepancies must be reported to the
Architect prior to proceeding
ASA Copyright

Summerhill House
9 Summerhill Terrace
Newcastle Upon Tyne
NE4 6EB

+44(0) 191 2323434
architect@ainsworthspark.com
www.ainsworthspark.com

