


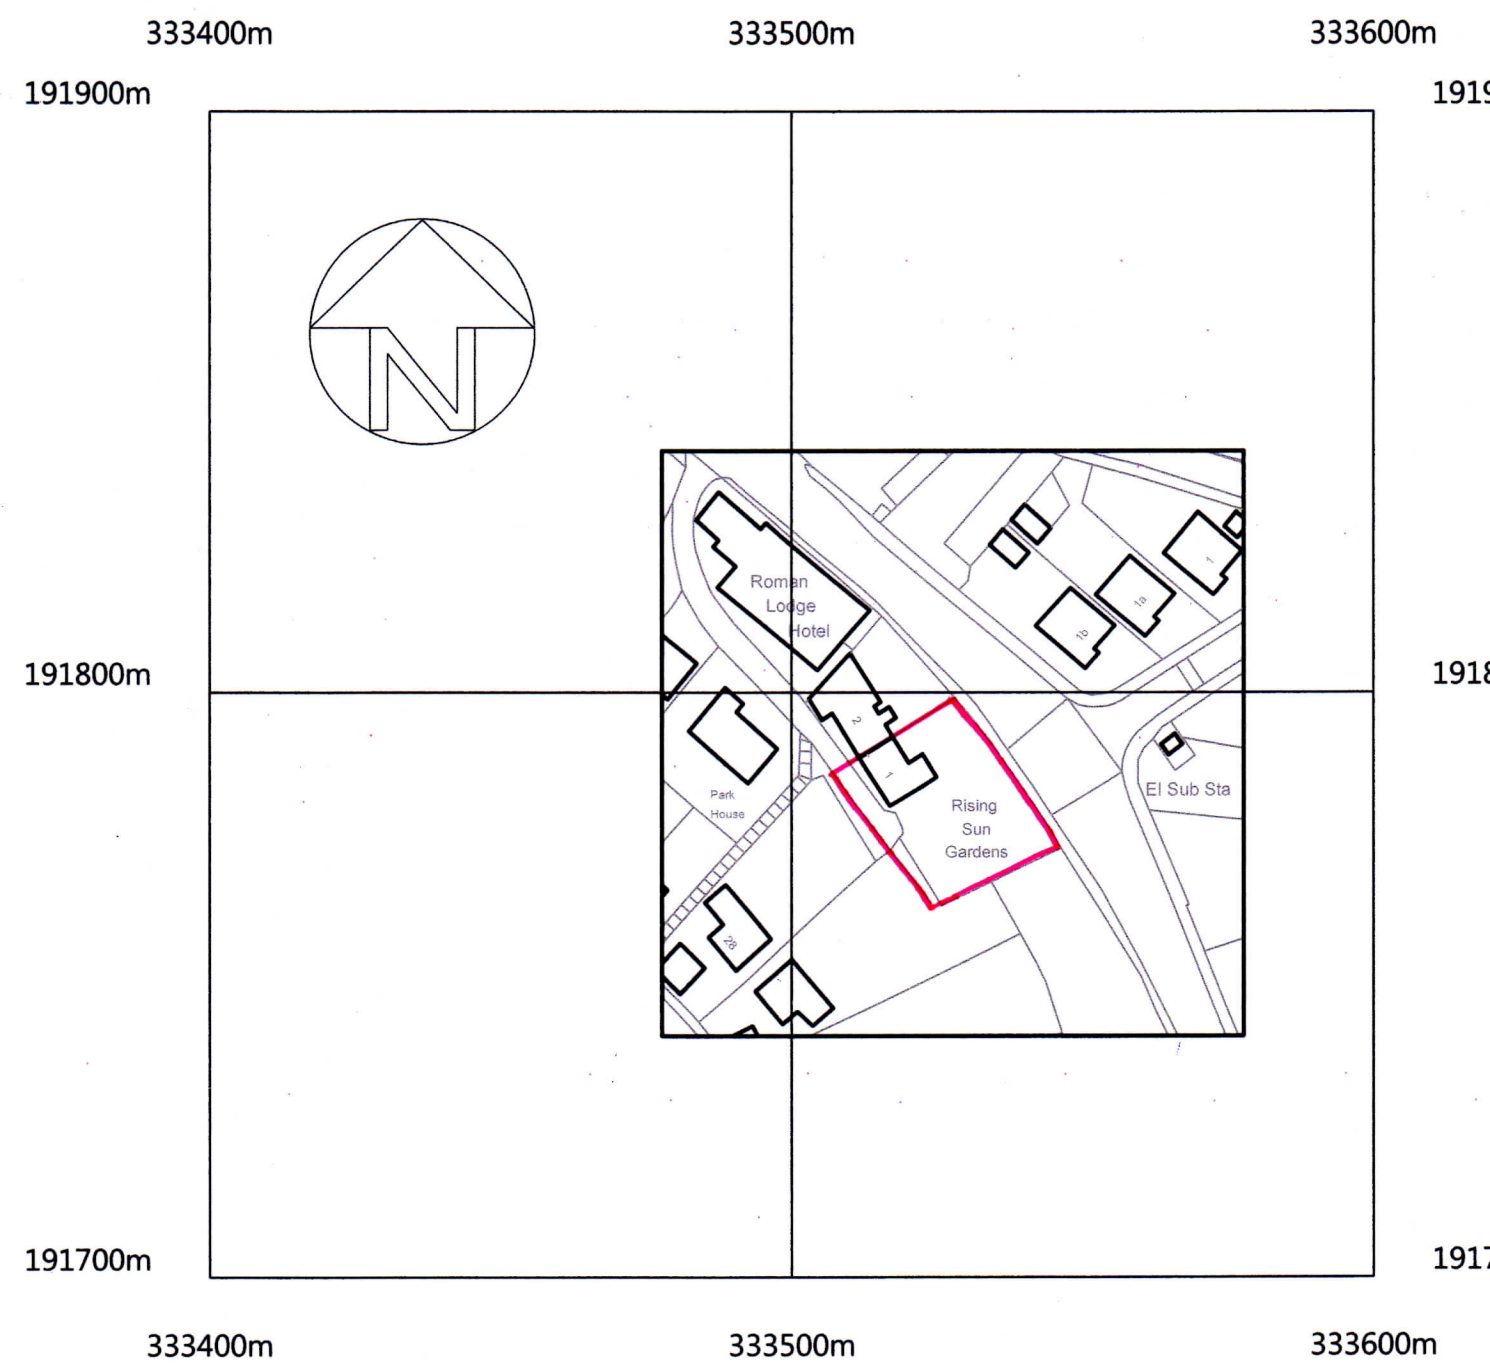

©Crown Copyright and database rights 2022 OS Licence no. 100041041

Site location plan @ 1:1250

Client	Date:	April 2026	Revision	Date:
Mr and Mrs G. Bowen	Scale:	1:1250	*	
Project	Job No:	3296	*	
Proposed garden room at no1 Rising Sun Gardens, Ponthir, NP18 3NZ.	Drawing No:	Location plan	*	
			*	