
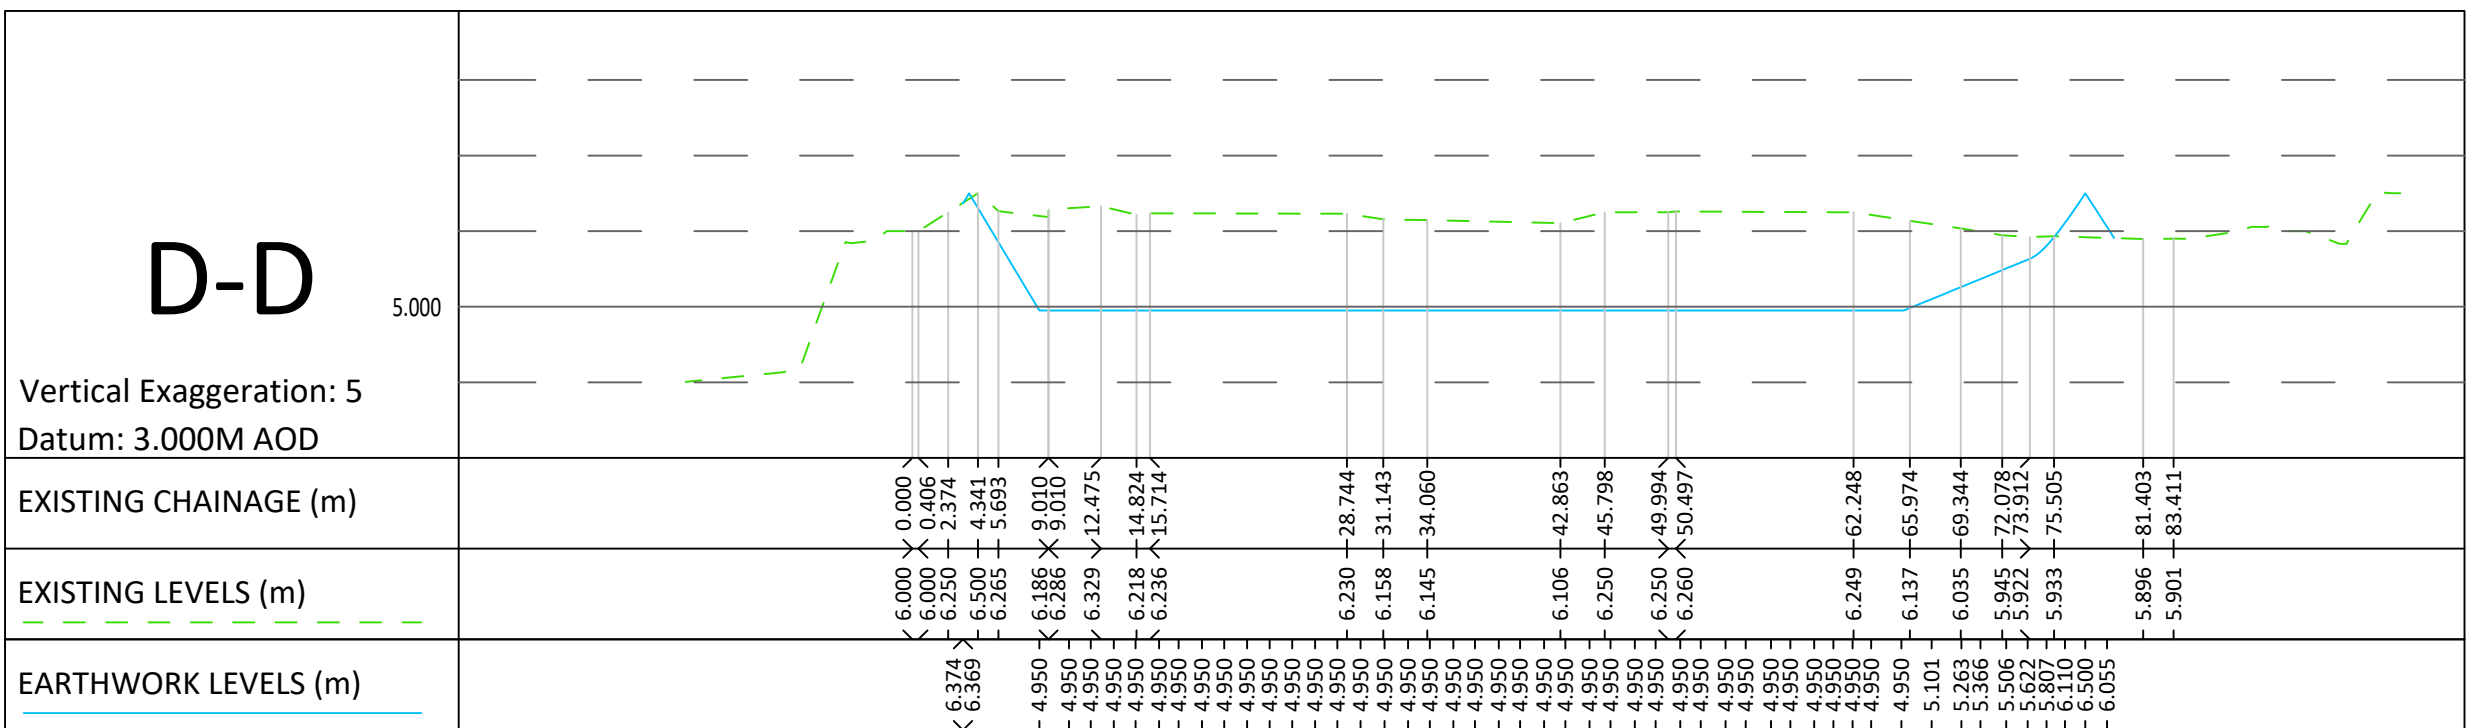
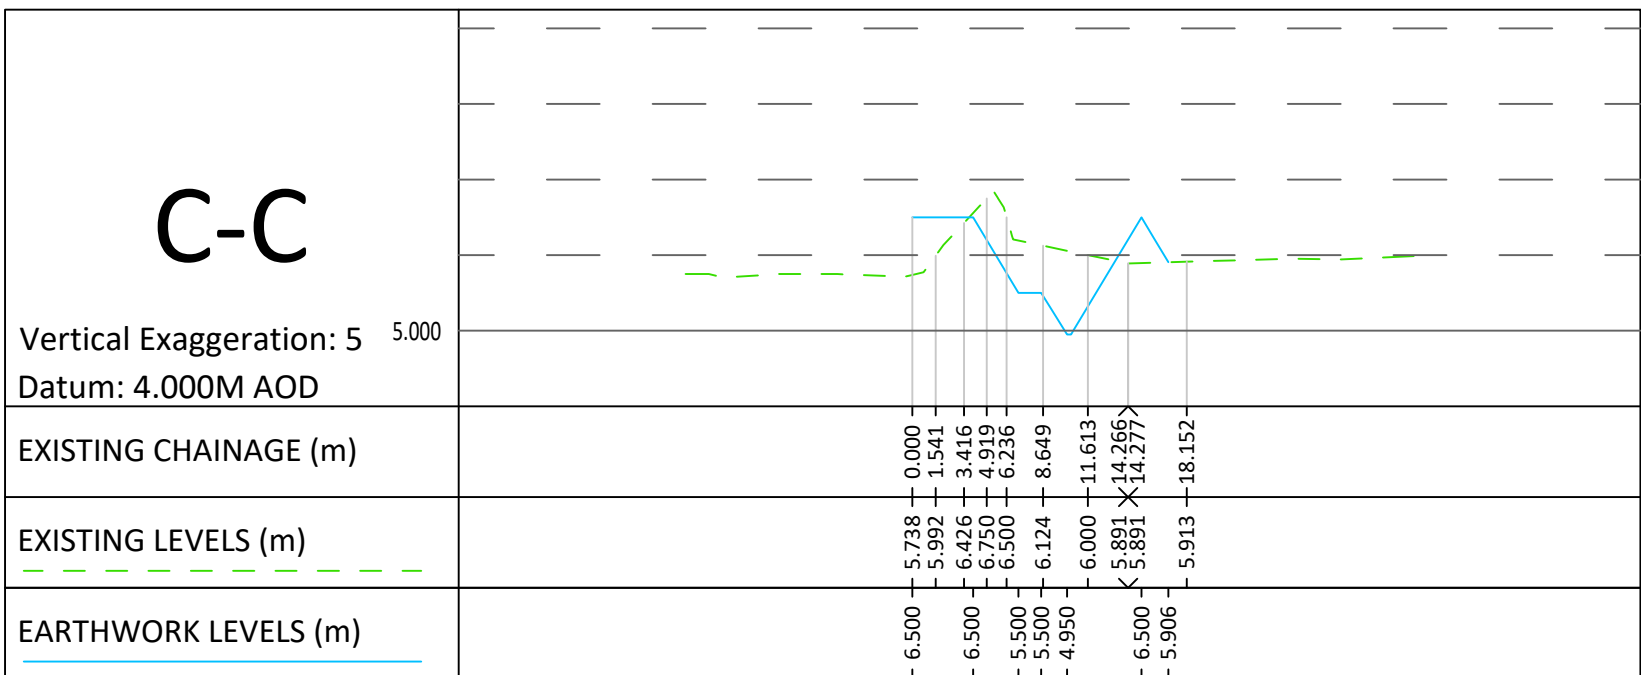
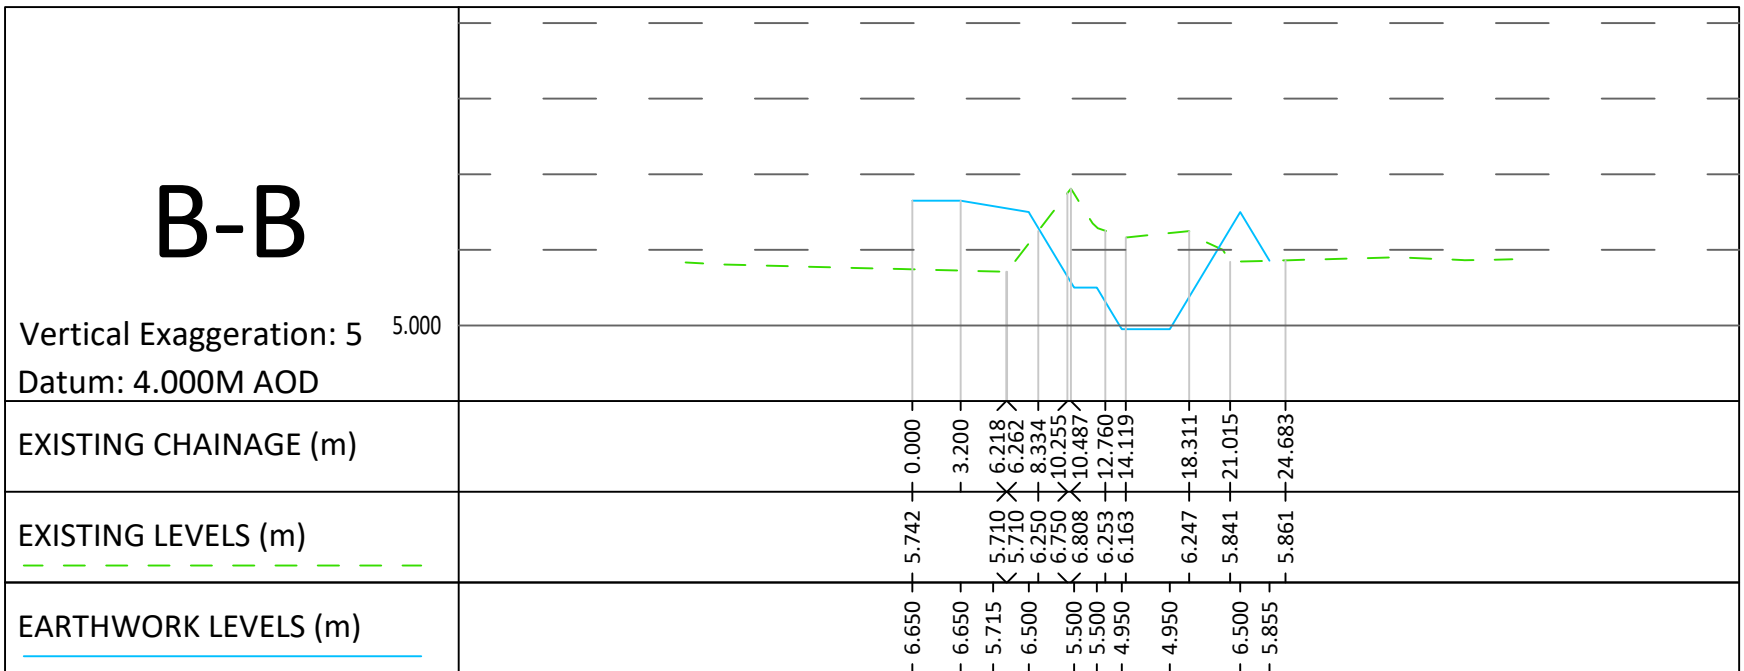


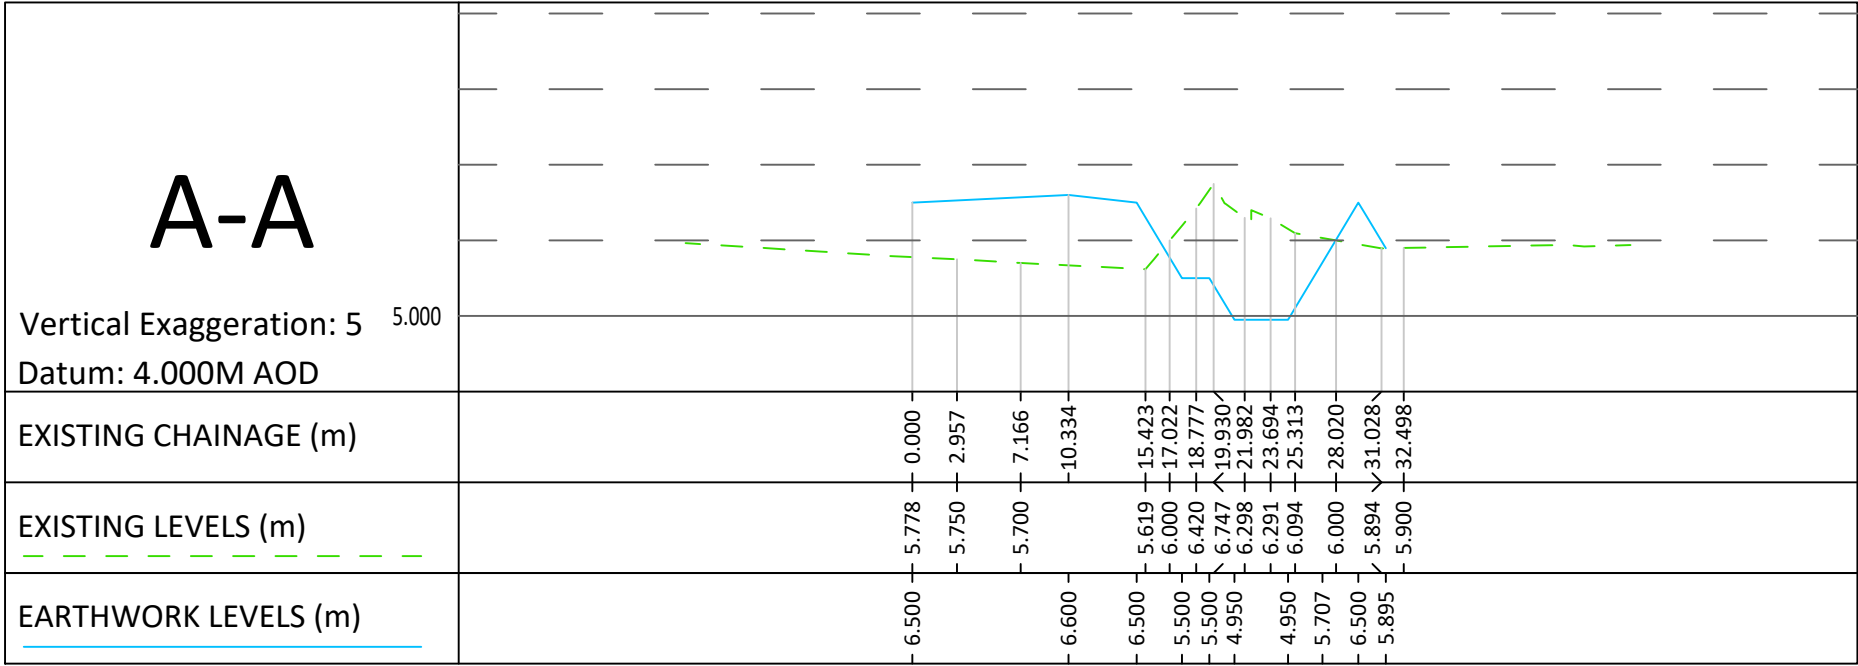

Notes:
All buildups to be confirmed at a later design stage

P02	30.05.25	BOUNDARY ADDED TO SWALE		NW	NW
P01	23.04.25	First Issue		NW	NW
Rev	Date	Revision Note		Drw	Chk

PJA 

Park Point, High Street, Longbridge,
Birmingham, B31 2UQ, UK

T: +44 (0) 121 475 0234

transport ● engineering ● placemaking

Birmingham | Bristol | Cambridge | London | Manchester | Reading
Melbourne | Perth

pja.co.uk | pja.com.au

Client	
St Modwen Homes	
Project	
Llanwern 4C SMH	
Title	
Swale Sections	
Drawing Issue Status	
For Information	
PJA Ref	Scale @ A1
06182	As Shown
Drawing No.	
R9128-PJA-24-SK-DR-C-0513	
Date	
April 2025	
Revision	
P02	
Primary Contact	
samuel.jones@pja.co.uk	