



Preliminary Elevation  
Full Building  
25/04/2025 - Scale 1:100

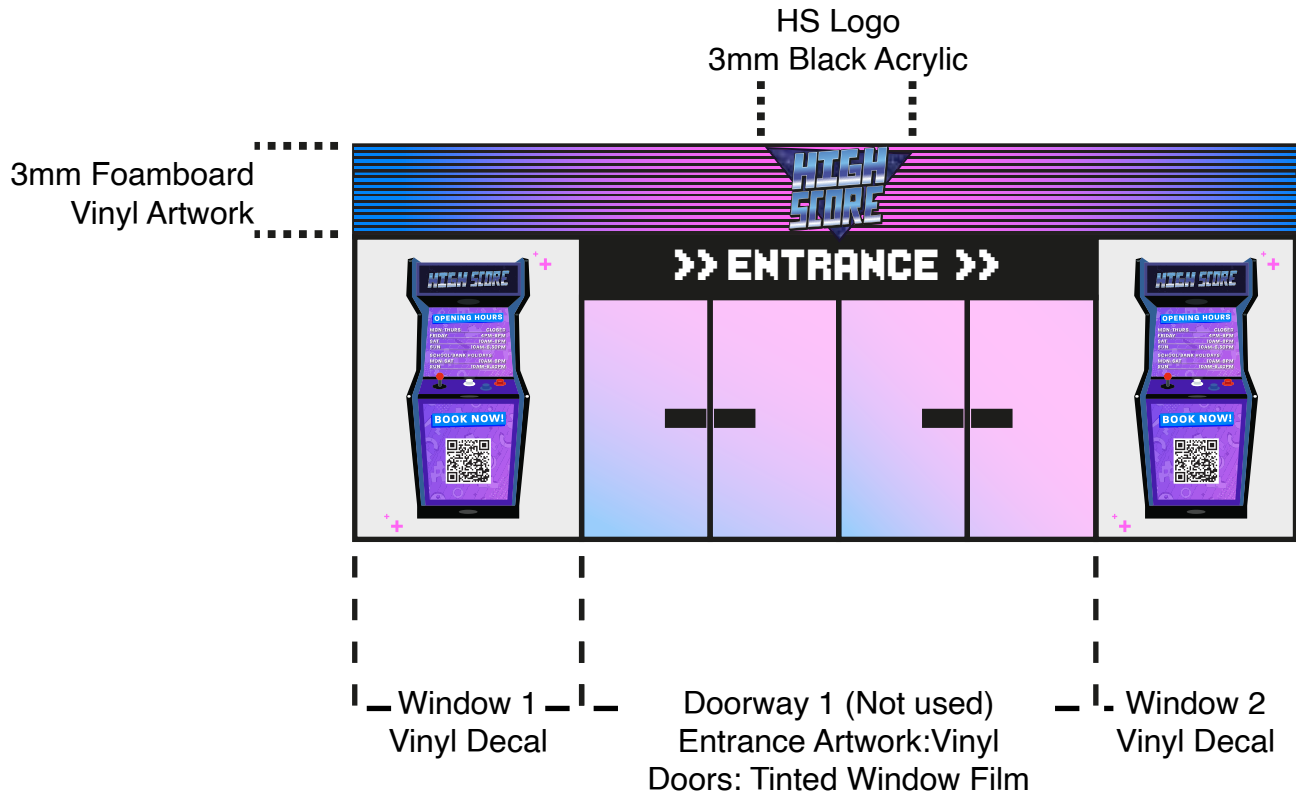


Preliminary Elevation

Left Hand Side

25/04/2025 - Scale 1:50

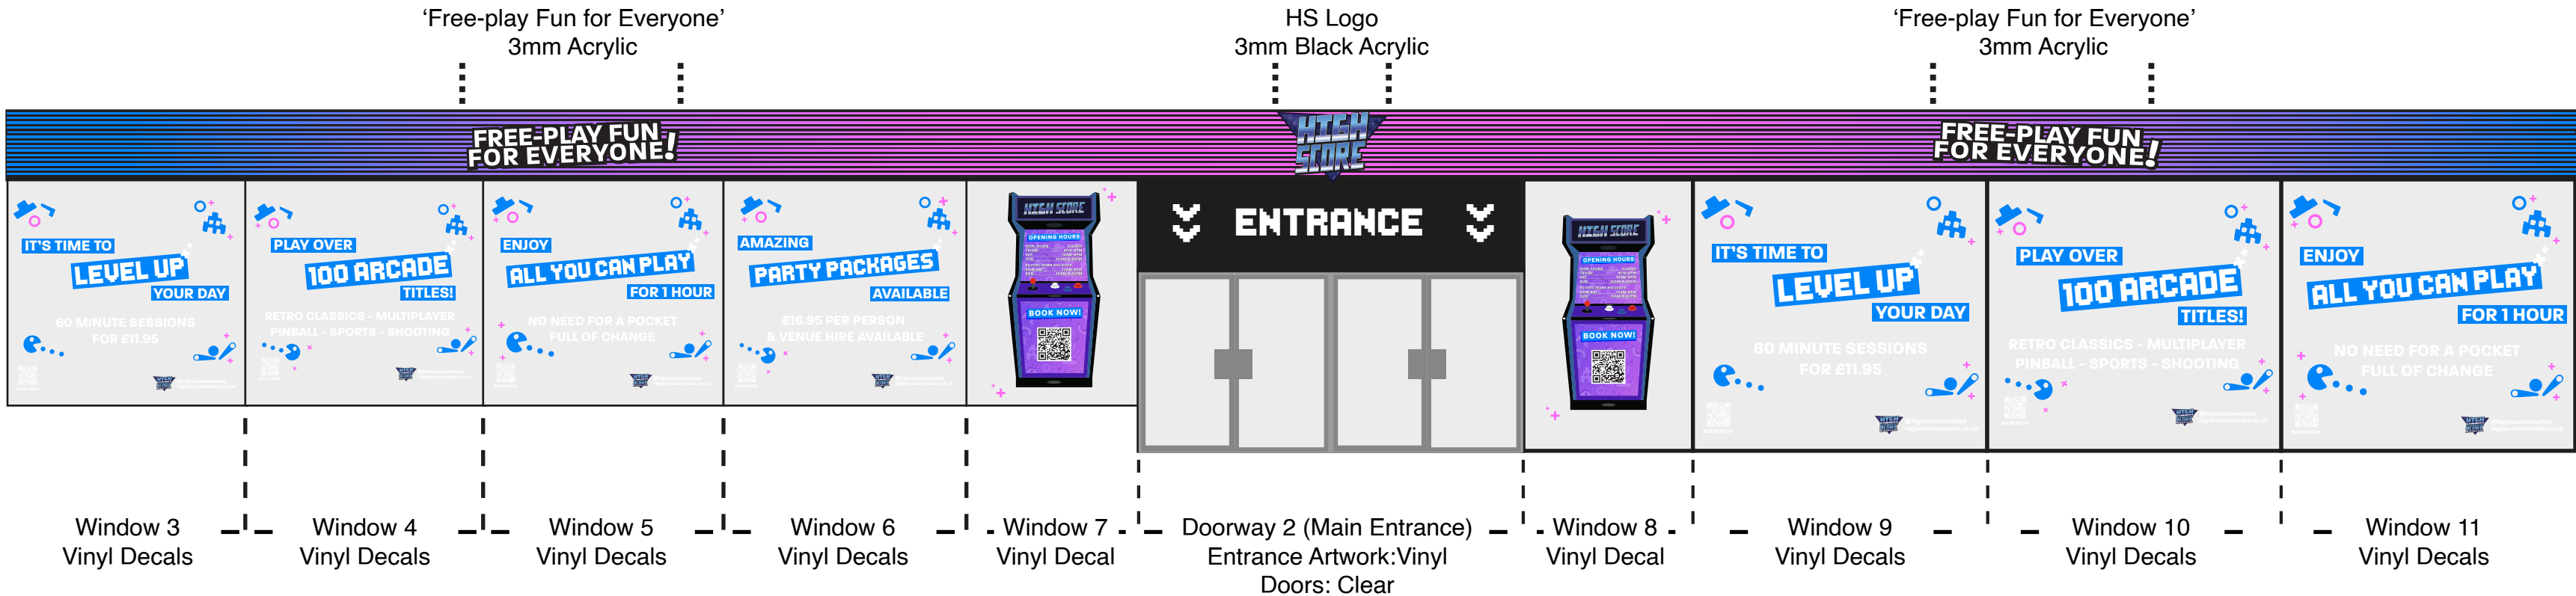

Preliminary Elevation  
Front / Main Entrance  
25/04/2025 - Scale 1:50

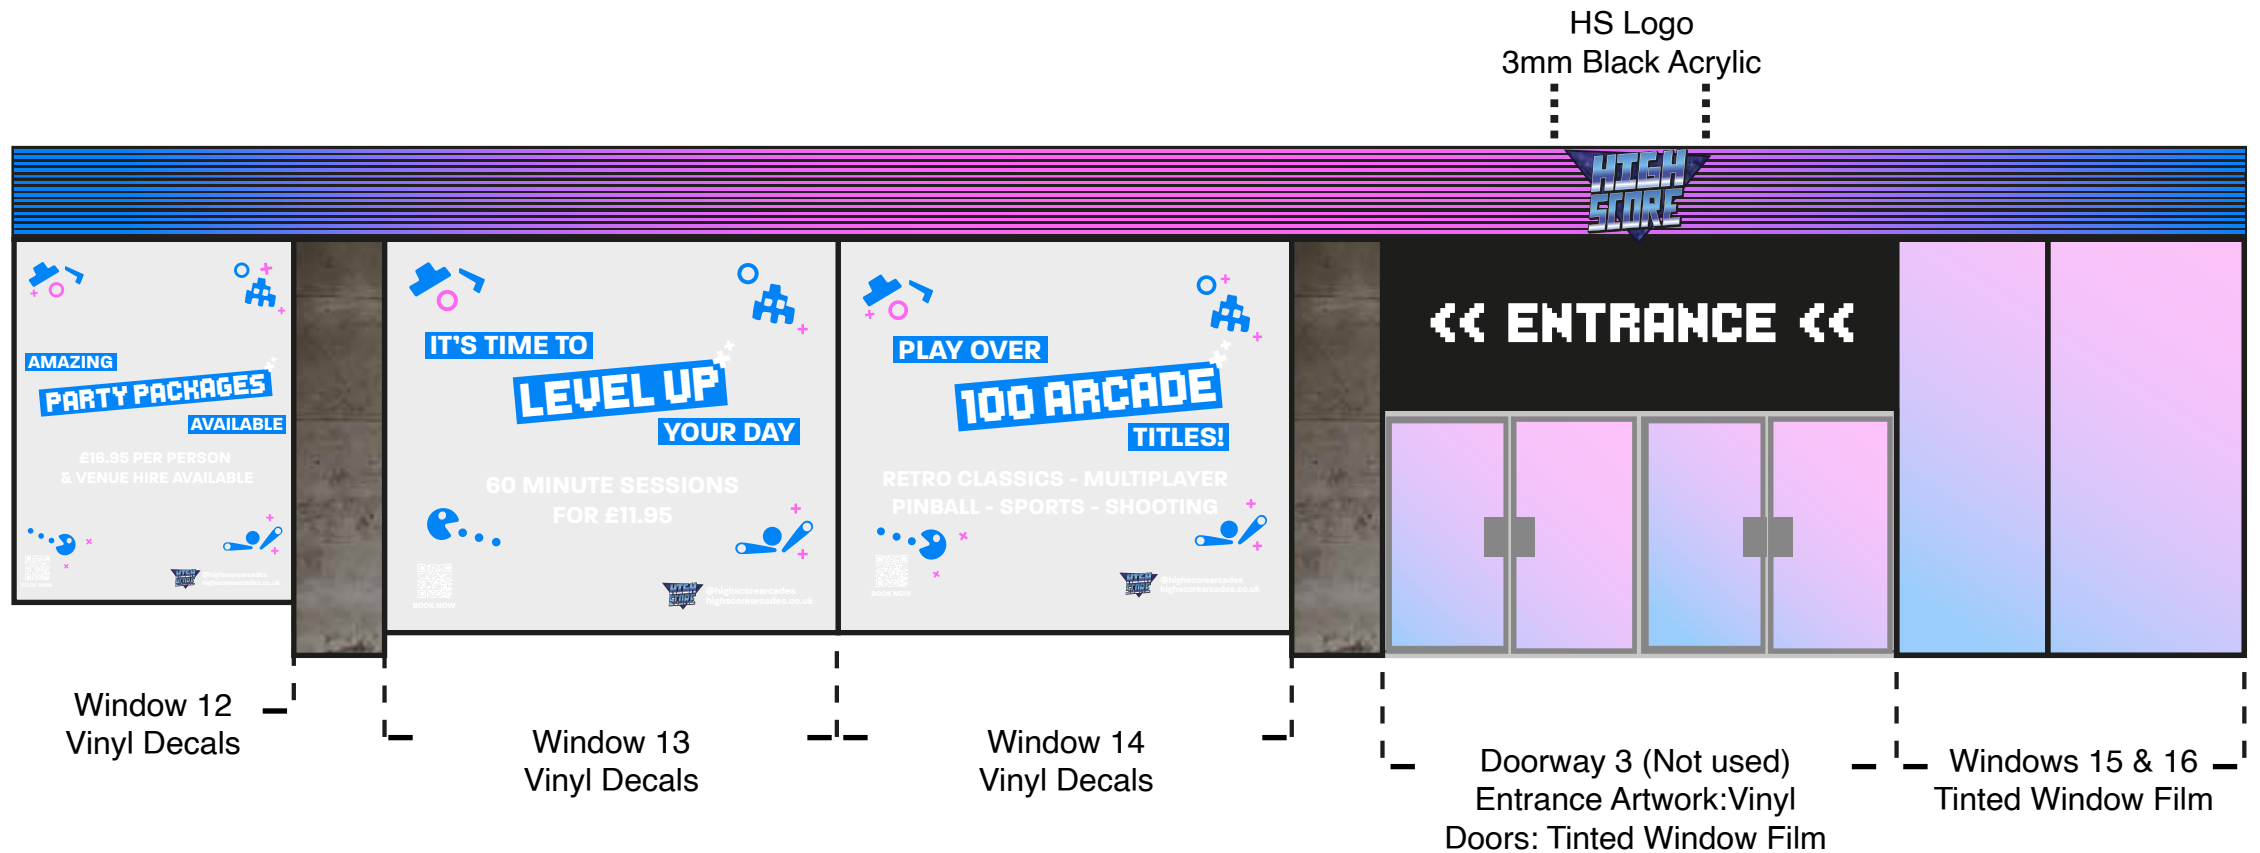

Preliminary Elevation  
Right Hand Side  
25/04/2025 - Scale 1:50