


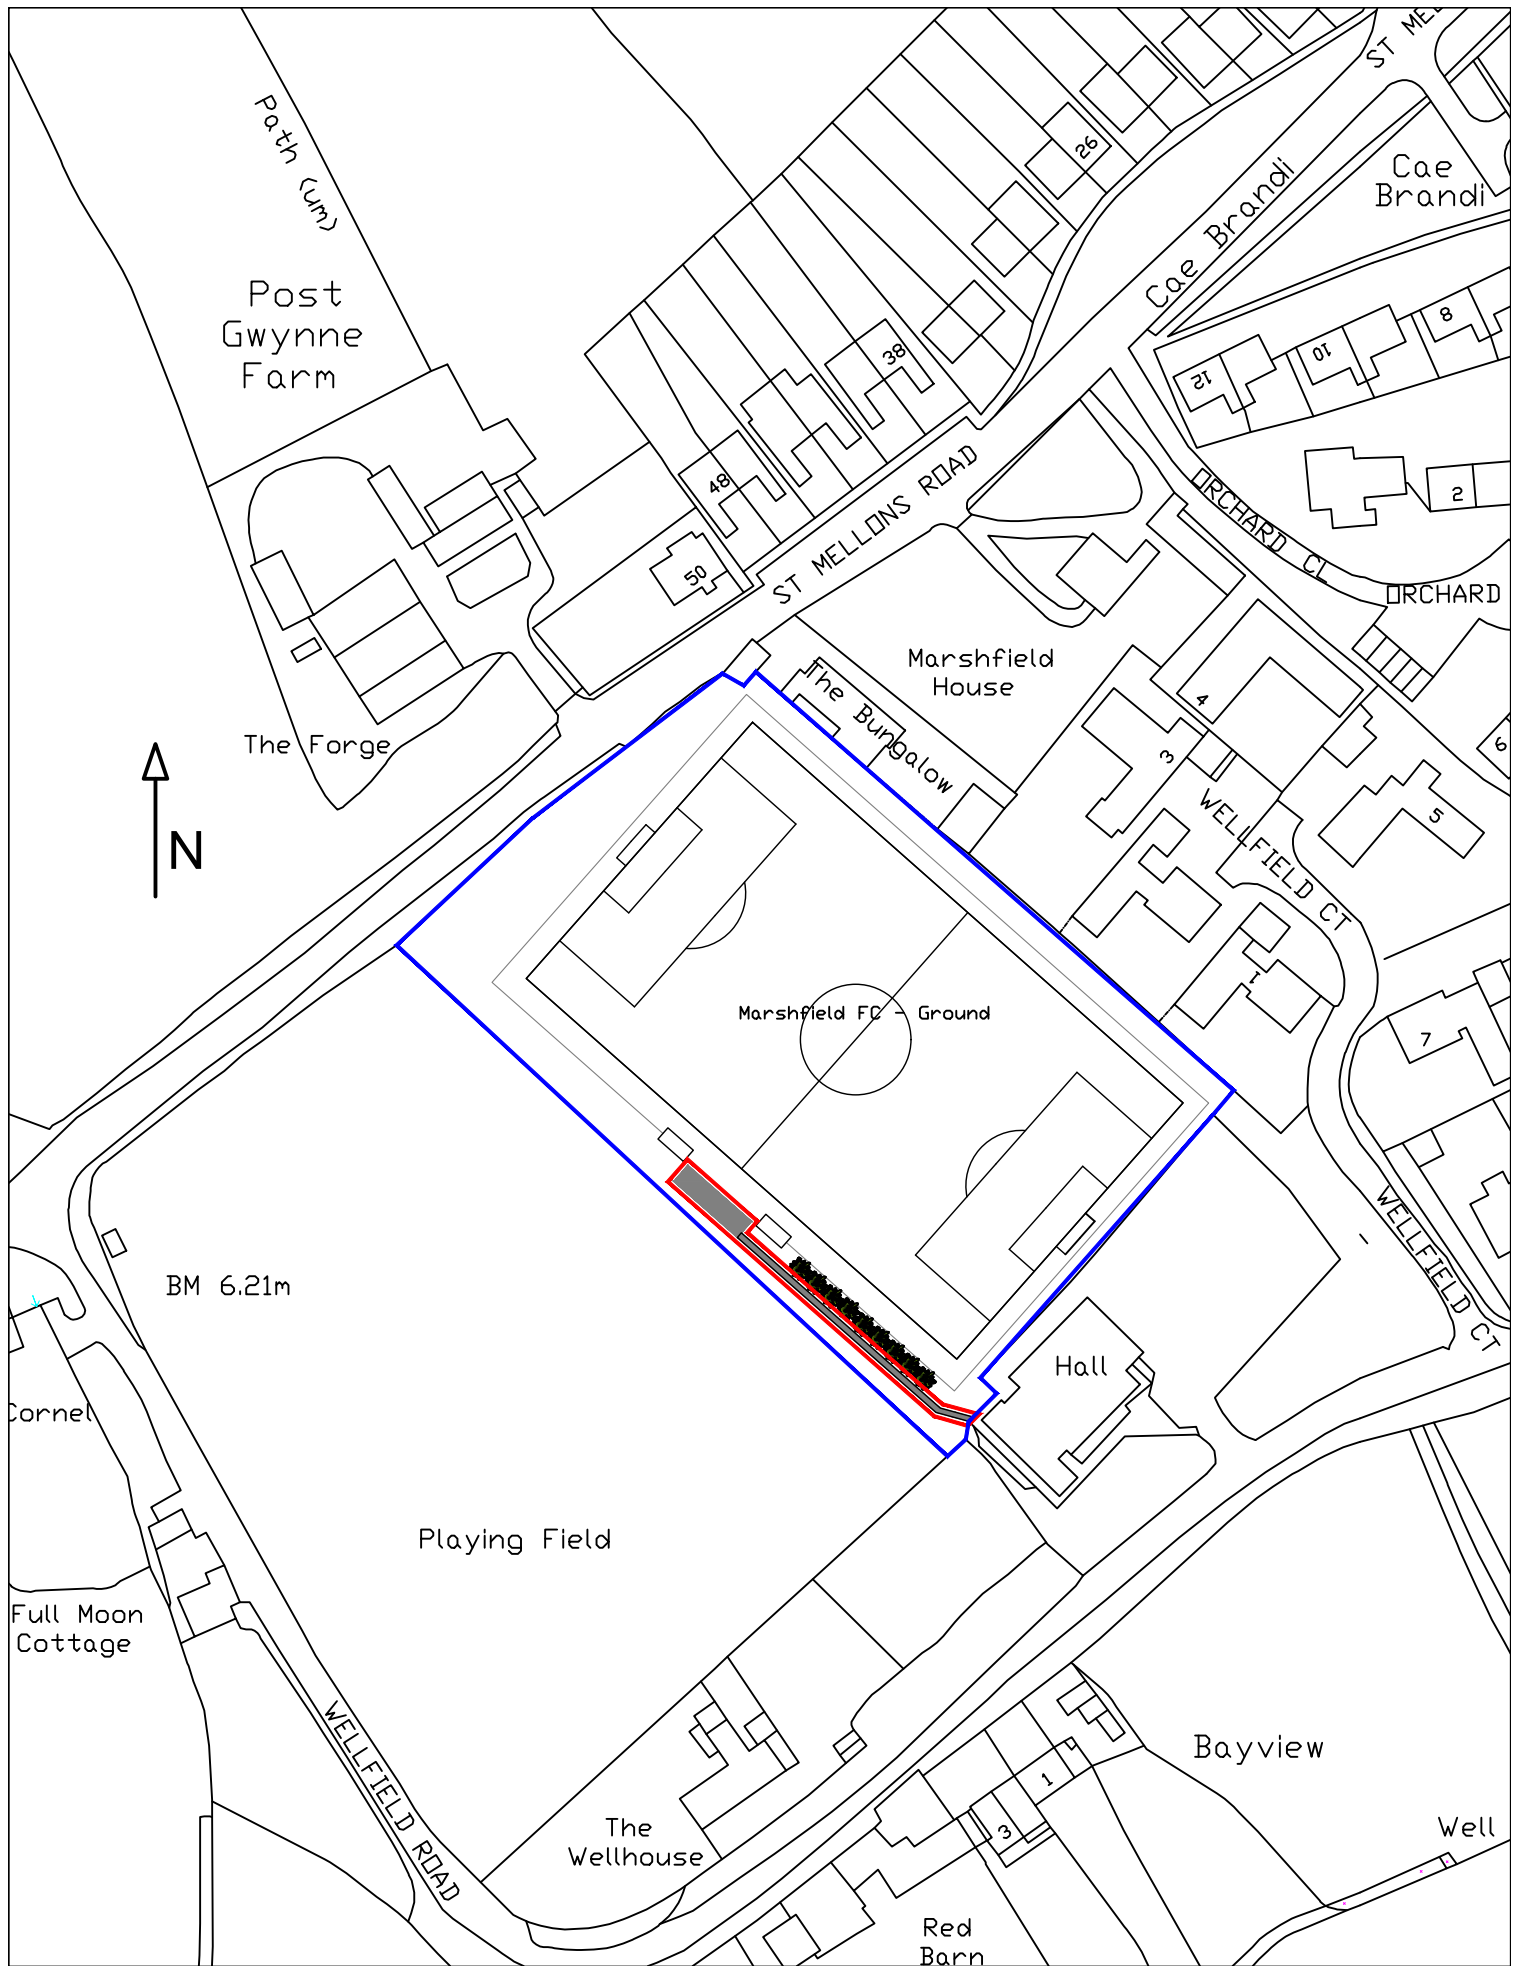

DRAWING REFERENCE
LOCATION PLAN

SITE ADDRESS

MARSHFIELD FC, NEW STAND, COMMUNITY
HALL, WELFIELD ROAD, CF3 2UB

DRAWN BY

DATE

CH'D BY

DATE

STATUS

DJLH

JULY 2025

SCALE

1:1250 (A4)

DRAWING No.

25-2361-DWG-01

PLANNING



Email dudley@keystone.co.uk

Keystone House
201 Risca Road
Newport
South Wales
NP20 5AR
T 01633 378058
M 07947836245
www.keystone.co.uk