




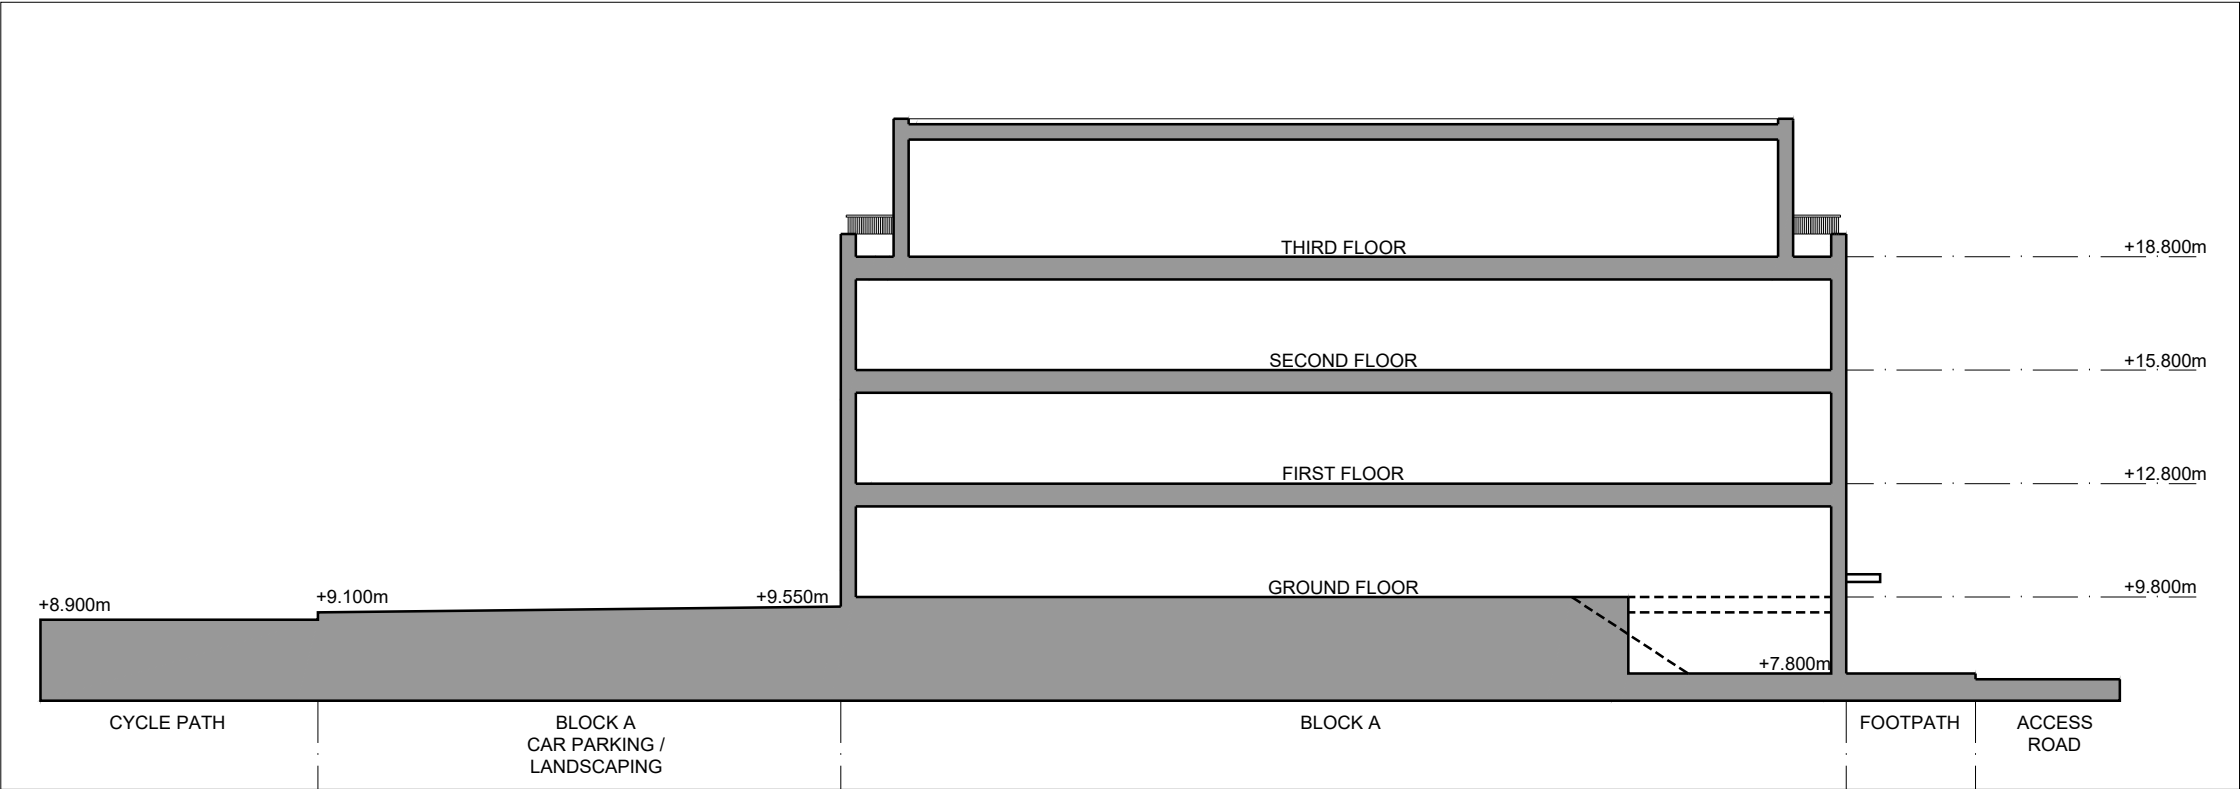

SECTION AA

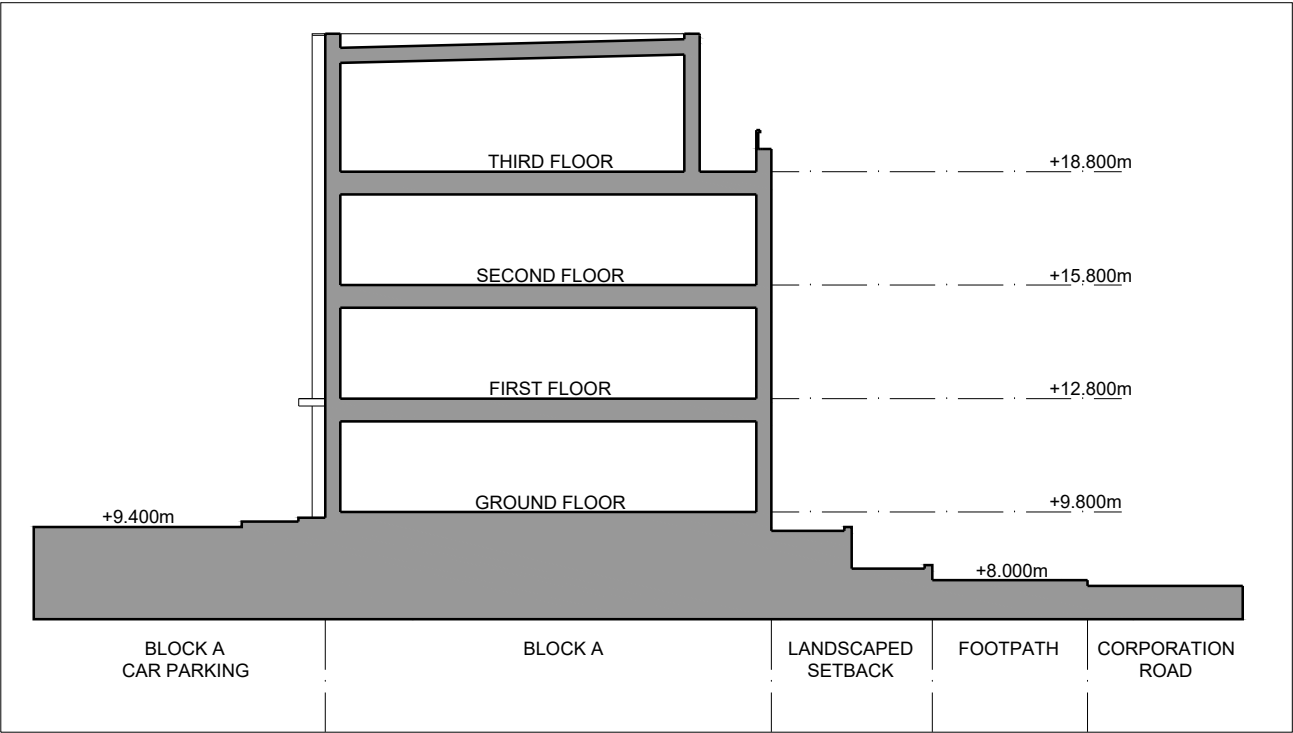

SECTION BB

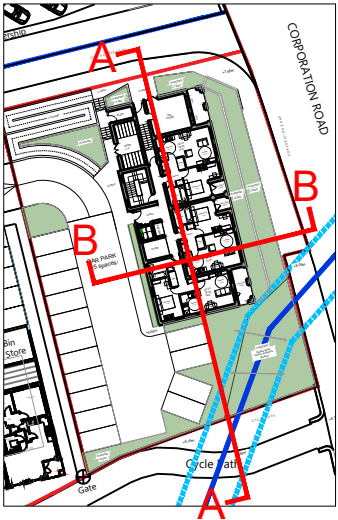

REV.	DESCRIPTION	DATE
CLIENT Newport City Homes		
JOB TITLE Block A, Corporation Road		
DRAWING TITLE Block A Sections		
SCALE @ A3 1:200	DATE October '19	DRAWN BY SC
JOB NO. 2119	DRAWING NO. S12 BLA_MP_SEC_02	REVISION



10 Gold Tops
Newport
NP20 4PH

t. 01633 844970
e. info@hammond-ltd.co.uk

www.hammond-ltd.co.uk

