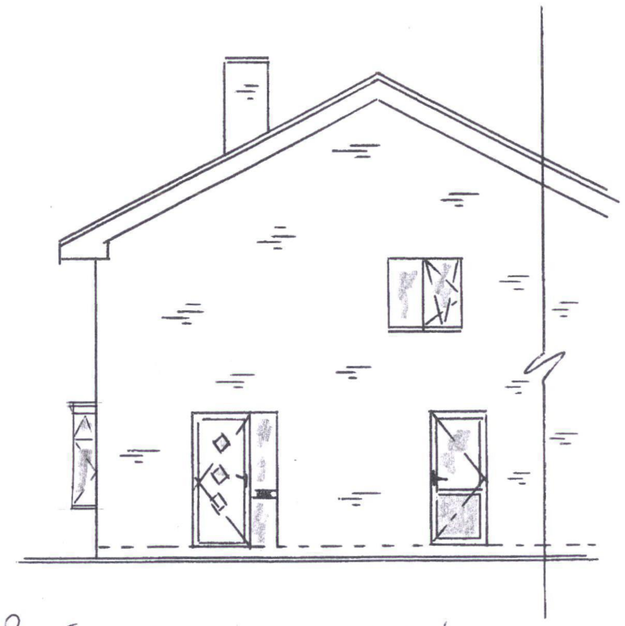

PART SIDE ELEVATION EXISTING

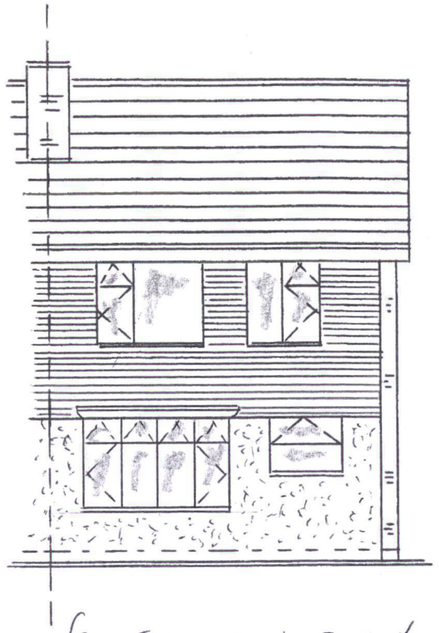

FRONT ELEVATION EXISTING

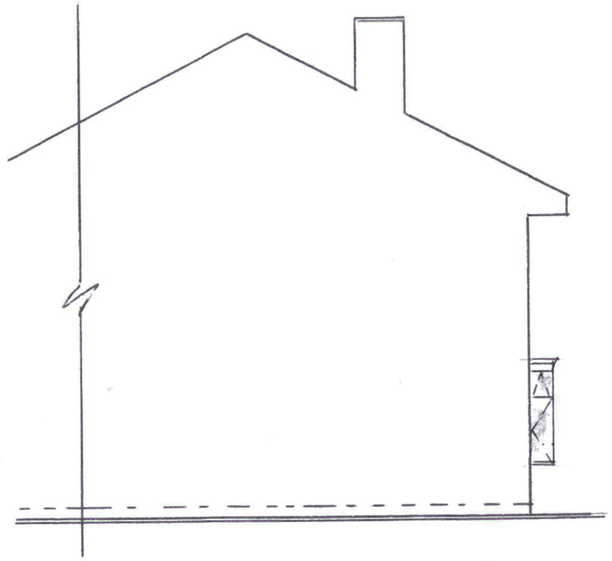

PART SIDE ELEVATION EXISTING

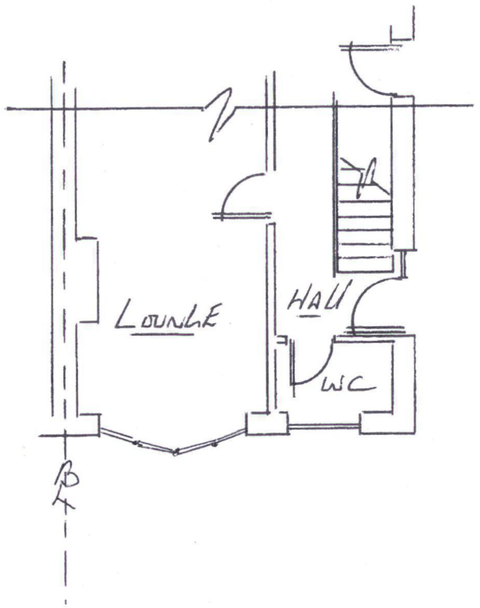

EXISTING FLOOR PLAN

NOTES

EXTERNAL MATERIALS

WALLS: RENDER MATCH EXISTING
FRAMES: WHITE UPVC
GLAZING: CLEAR TOUGH
ROOF: HARVEST BROWN LIGHTWEIGHT UPVC CO-POLYMER TILES. WHITE FASCIA AND GUTTERING.

DUNRAVEN
Windows - Doors - Conservatories

St Davids House, Heol Mostyn, Village Farm Ind. Est
Pyle, Bridgend. CF33 6BJ

T: 01656 743 572 / 745 035 F: 01656 745 918

Client
MS LEGG

Job Title
PROPOSED BAY WINDOW
FOR:- 16 COURTFIELD CLOSE
ROGERSTONE
NEWPORT
NP10 9ET

Drawing Title
ERECT AN BAY WINDOW TO THE FRONT ELEVATION

0 1m 2m 3m 4m 5m
Scale 1:100

Date 30-09-2025 Drawn by D THOMAS

1 of 2

Drg No. 1x3662 Rev.