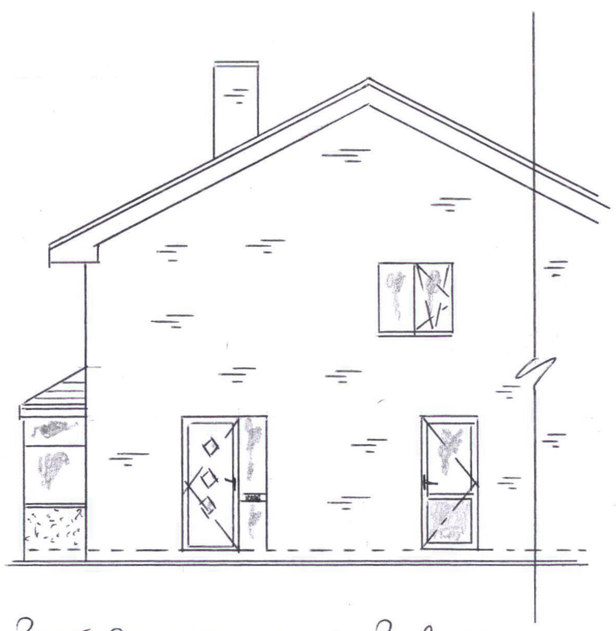

PART SIDE ELEVATION PROPOSED

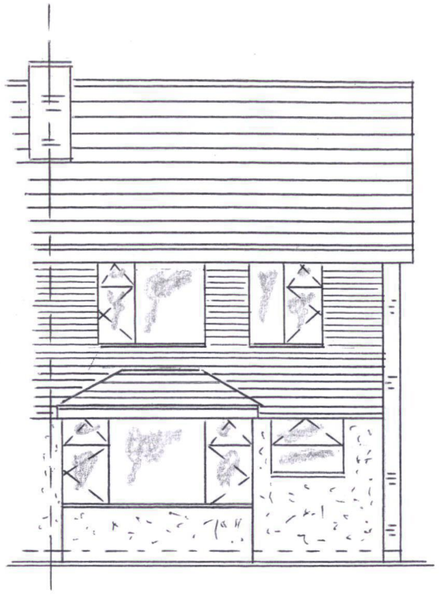

FRONT ELEVATION PROPOSED

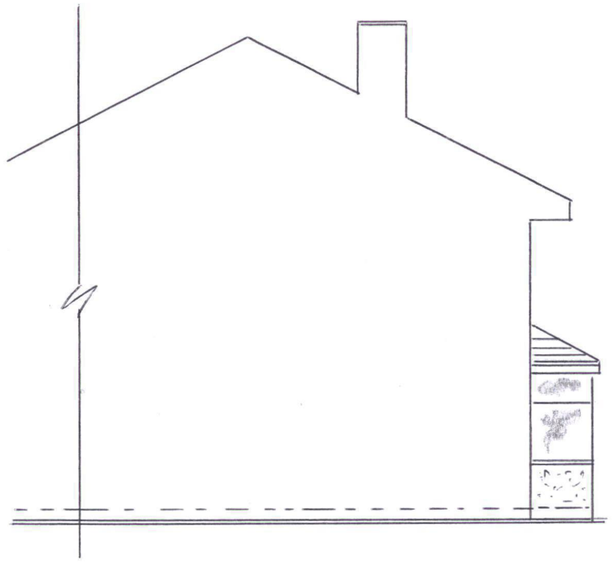

PART SIDE ELEVATION PROPOSED

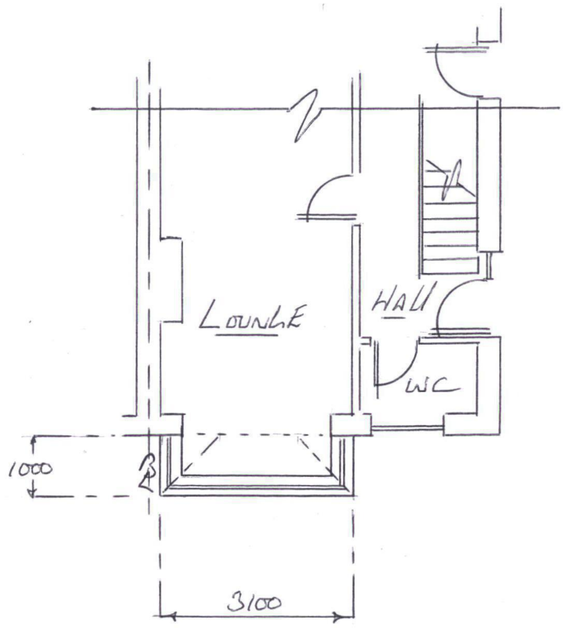

PROPOSED FLOOR PLAN

NOTES

EXTERNAL MATERIALS

WALLS: RENDER MATCH EXISTING
FRAMES: WHITE UPVC
GLAZING: CLEAR TOUGH
ROOF: HARVEST BROWN LIGHTWEIGHT UPVC CO-POLYMER TILES, WHITE FASCIA AND GUTTERING.

DUNRAVEN
Windows - Doors - Conservatories
St Davids House, Heol Mostyn, Village Farm Ind. Est
Pyle, Bridgend. CF33 6BJ
T: 01656 743 572 / 745 035 F: 01656 745 918

Client: MS LEGH

Job Title: PROPOSED BAY WINDOW FOR:- 16 COUNTFIELD CLOSE ROGERSTONE NEWPORT NP10 9ET

Drawing Title: ERECT AN BAY WINDOW TO THE FRONT ELEVATION

Scale: 1:100 (0, 1m, 2m, 3m, 4m, 5m)

Date: 30-09-2025 | Drawn by: D THOMAS

2 of 2

Drg No.: 1X3662 | Rev.: