



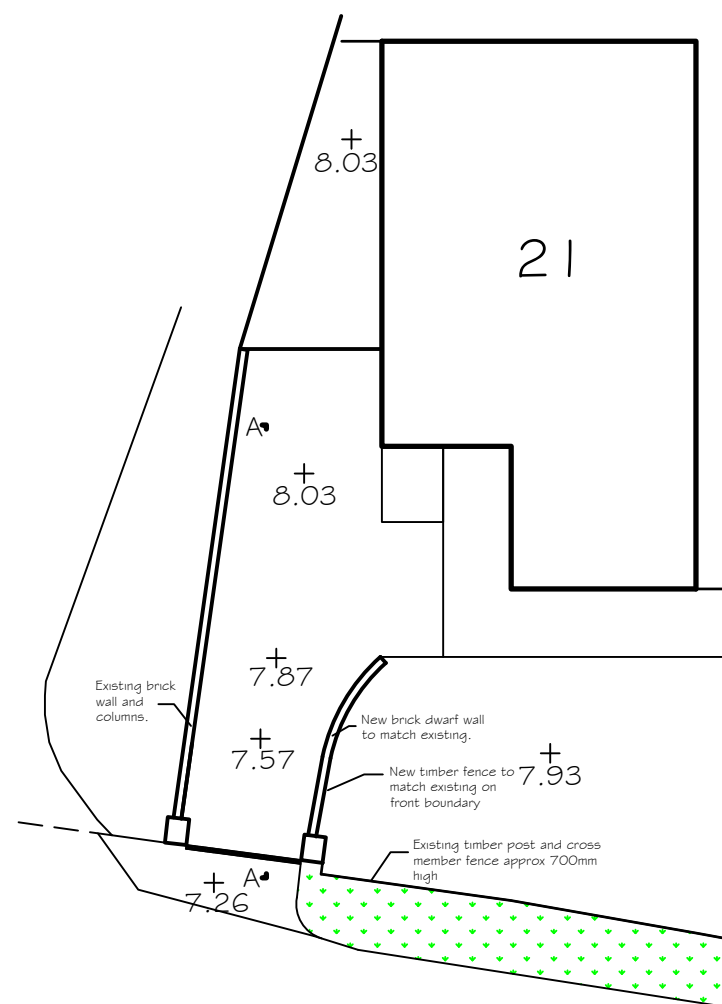

Plan

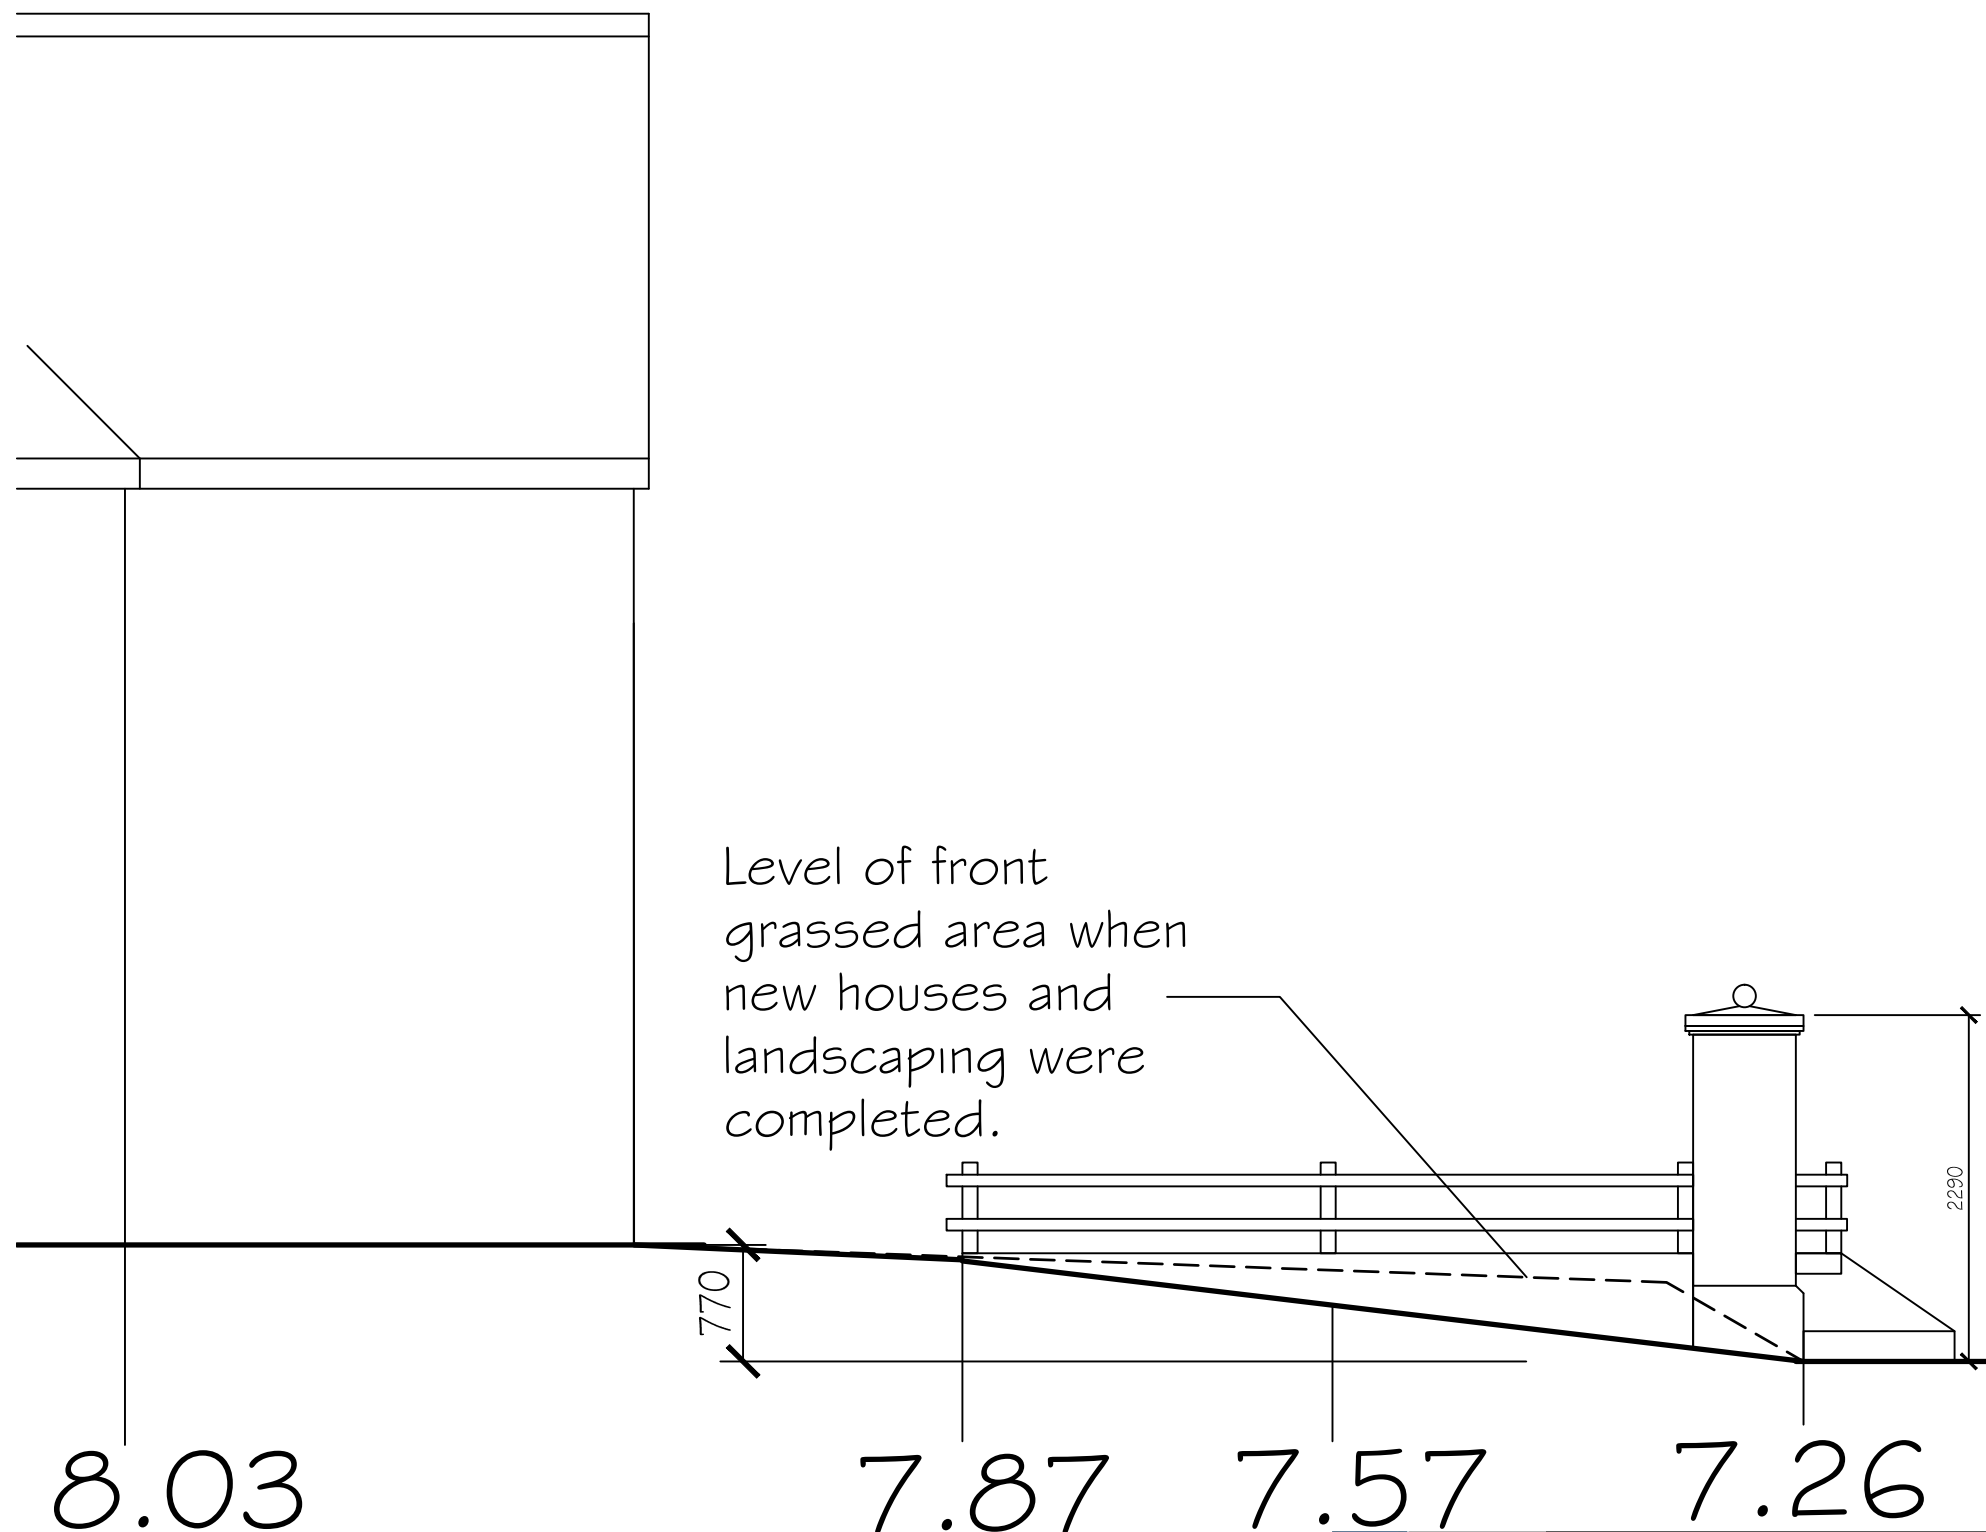

Section A-A

		© This drawing is copyright. 21 St Mellons Road Marshfields	
PROPOSED SECTION			
Scale: 1.200 1.50@A3		Drawg No. 21SMR/26/02	
Date: March 2026			
Revisions:			
Drawings not to be scaled, use figured dimensions and levels only. Any inaccuracies should be notified to the architect			