
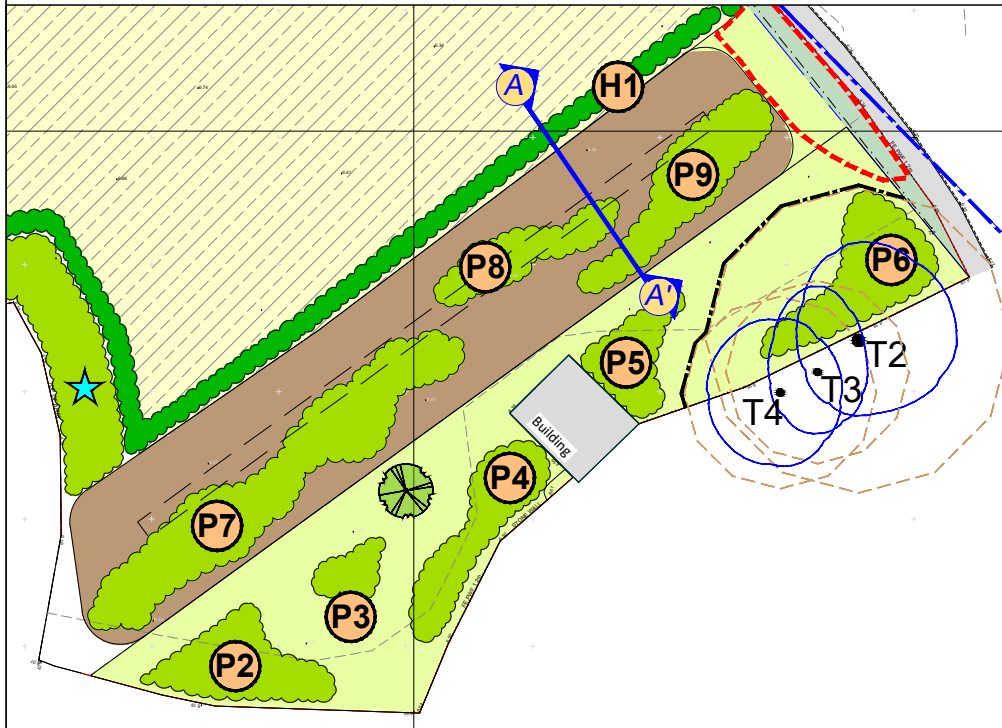
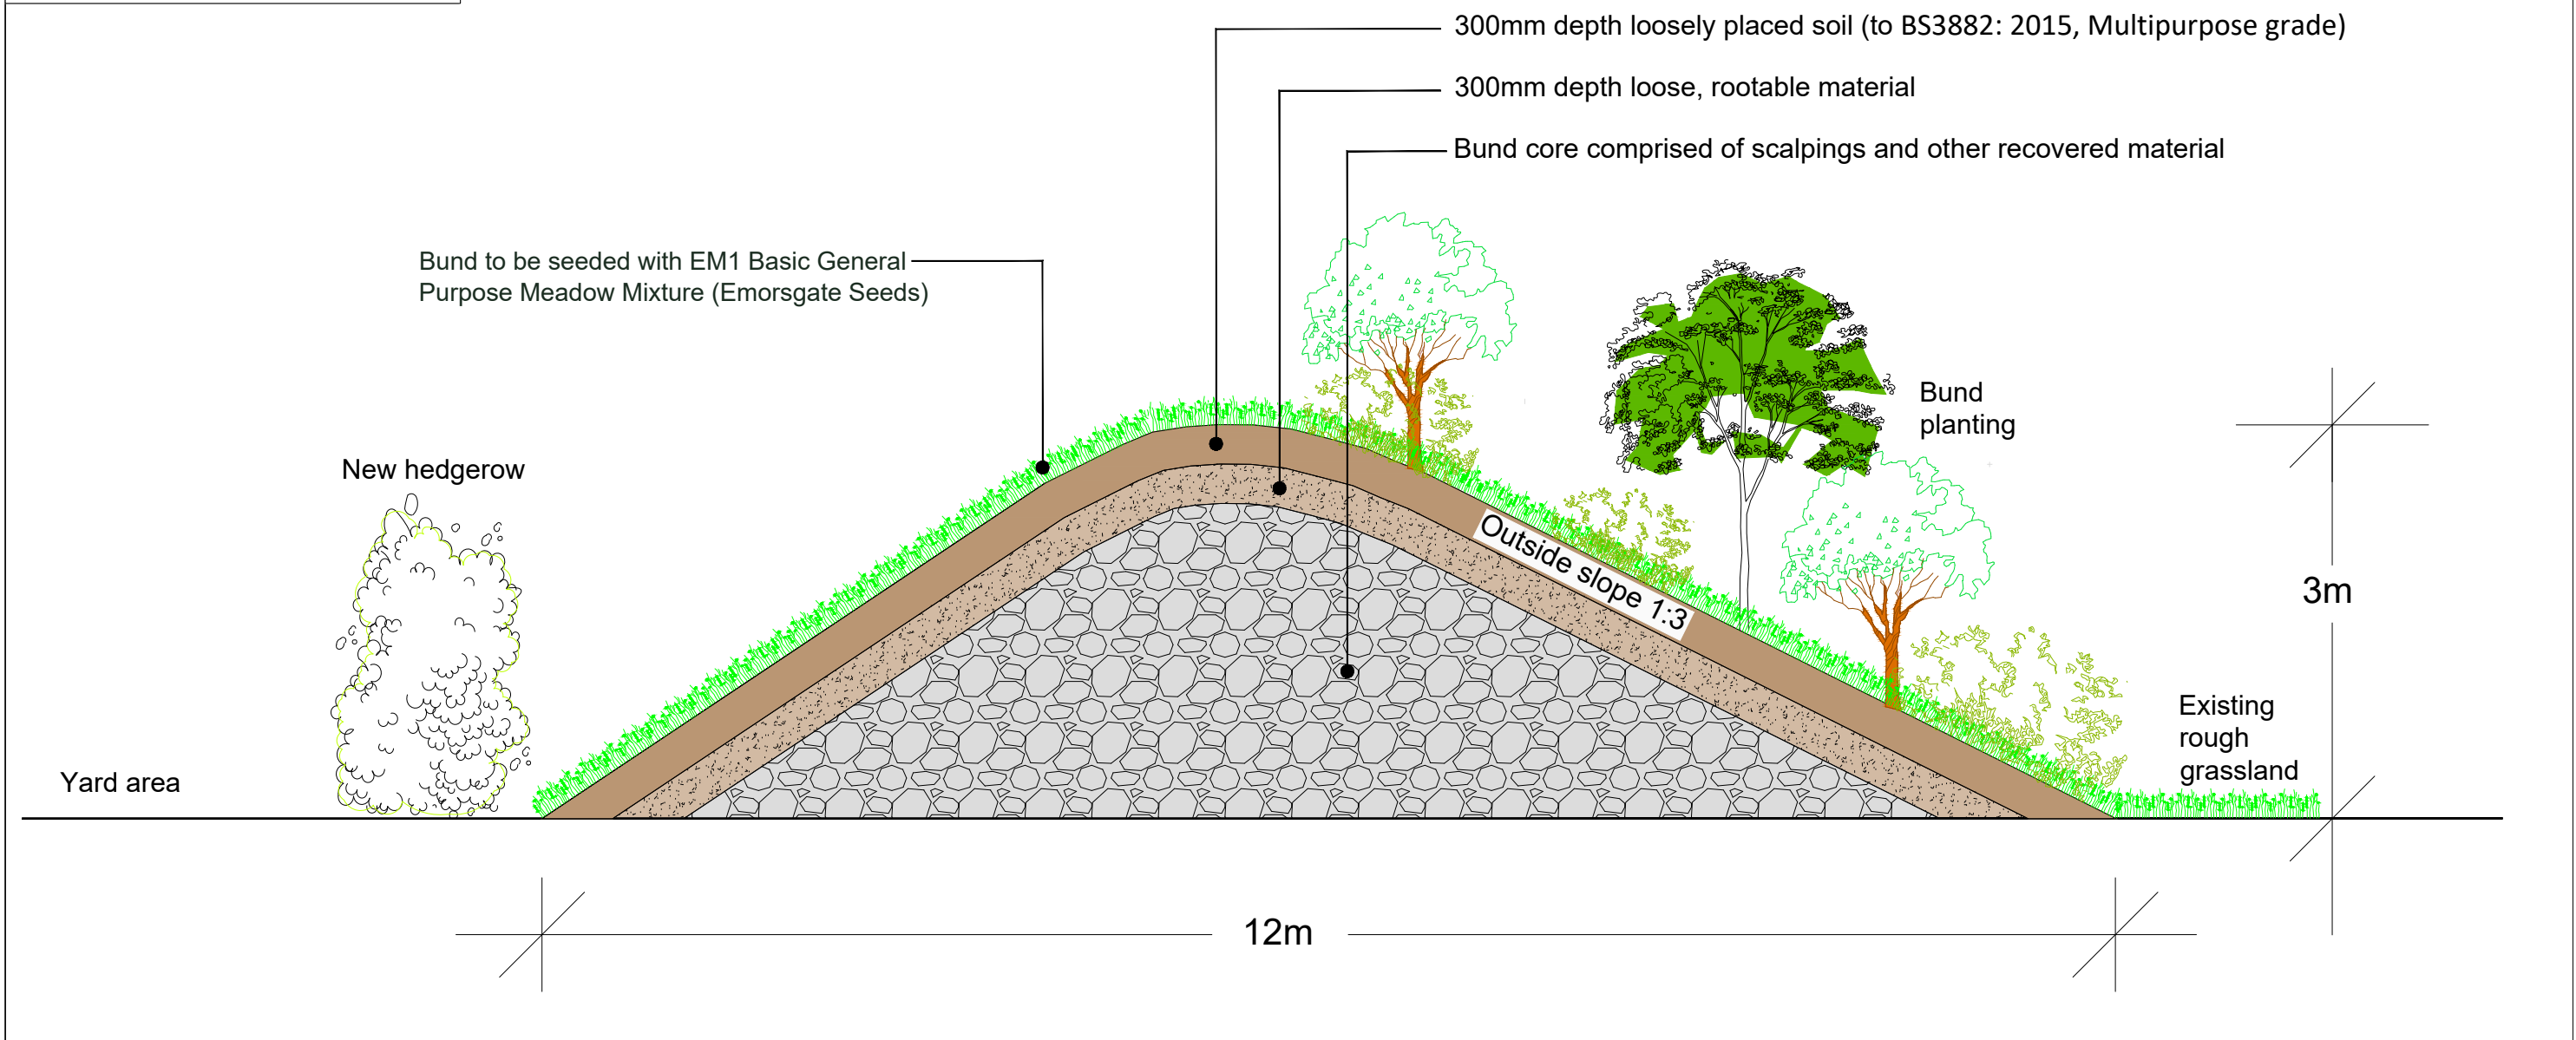


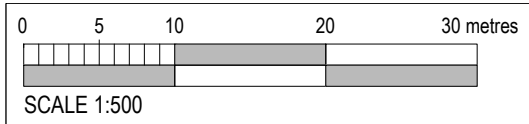

SECTION A - A' LOCATION PLAN (Not to Scale)

Rev.A: Addition of bund grass seeding information. Refer to Drawing No. LLH001Rev.B: Landscaping Plan for further information

Client		G.D. ENVIRONMENTAL		
Site	LOWER LAKES HOUSE, NEWPORT			
Project	SITE LANDSCAPING PROPOSALS			
Drawing Title				
LANDSCAPING PLAN - SECTION A - A'				
Date	AUGUST 2025	Drawing No.	LLH002Rev.A	
Scale	1:500 @ A3			
Ref.	2508_061.001_LLH00ARev.A_Section A-A'	Revision	A	
		Tel: 07736 083 383 dbrittain@draw-ltd.com www.draw-ltd.com		