
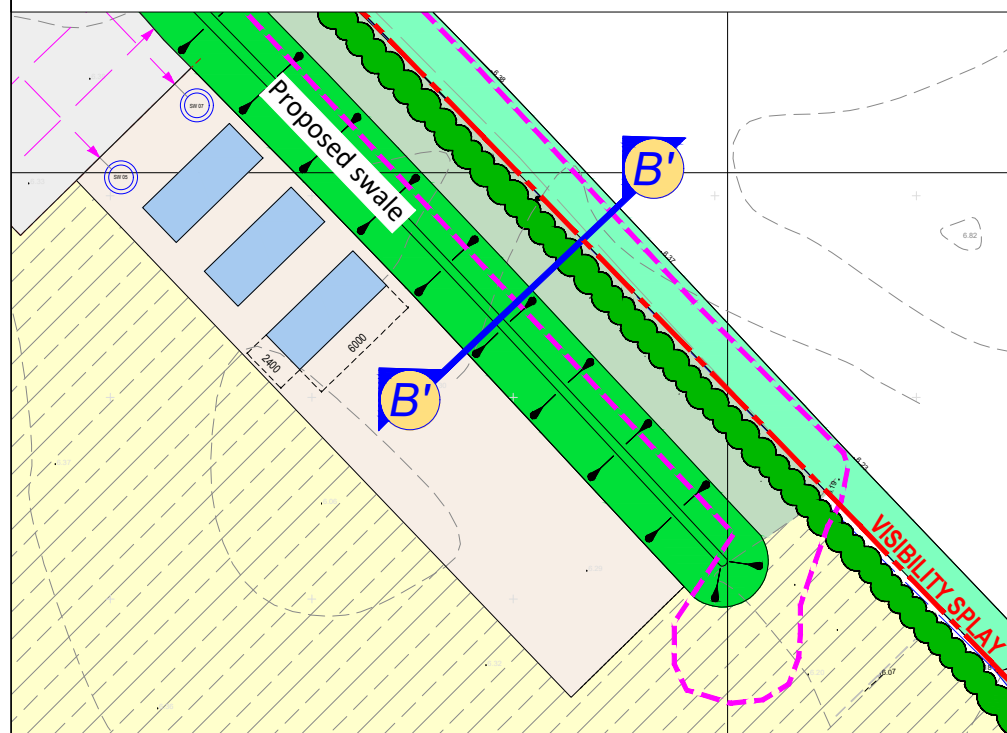


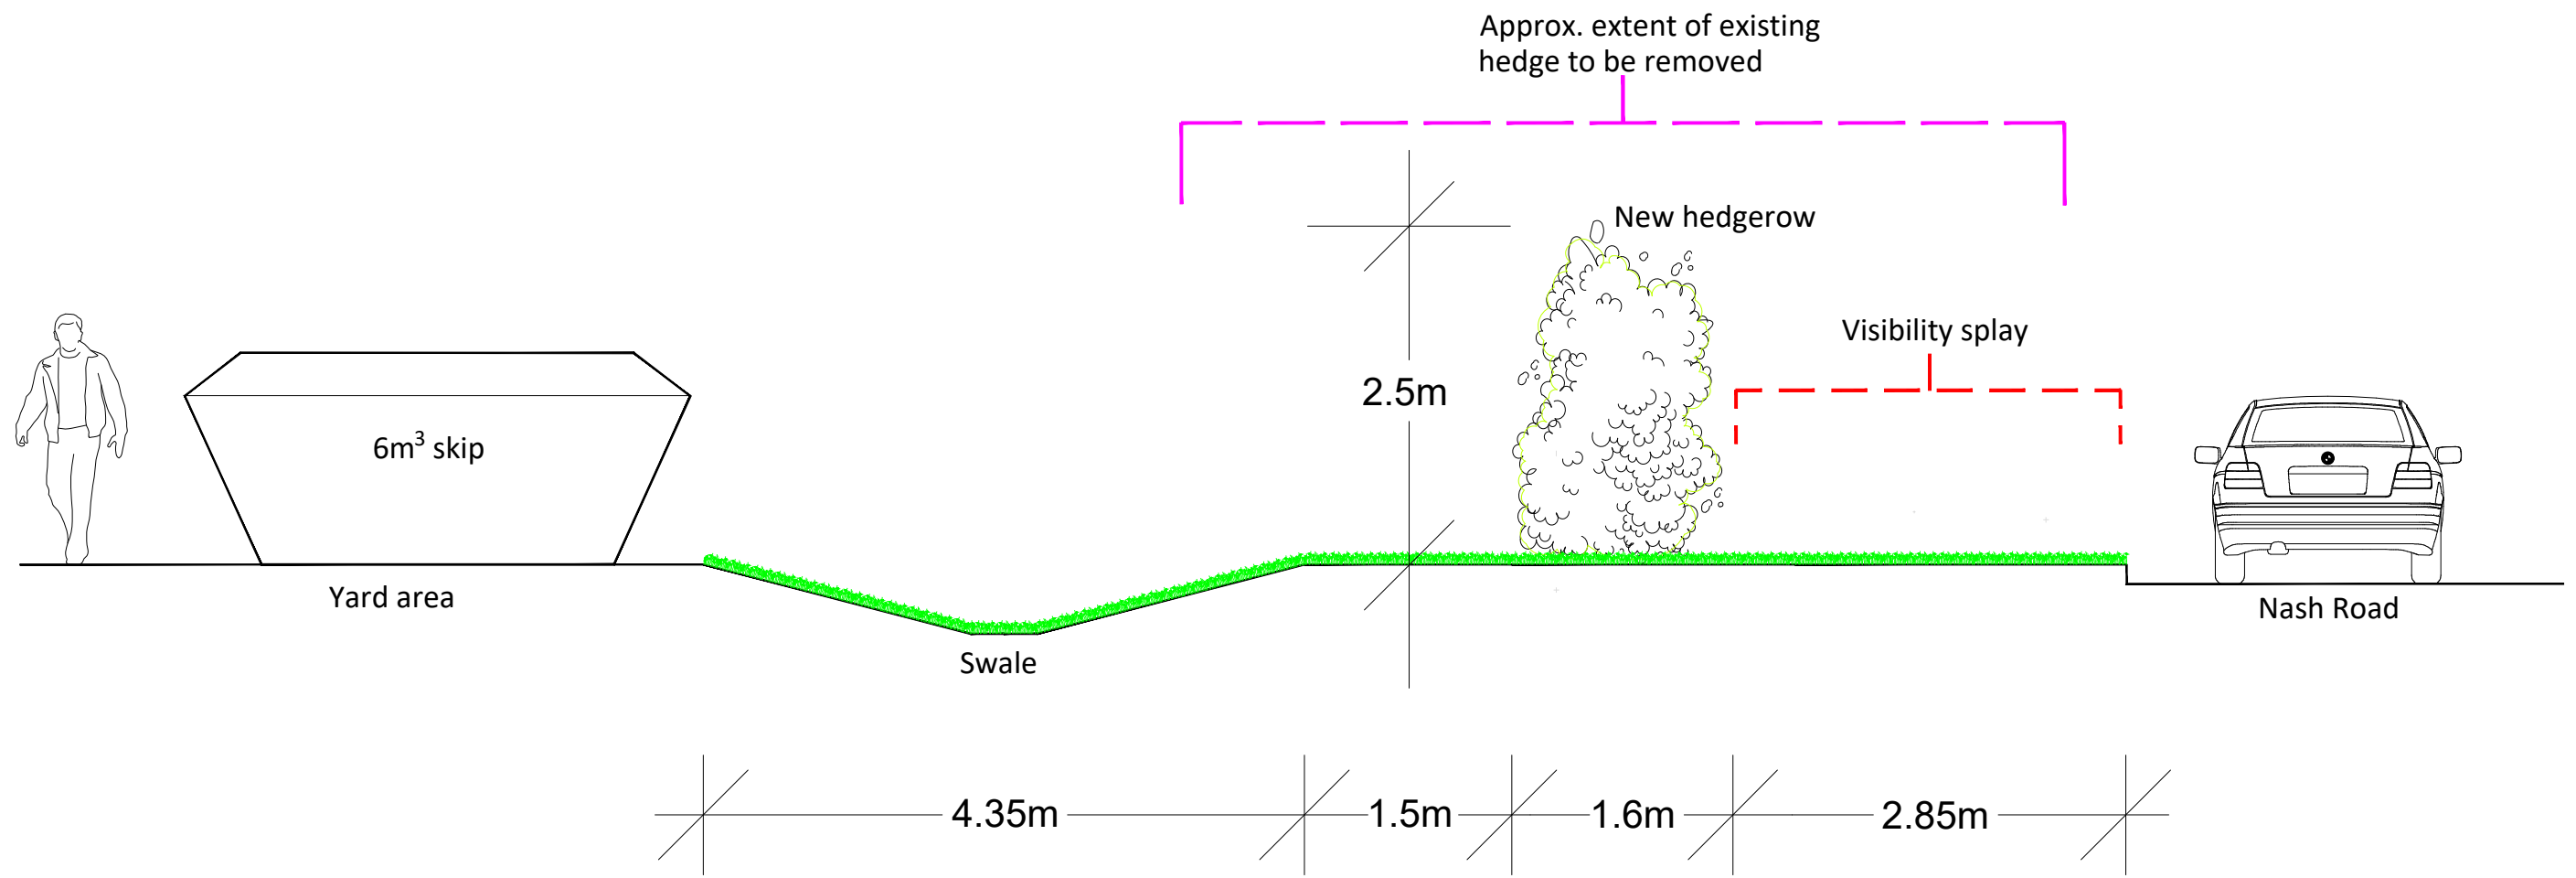

SECTION B - B' LOCATION PLAN (Not to Scale)

Rev.A: Addition of extent of roadside hedge to be removed, to provide additional information. Refer to Drawing No. LLH001Rev.B: Landscaping Plan for further information

Client			
G.D. ENVIRONMENTAL			
Site	LOWER LAKES HOUSE, NEWPORT		
Project	SITE LANDSCAPING PROPOSALS		
Drawing Title			
LANDSCAPING PLAN - SECTION B - B'			
Date	AUGUST 2025	Drawing No.	LLH003Rev.A
Scale	1:500 @ A3		
Ref.	2508_061.001_LLH003Rev.A_Section B-B'	Revision	A
			
		Tel: 07736 083 383 dbrittain@draw-ltd.com www.draw-ltd.com	