






PROPOSED CULVERT PLAN
Scale 1:50

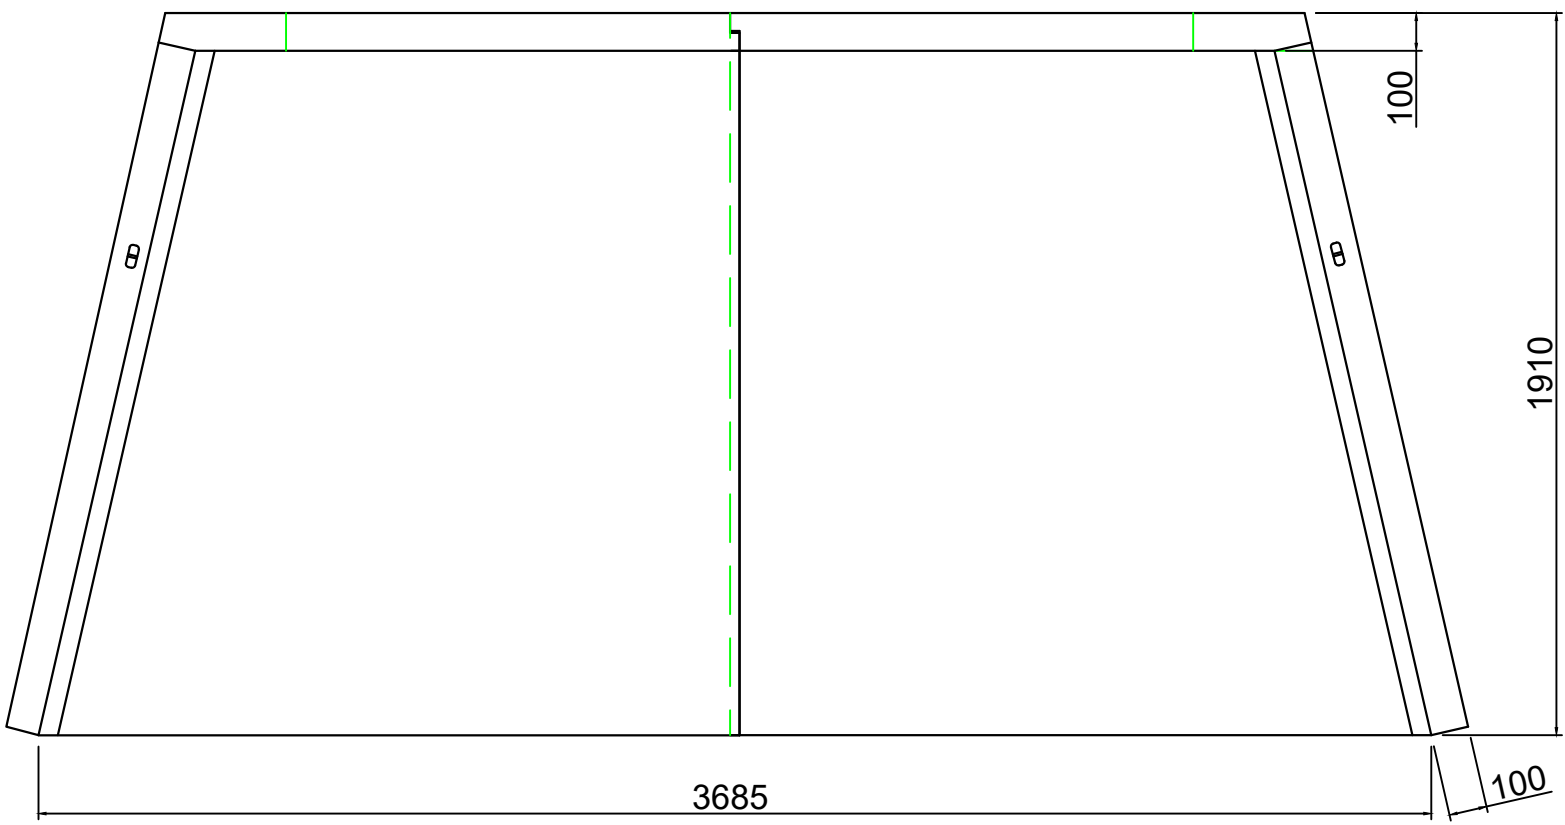


PLAN ON HEAD WALL
Scale 1:20

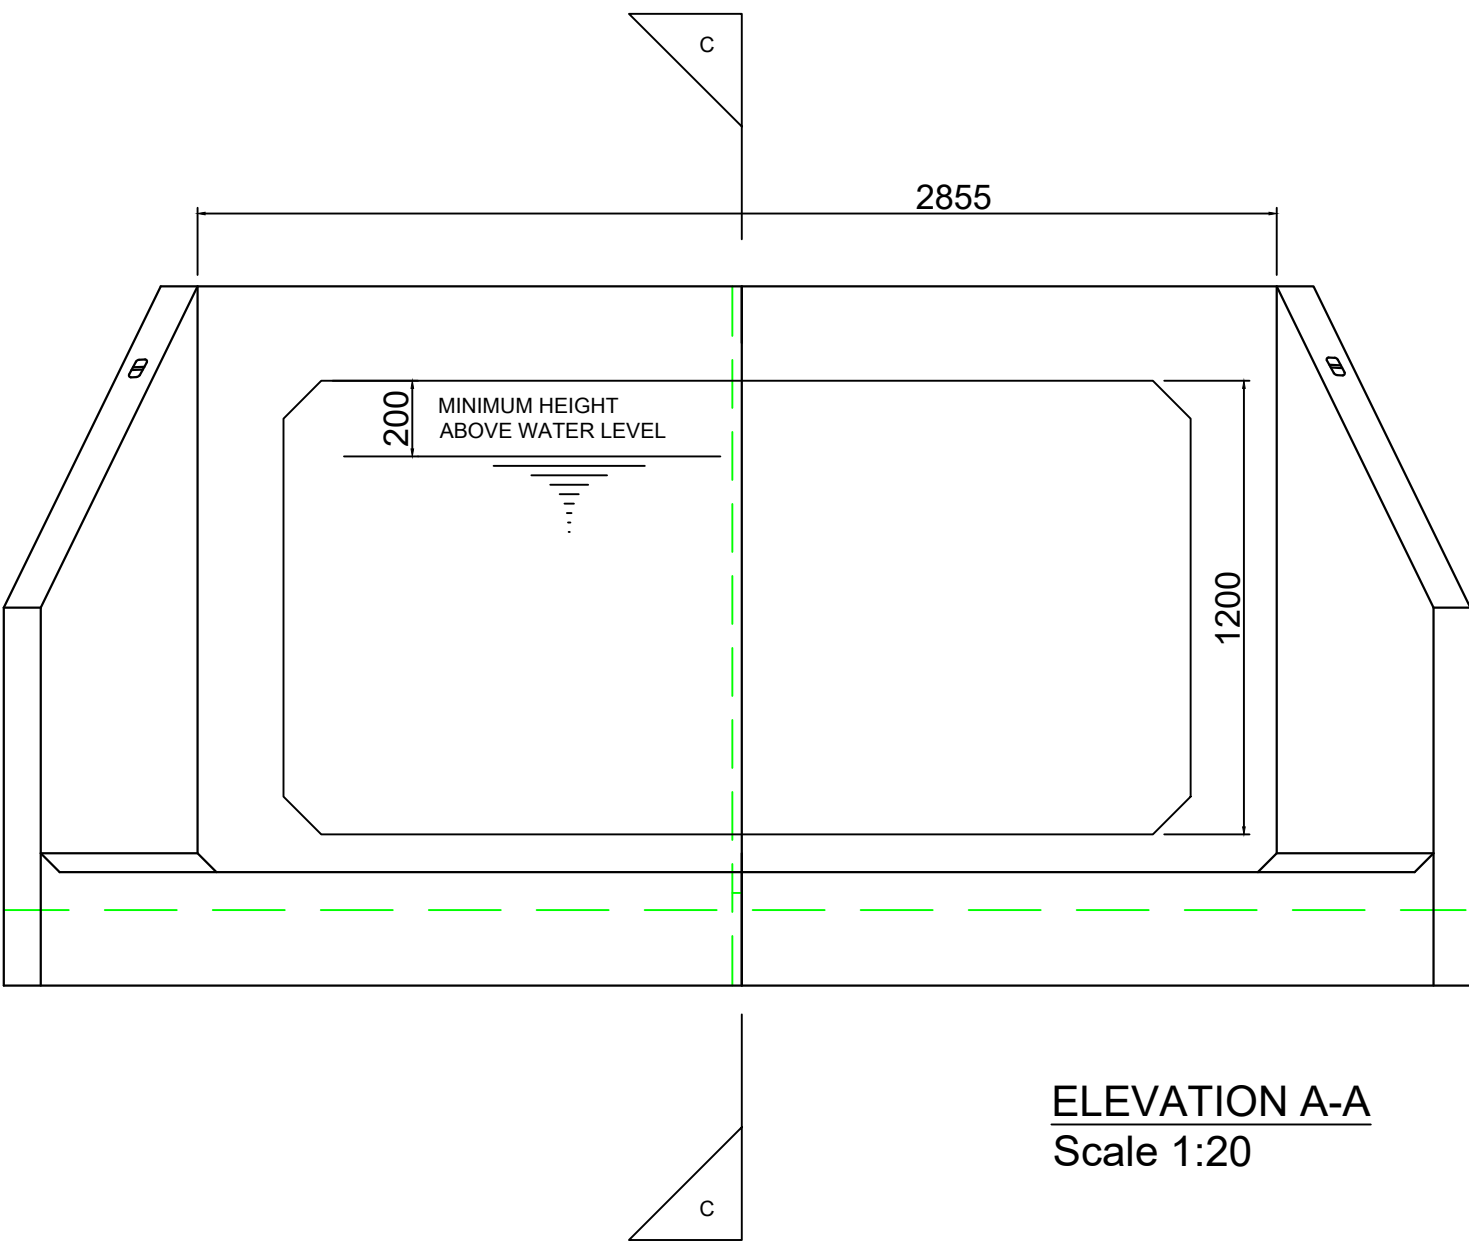

ELEVATION A-A
Scale 1:20

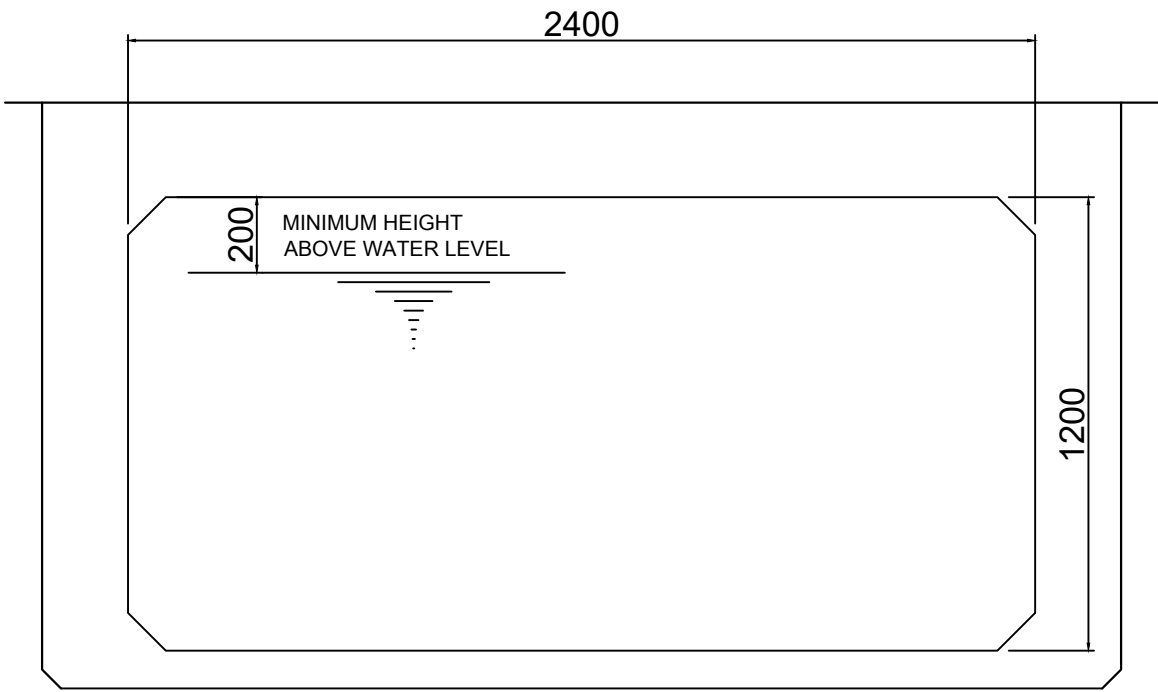

CULVERT SECTION B-B
Scale 1:20

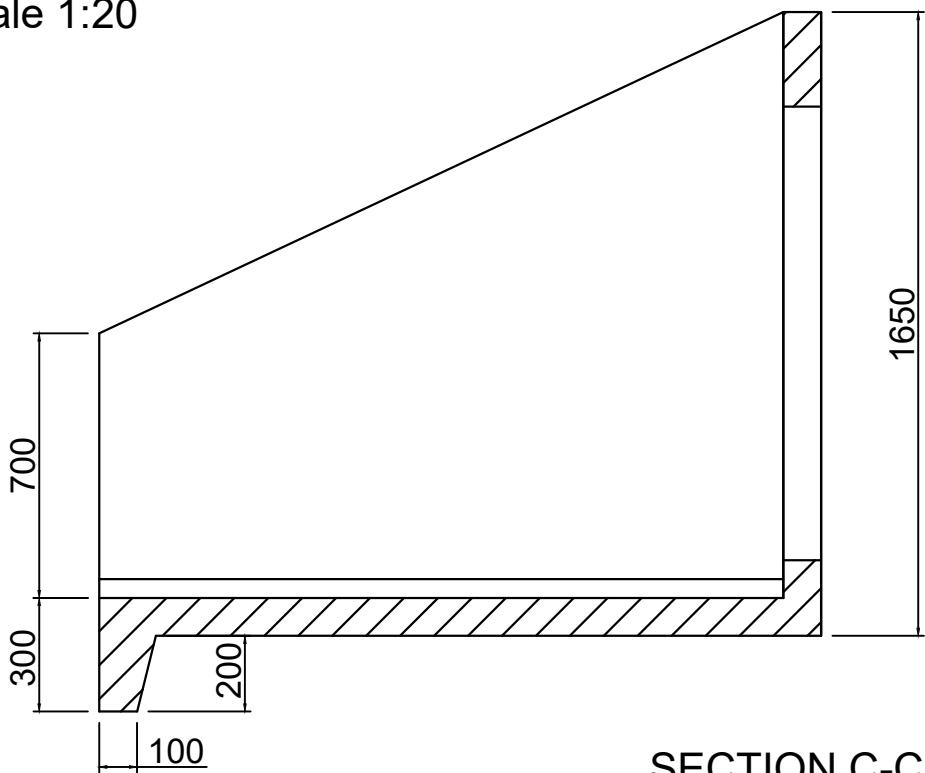

SECTION C-C
Scale 1:20

General Notes :

- 1.) Do not scale from this drawing except for planning purposes.
- 2.) All dimensions are in millimetres.
- 3.) All levels are in metres relative to datum.
- 4.) All dimensions stated are to be confirmed on site prior to commencement of any works and any discrepancies found are to be reported to **Steve Morgan Associates Limited** immediately.

A REV.	HG By	20/08/25 Date	INITIAL ISSUE Description
Client GD ENVIRONMENTAL			
Project Description PROPOSED CULVERT PLAN AND SECTIONS			
Drawing Title PROPOSED CULVERT			
Drawn HG		Date	20/08/25
Checked SM		Date	20/08/25
Scales 1:50, 1:20 @ A1			
 STEVE MORGAN ASSOCIATES CONSULTING ENGINEERS 9 Clytha Park Road Newport NP20 4PB tel: 01633 266244 fax: 01633 266275 e-mail: engineers@smalimited.co.uk Web: smalimited.co.uk			
Project Number			
Drawing Number			Rev.