
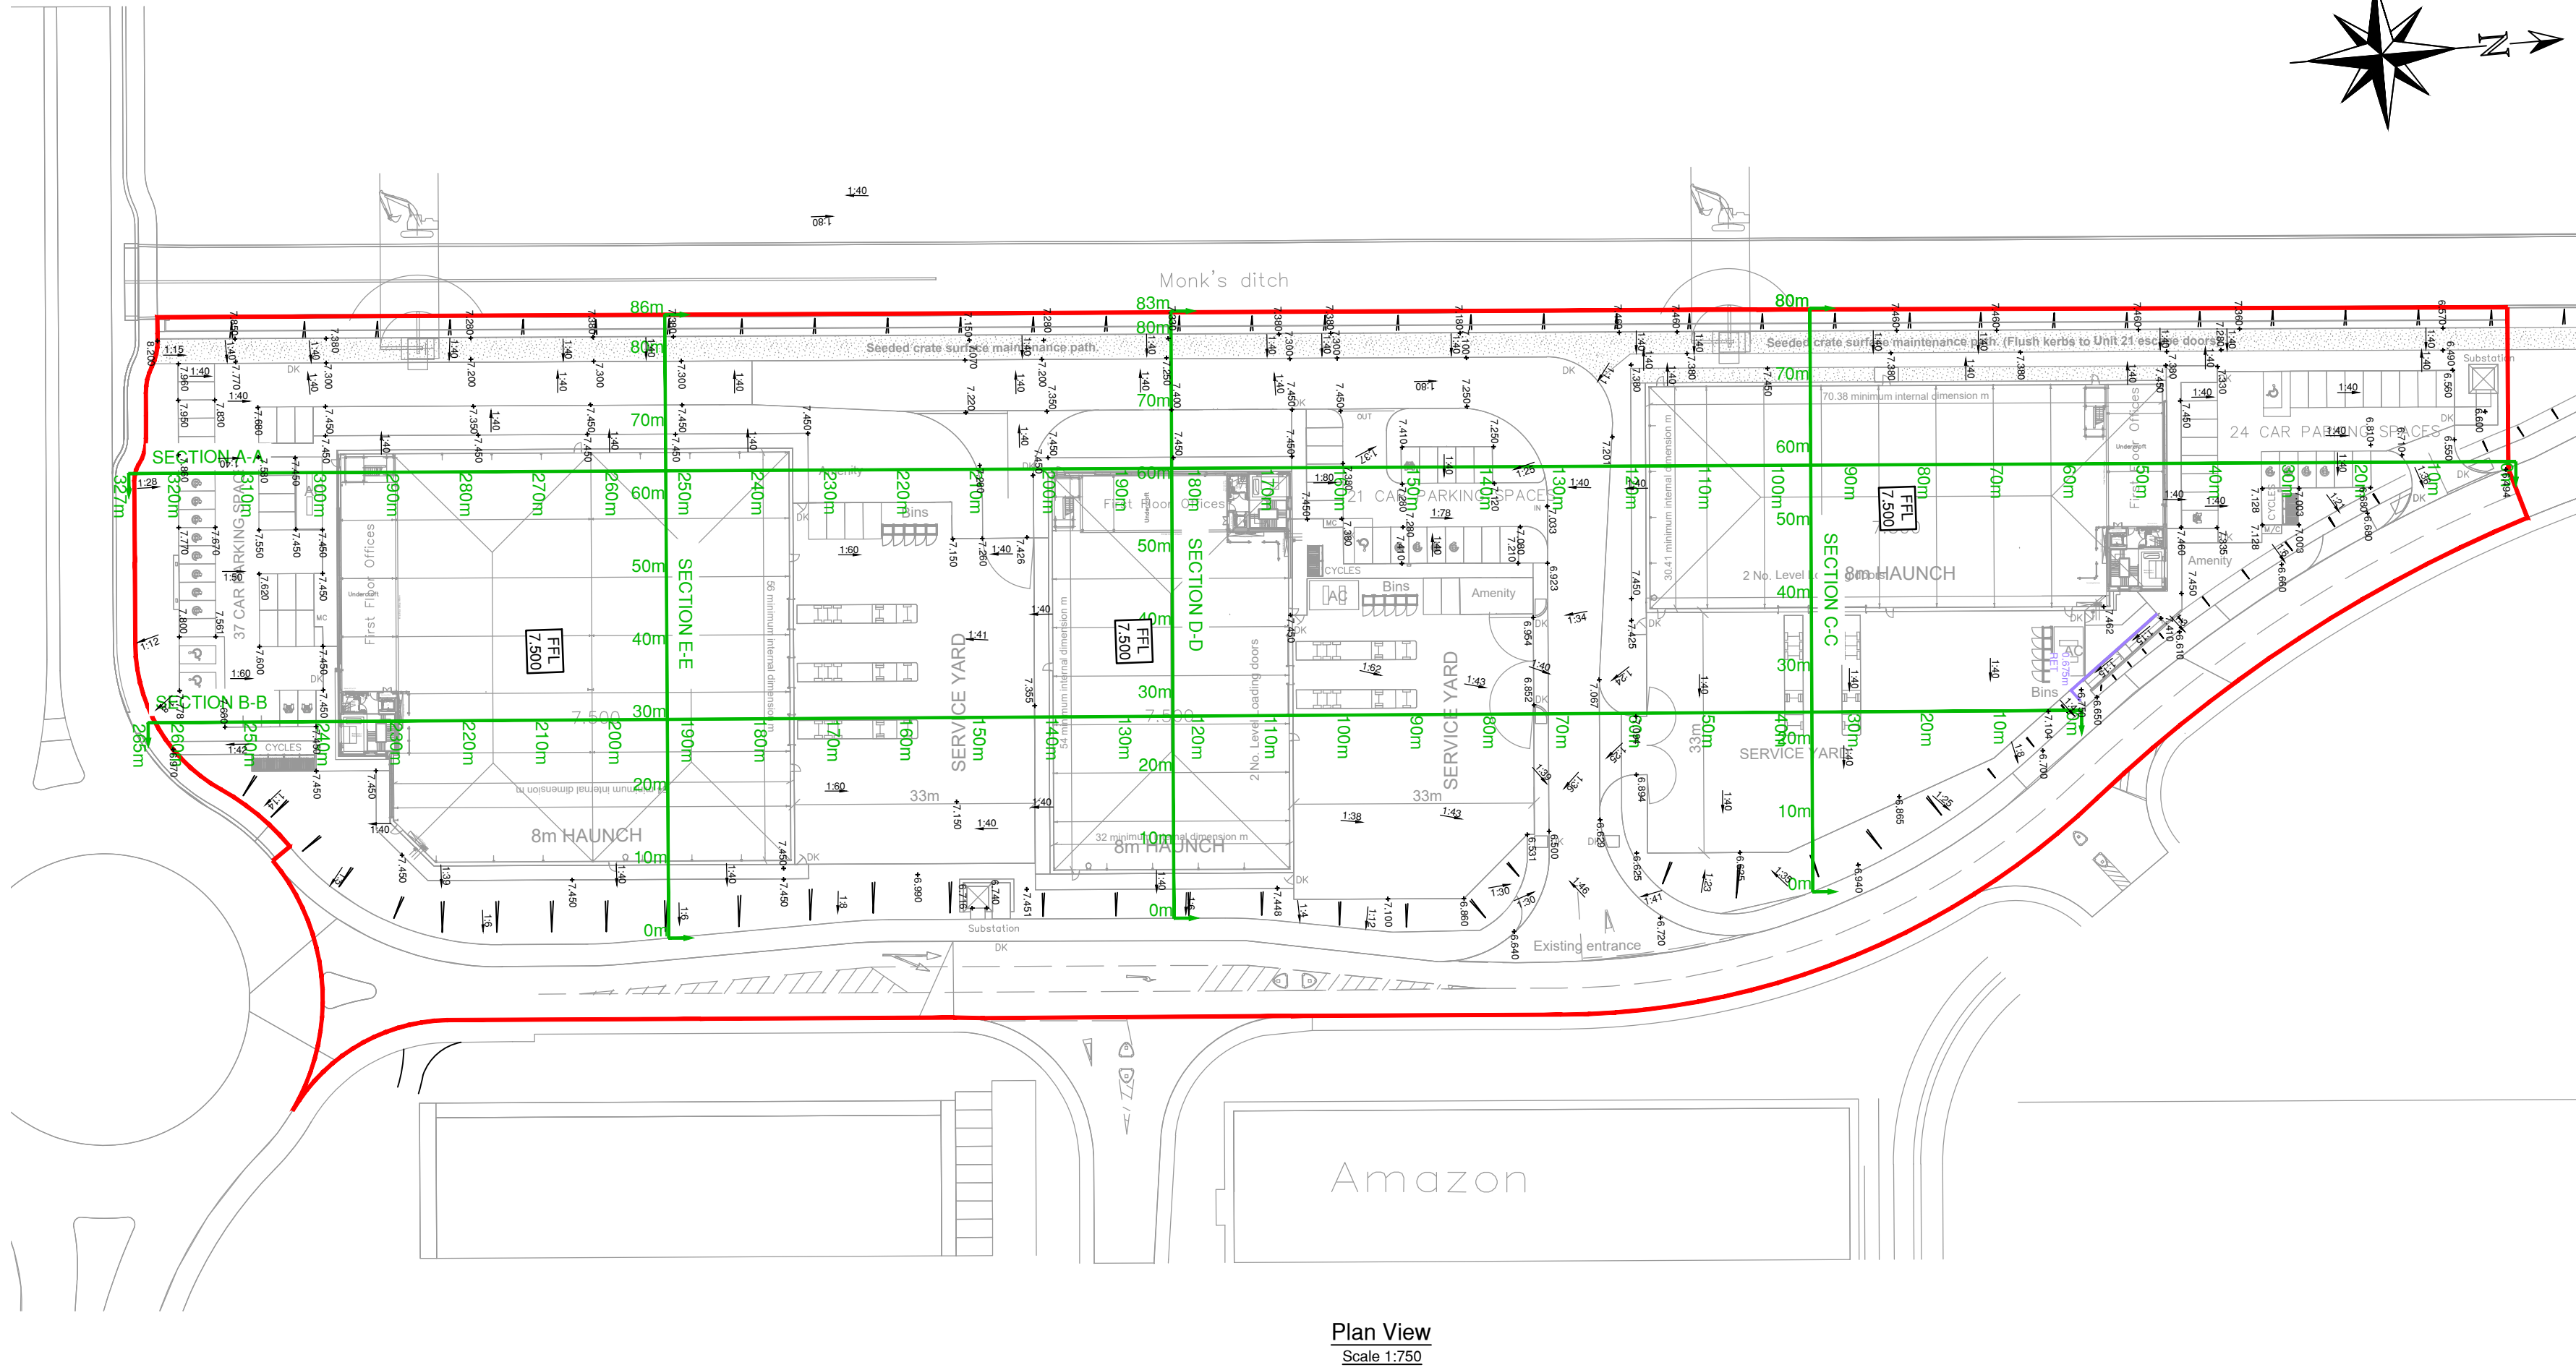
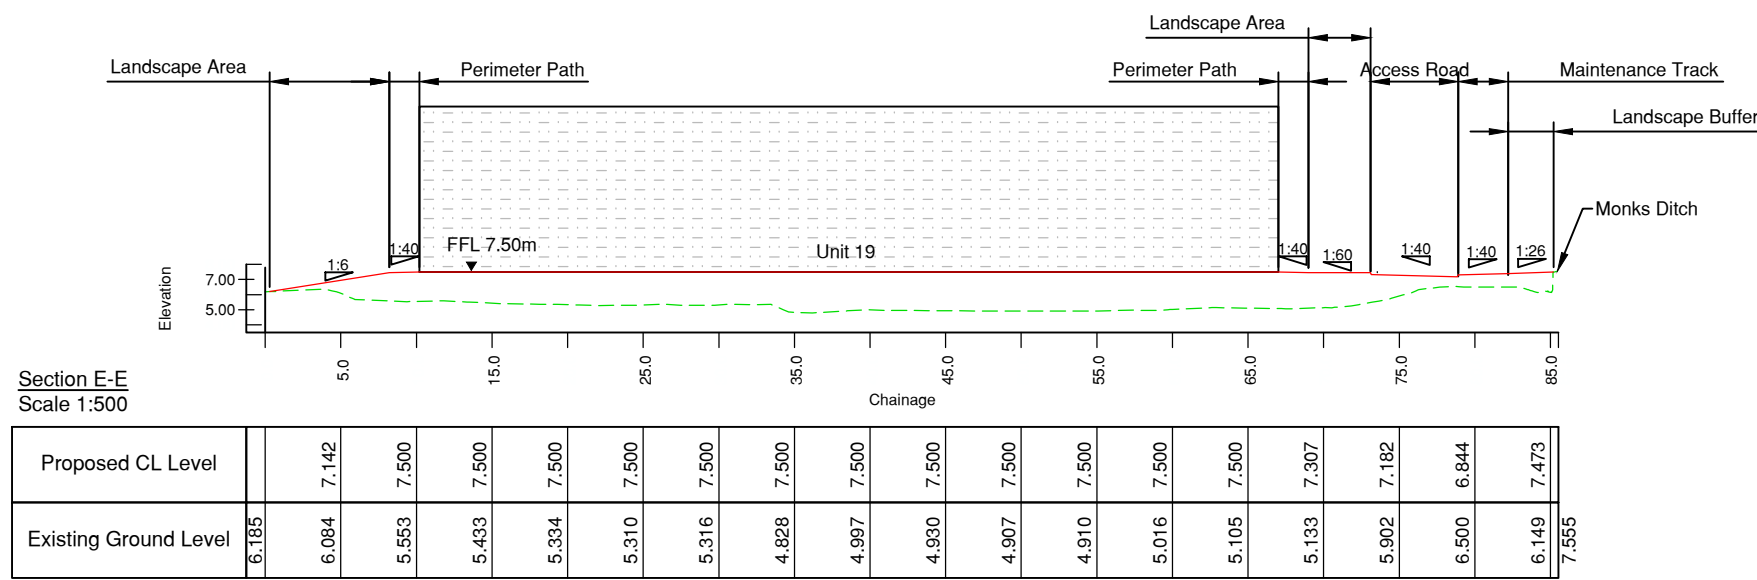
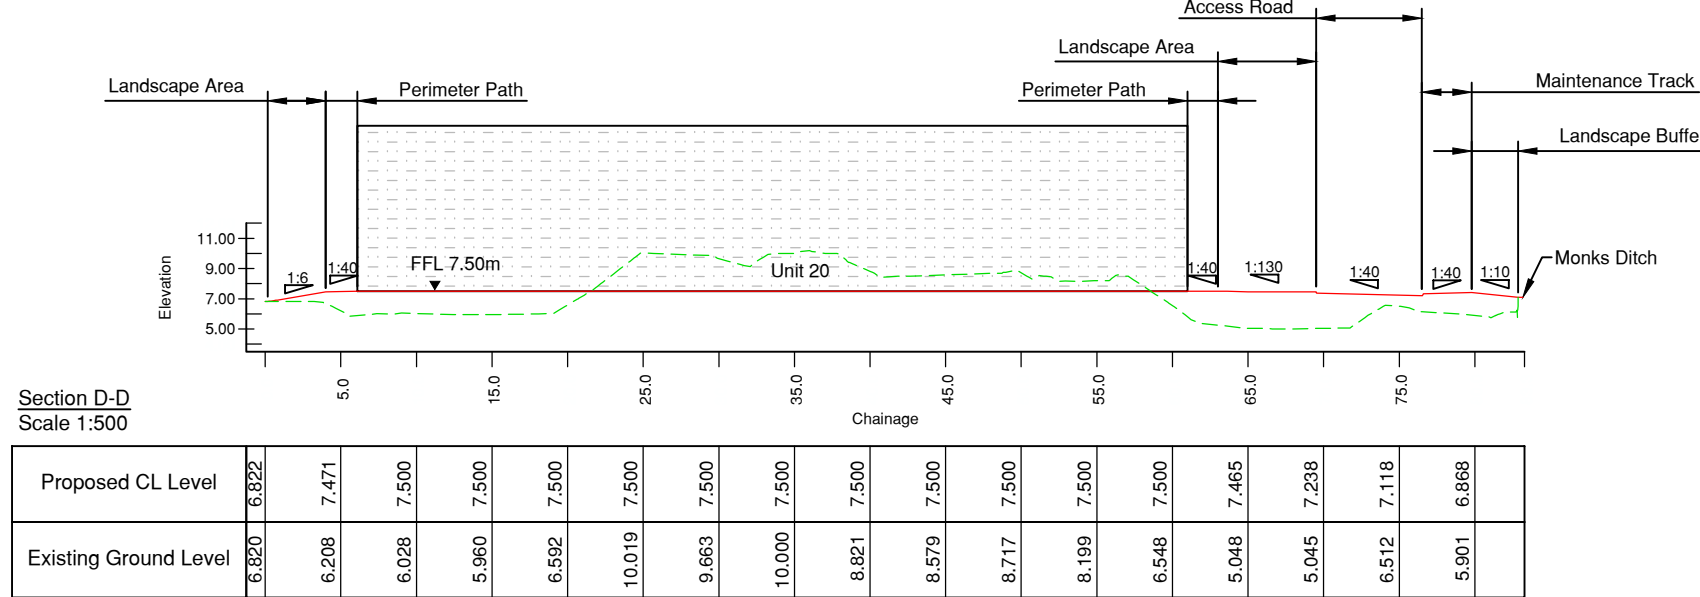
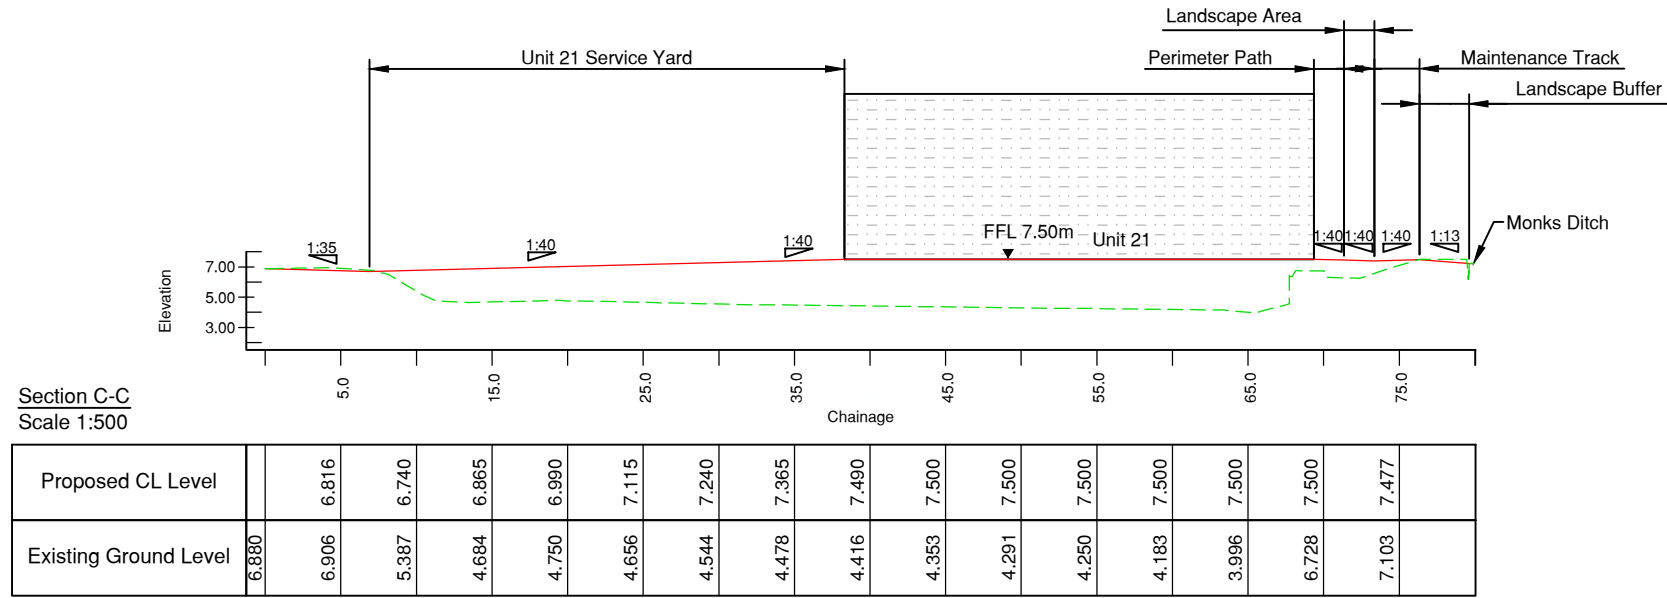
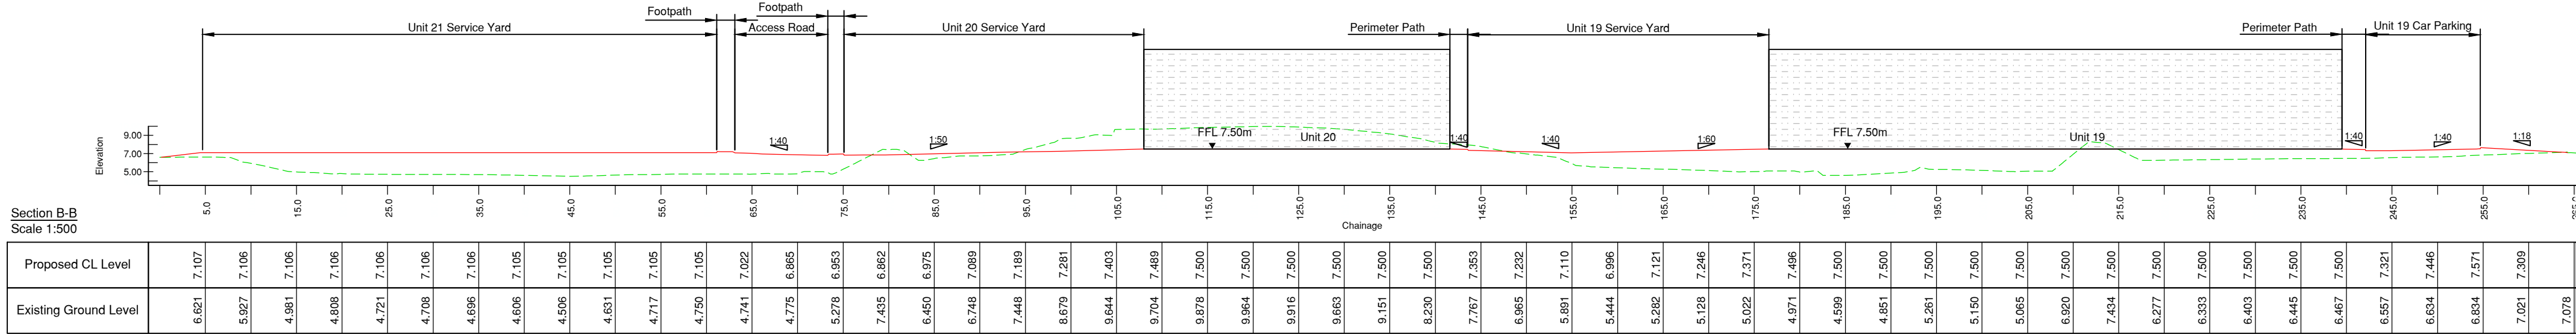


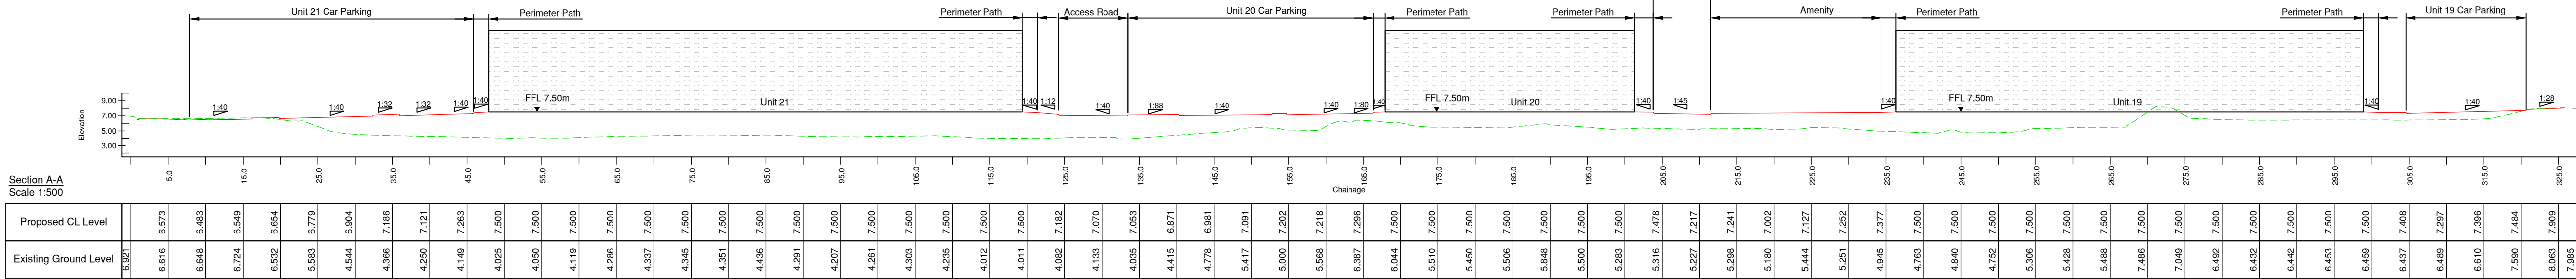

GENERAL NOTES

- DO NOT SCALE.
- This drawing is to be read in conjunction with all other relevant drawings and details.
- Should there be any conflict between the details indicated on this drawing and those on other drawings the Engineer should be informed PRIOR to construction on site.
- Until technical approval has been obtained from the relevant Authority, it should be understood that all drawings issued are Preliminary and NOT for construction. Should the Contractor commence site works prior to such approval being provided it is entirely at their own risk.
- All dimensions are in metres unless otherwise stated.
- The Rodgers Leasak Designer's Risk Assessment(s) for this project must be reviewed PRIOR to the commencement of any works on site.

Key:

- Existing Ground level
- Proposed Ground level
- Indicative buildings (refer to Architect's plans)

Health and safety symbols refer to reference numbers indicated on Designers Risk Assessment number: 25105-RLL-25-XX-HS-C-0001

Health & Safety Information Key

- Used to provide design specific safety information that may not be obvious to a competent contractor but may be useful
- Used to restrict/prevent a possible action, e.g. stop construction traffic from entering an area
- Used to warn of significant design hazards, adding recommendations
- Used to encourage a positive action, e.g. use of robust protection for inspection chambers

Rev	Date	Amendments	By	Chk
P03	12.12.25	Updated to Site Layout 003D	JZ	DB
P02	28.05.25	MINOR UPDATE TO SITE LAYOUT	DP	DB
P01	03.03.25	FIRST ISSUE.	CJ	WN

RLRE
Consulting Engineers

Client

INDURENT

Project

INDURENT PARK, NEWPORT
UNITS 19 - 21

Drawing Title

PROPOSED SITE
CROSS-SECTIONS

Status

FOR PLANNING


Scale	Drawn	Checked	Date
As Shown @ A1	CJ	WN	03.03.25

Drawing Number	Revision
25105-RLL-25-XX-DR-C-2005	P03

BIM Drawing Reference

25105-RLL-25-XX-M3-C-0001

Scale Bar

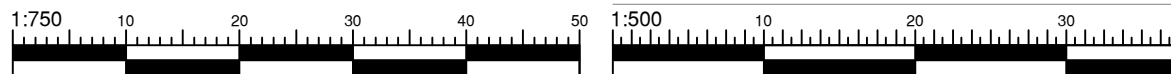

Copyright © Rodgers Leasak Limited