




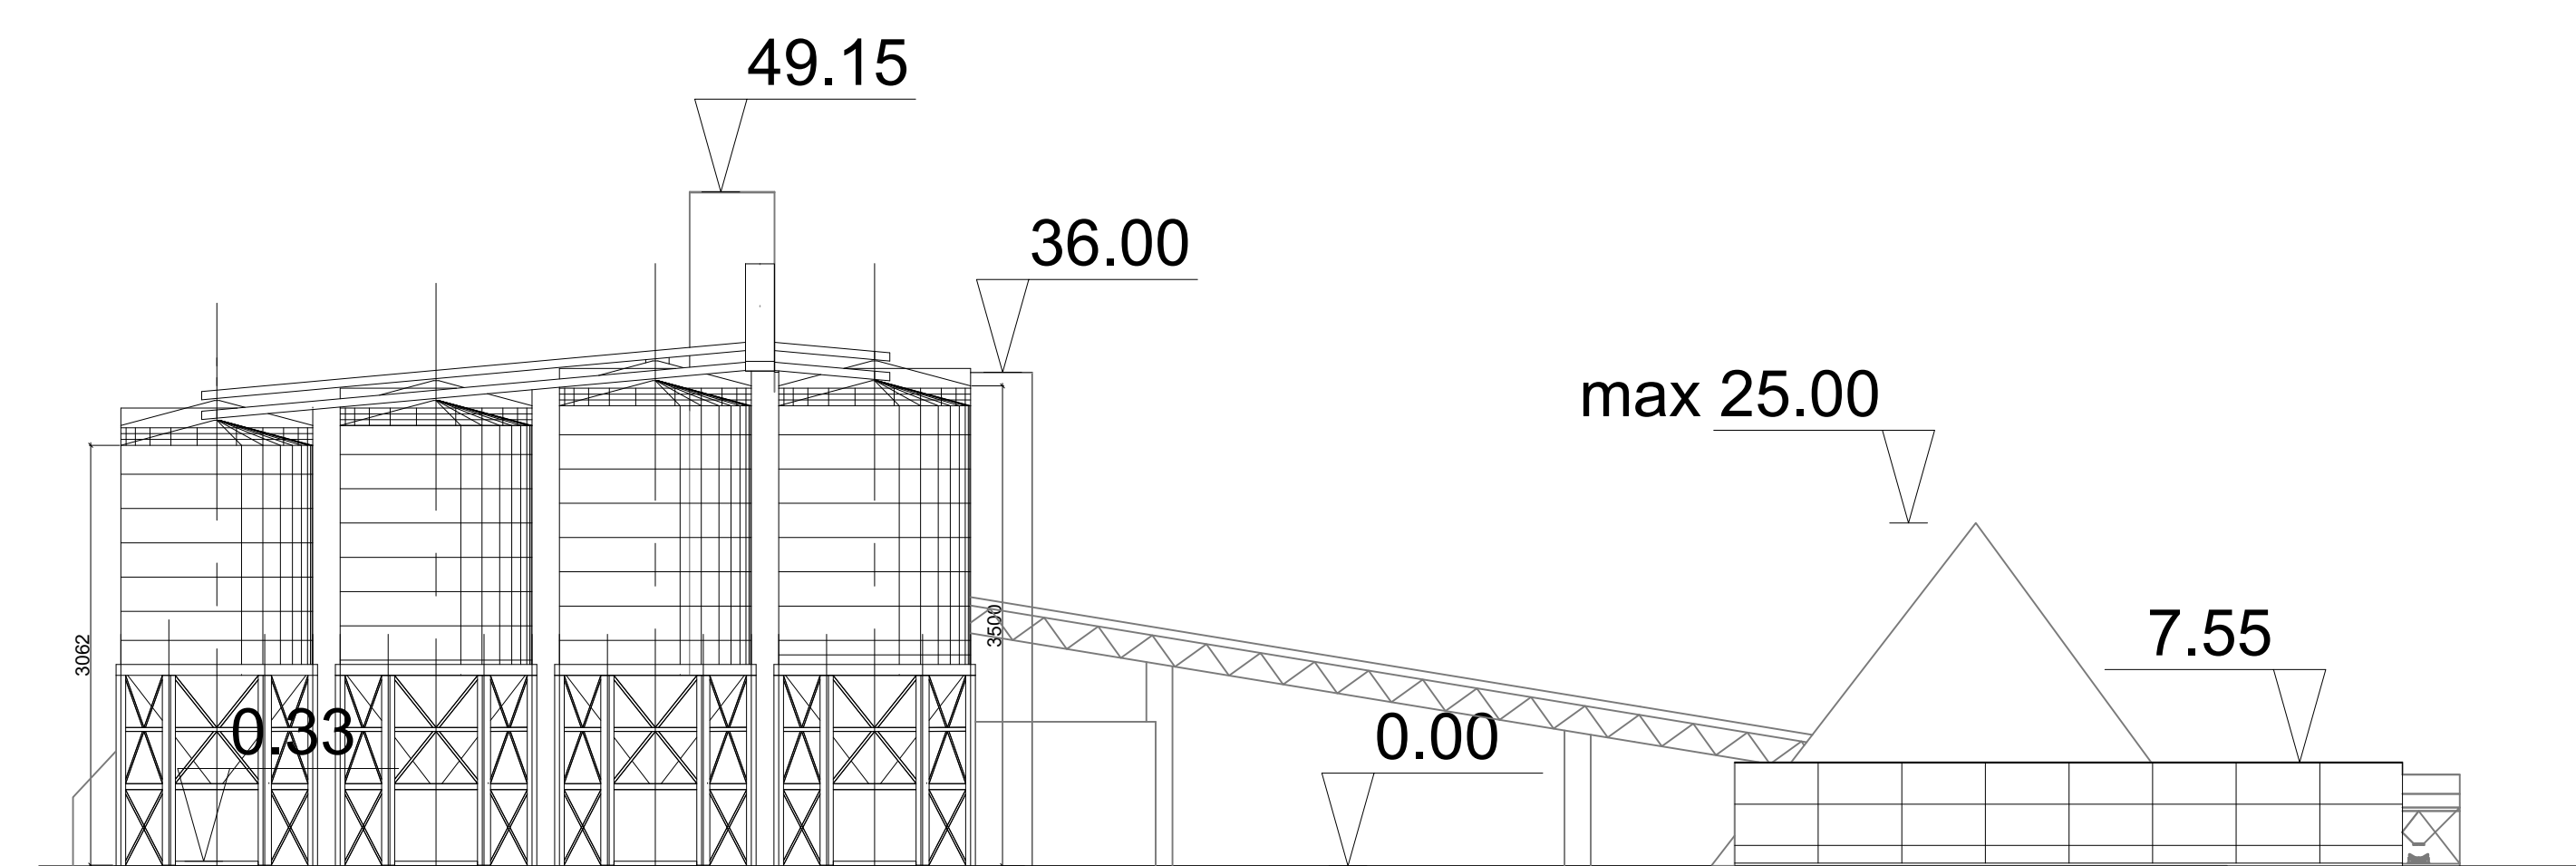

ELEVATION EAST

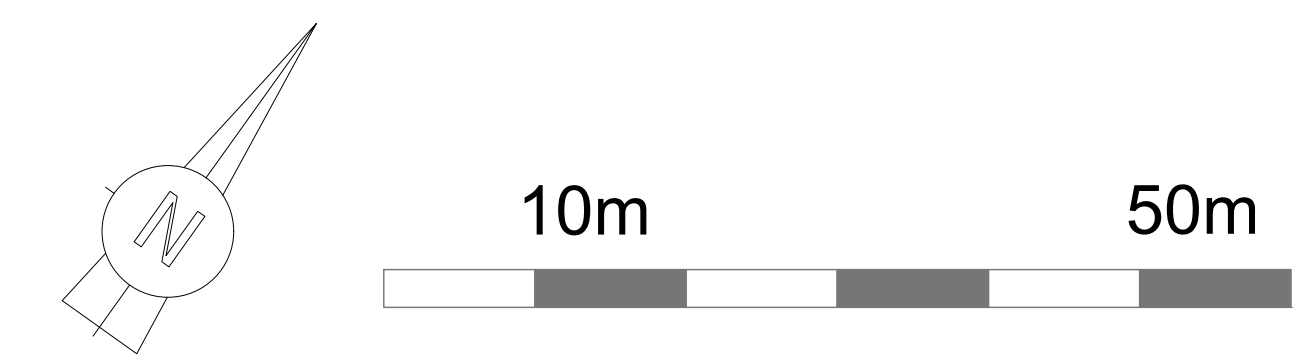

ELEVATION WEST

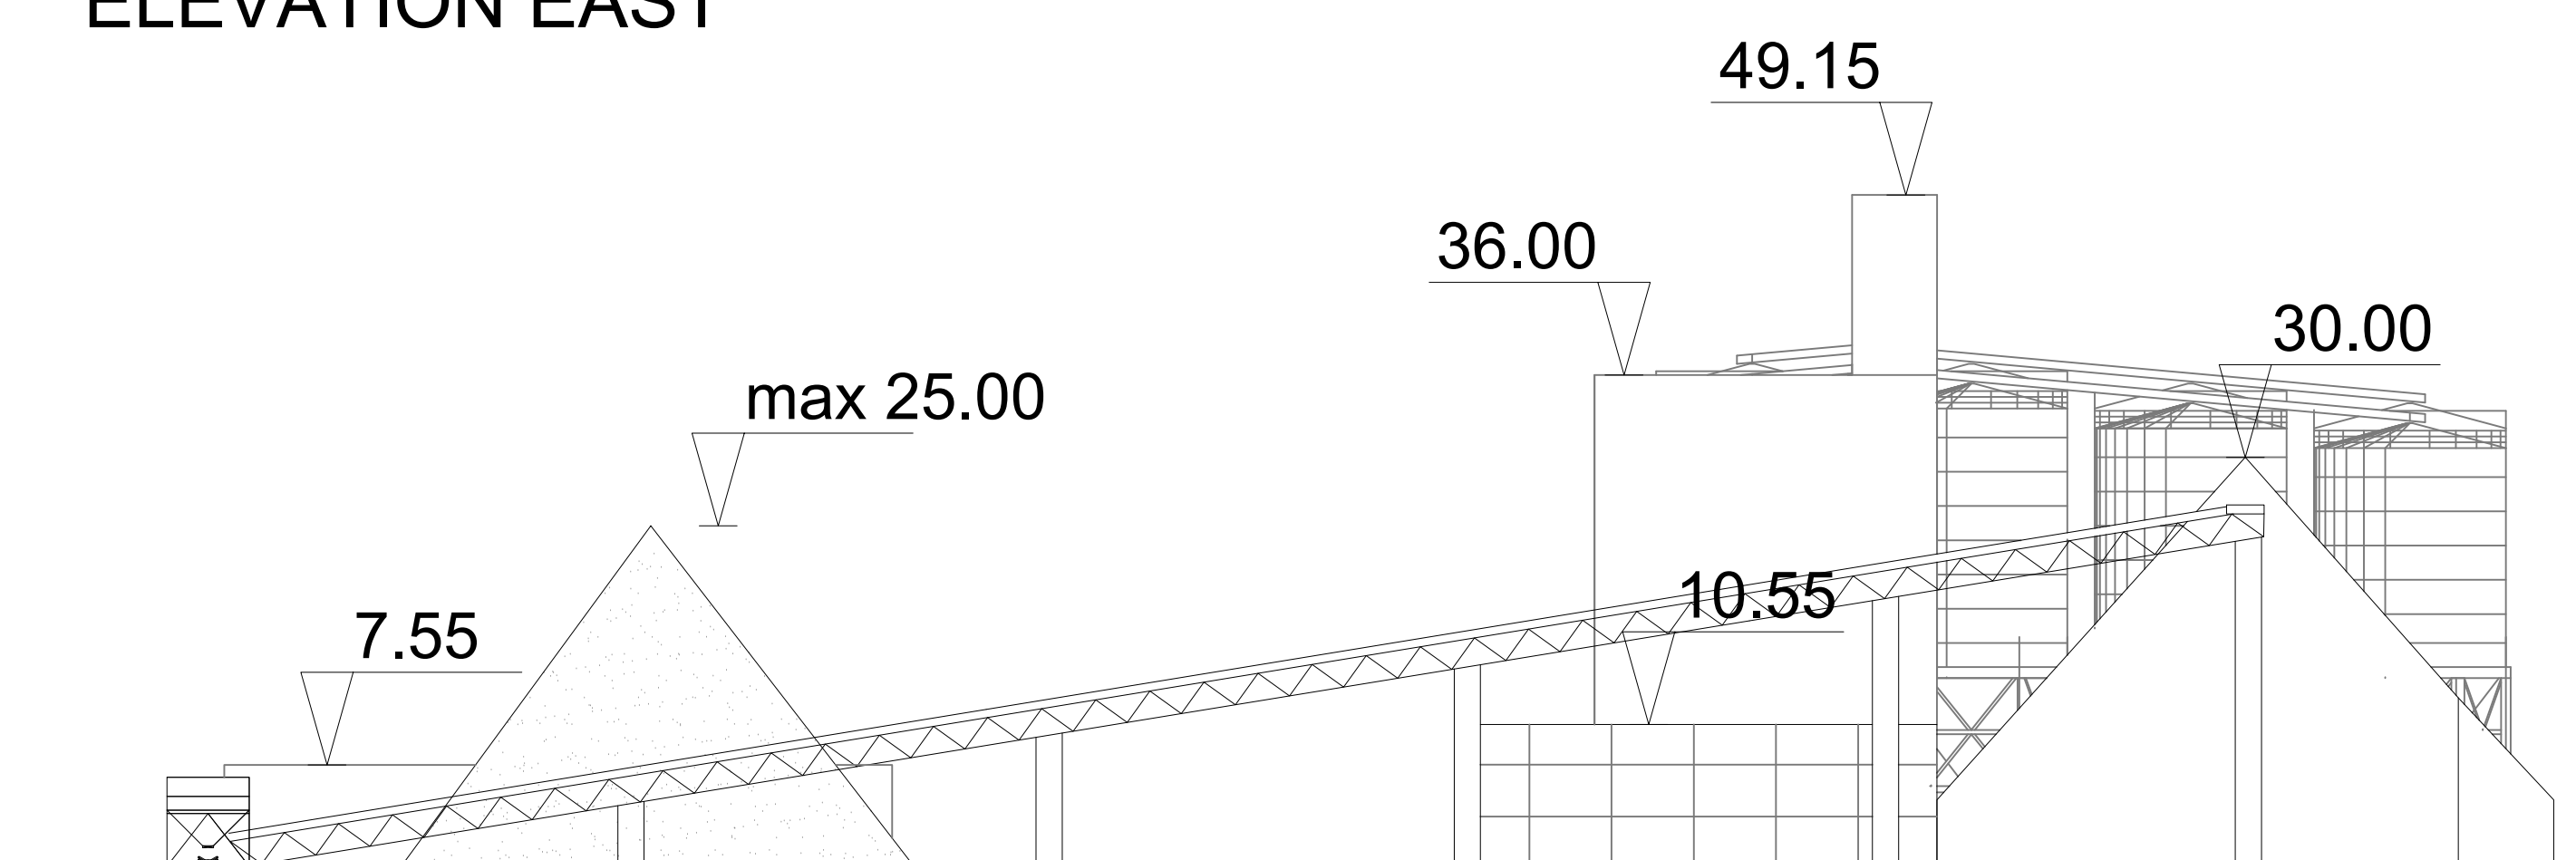

• CONSTRUCTION SITE Alexandra Dock - Newport - Wales - UK	CLIENT Comminerals NV Christoffel Columbuslaan 37 - 9042 Gent
--	--

ARCHITECT -

INDEX	DATE	BY	CHANGE
A	02-11-2023	EW	aangepassing
B	22-11-2023	EW	aangepassing
C	01-12-2023	EW	aangepassing
D	16-02-2024	EW	aangepassing
E	26-02-2024	EW	aangepassing
F	07-03-2024	EW	aangepassing

DATUM 04-10-2023	Architecture - Preliminary Draft	6023UK_AR_PL_1001-F
1/500		