


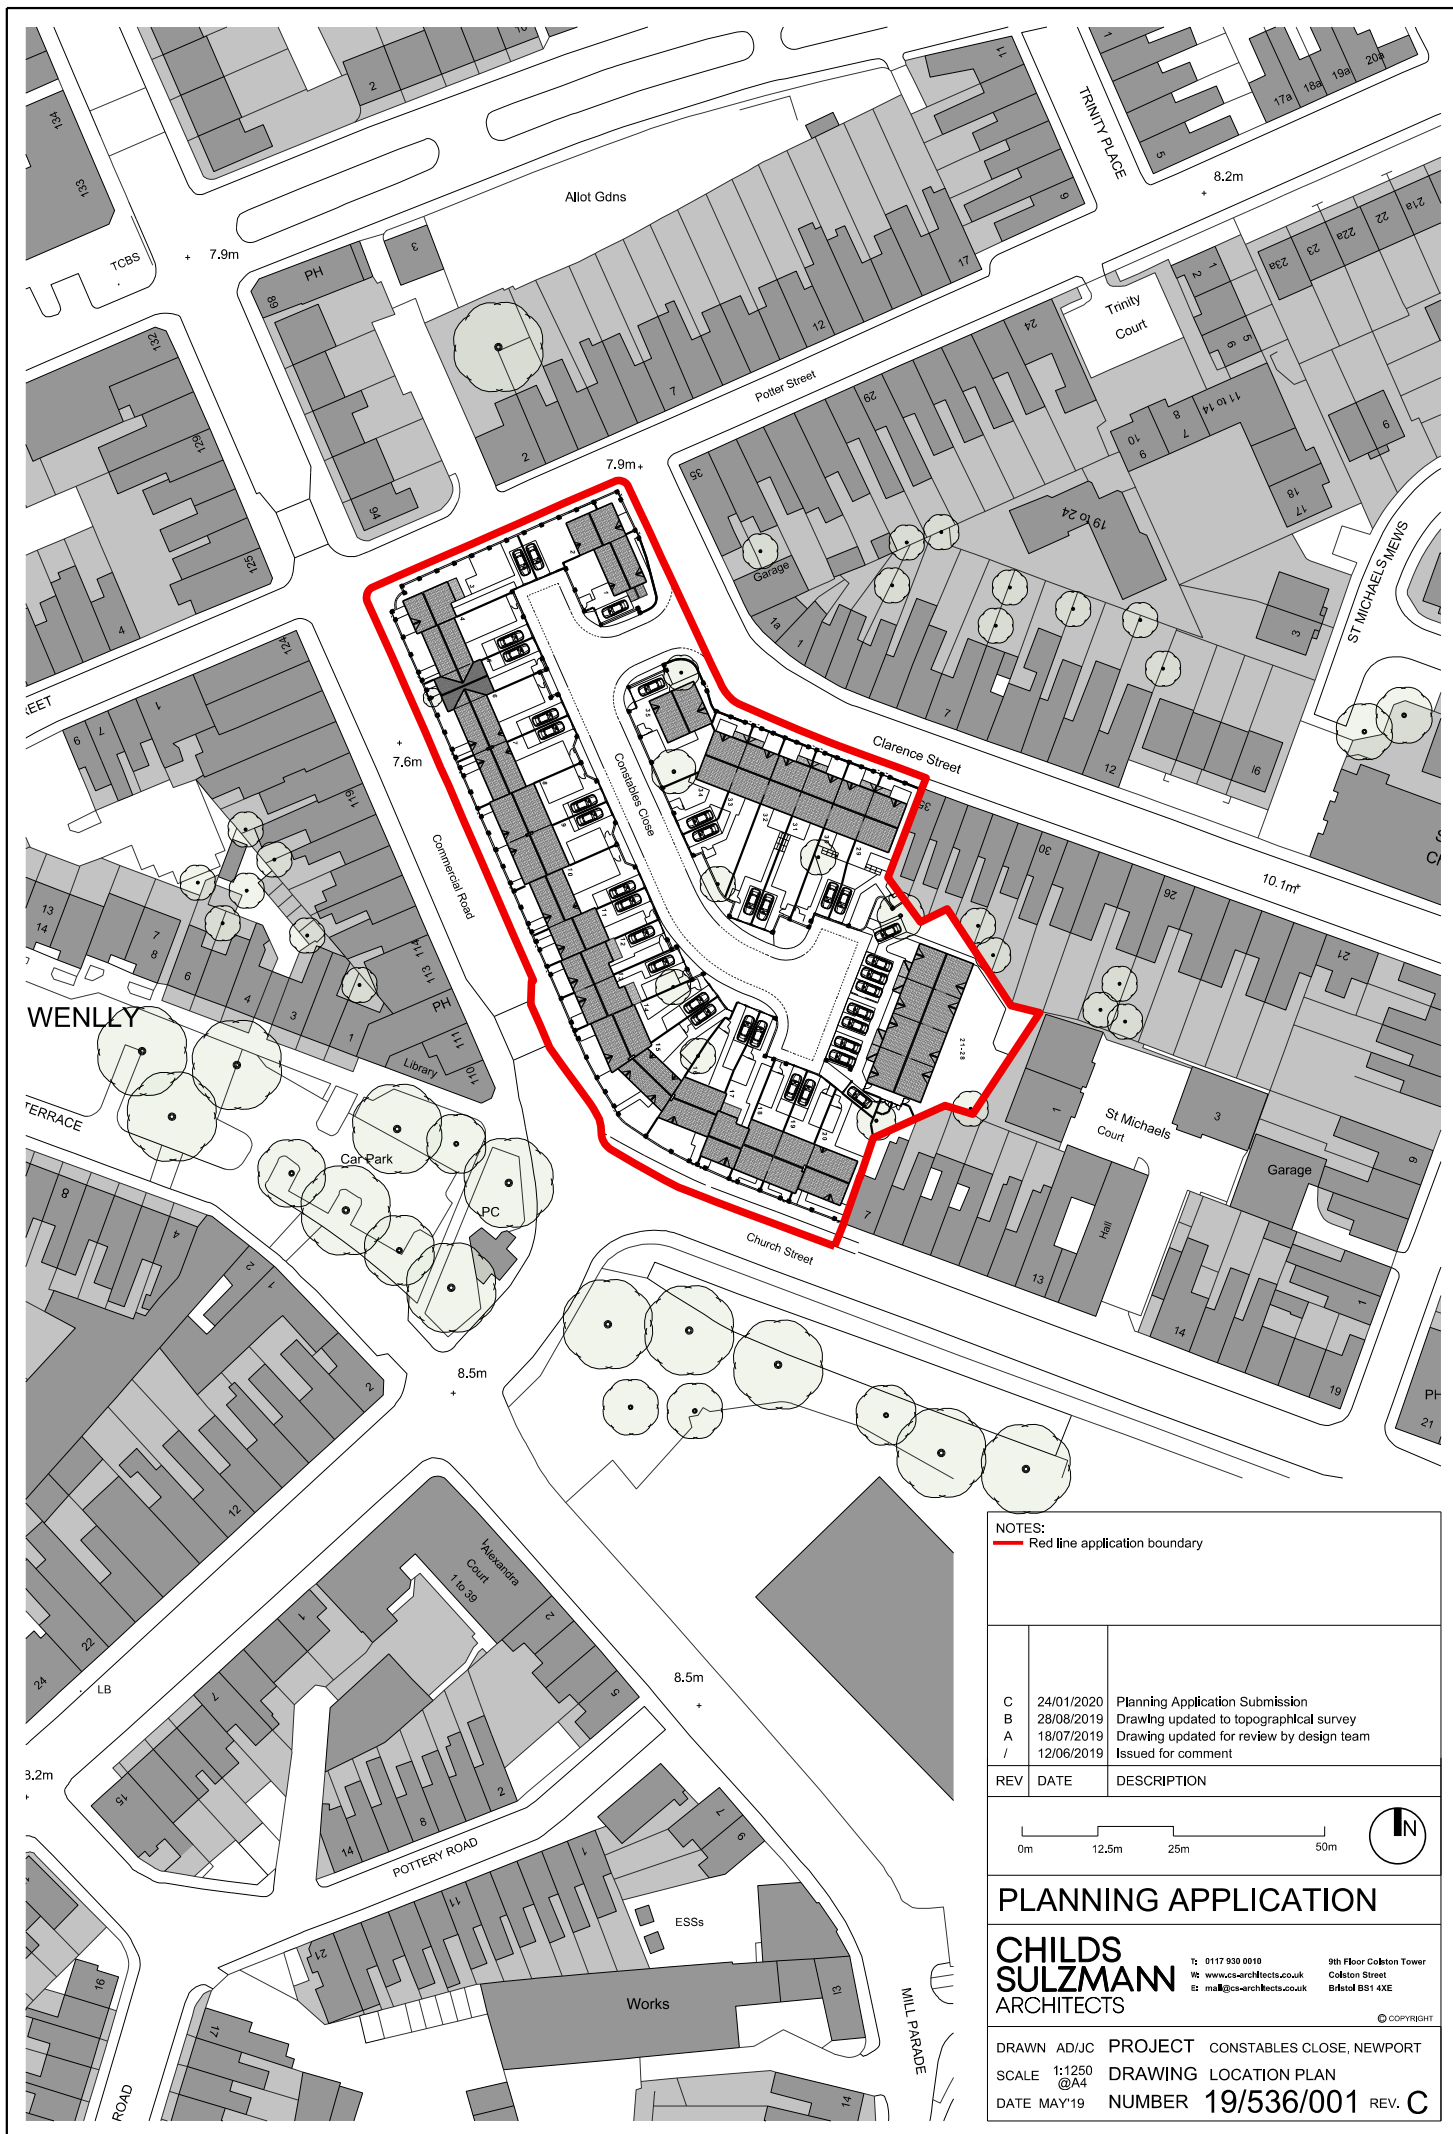

NOTES:
Red line application boundary

C	24/01/2020	Planning Application Submission
B	28/08/2019	Drawing updated to topographical survey
A	18/07/2019	Drawing updated for review by design team
/	12/06/2019	Issued for comment

REV	DATE	DESCRIPTION
-----	------	-------------

0m 12.5m 25m 50m



PLANNING APPLICATION

**CHILDS
SULZMANN
ARCHITECTS**

T: 0117 930 0010
W: www.cs-architects.co.uk
E: info@cs-architects.co.uk

9th Floor Colston Tower
Colston Street
Bristol BS1 4XE

© COPYRIGHT

DRAWN	AD/JC	PROJECT	CONSTABLES CLOSE, NEWPORT
SCALE	1:1250 @A4	DRAWING	LOCATION PLAN
DATE	MAY'19	NUMBER	19/536/001 REV. C