



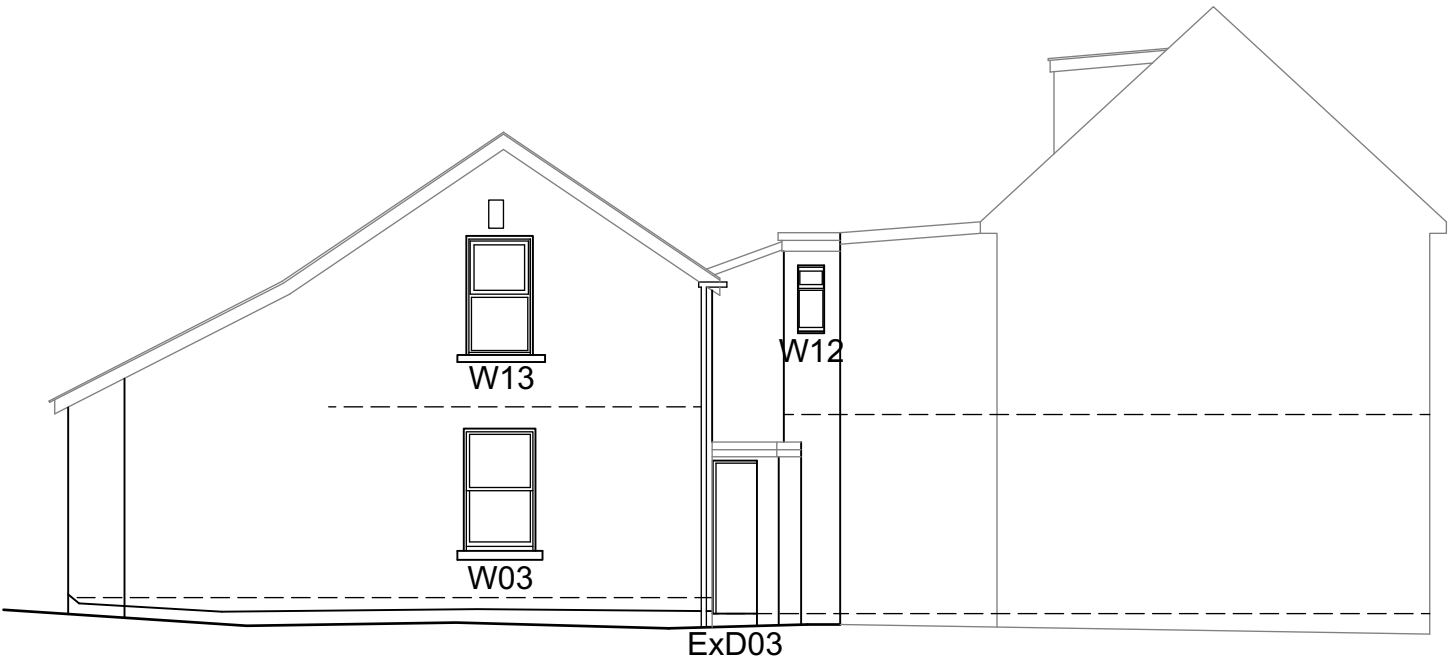


North west

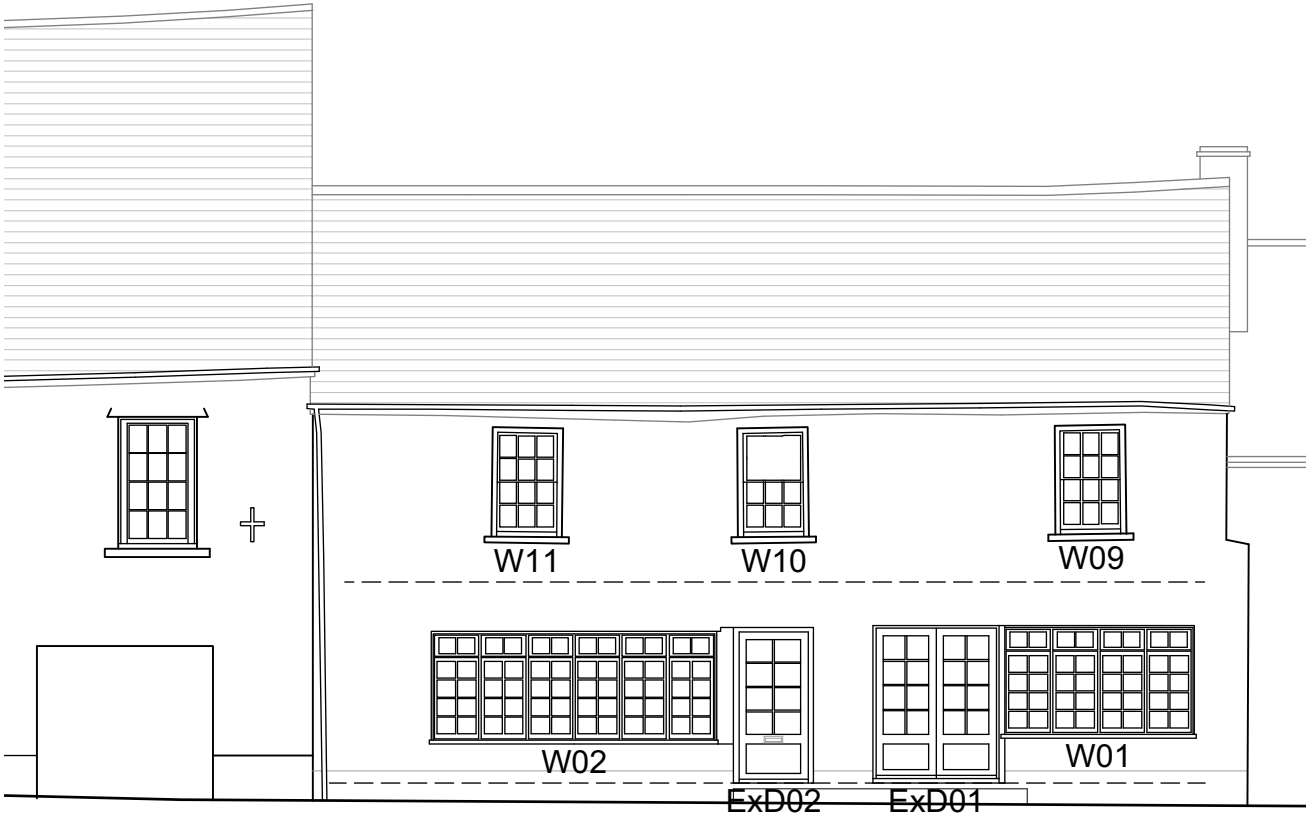

North east



South west

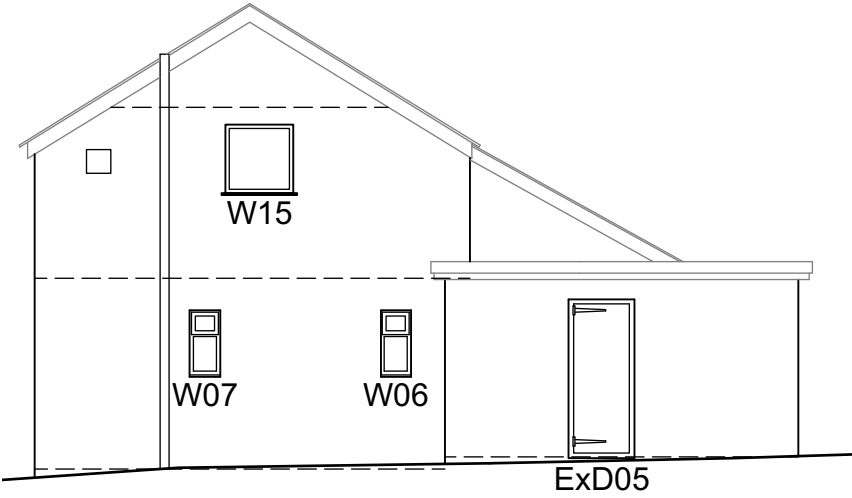

South east

A3

Notes	No.	Date	By	Revisions
Do NOT scale off this drawing.				
Check dimensions before use and notify the Architect of any discrepancies immediately.				
© Copyright belongs to the Architect.				

Job Title		Drawing Title		
9 HIGH STREET, Caerleon		Elevations; as Existing		
Drawn ID	Checked	Date: 21/07/2025	Scale	1:100
Job Number	1805.25		Work Stage	Sheet Size
Drawing Number	AL.11			A3
Wyastone Leys, Wyastone Business Park, Monmouth, NP25 3SR		Tel:01600 716418 Email: info@gfarchitects.co.uk		Rev.