



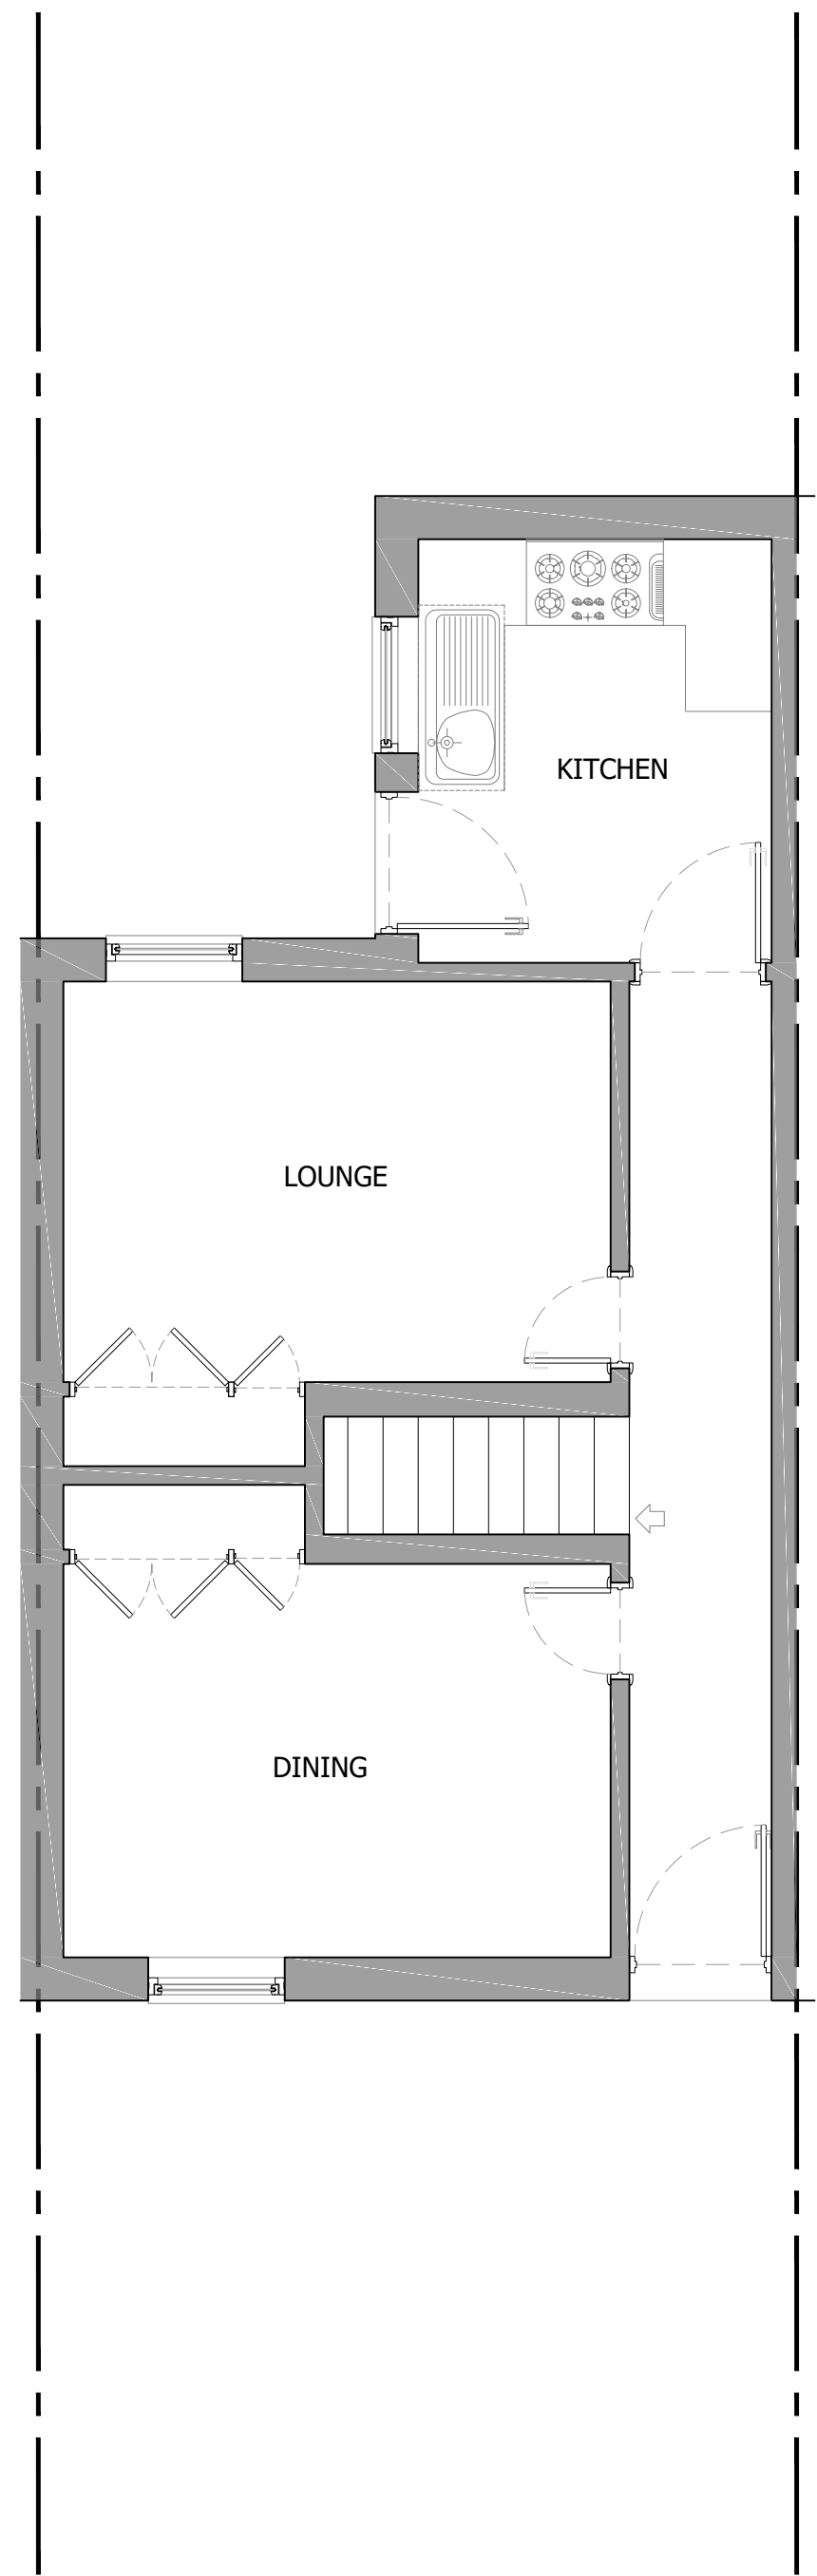


EXISTING GROUND FLOOR

0 1 2 3 4 5 1:50

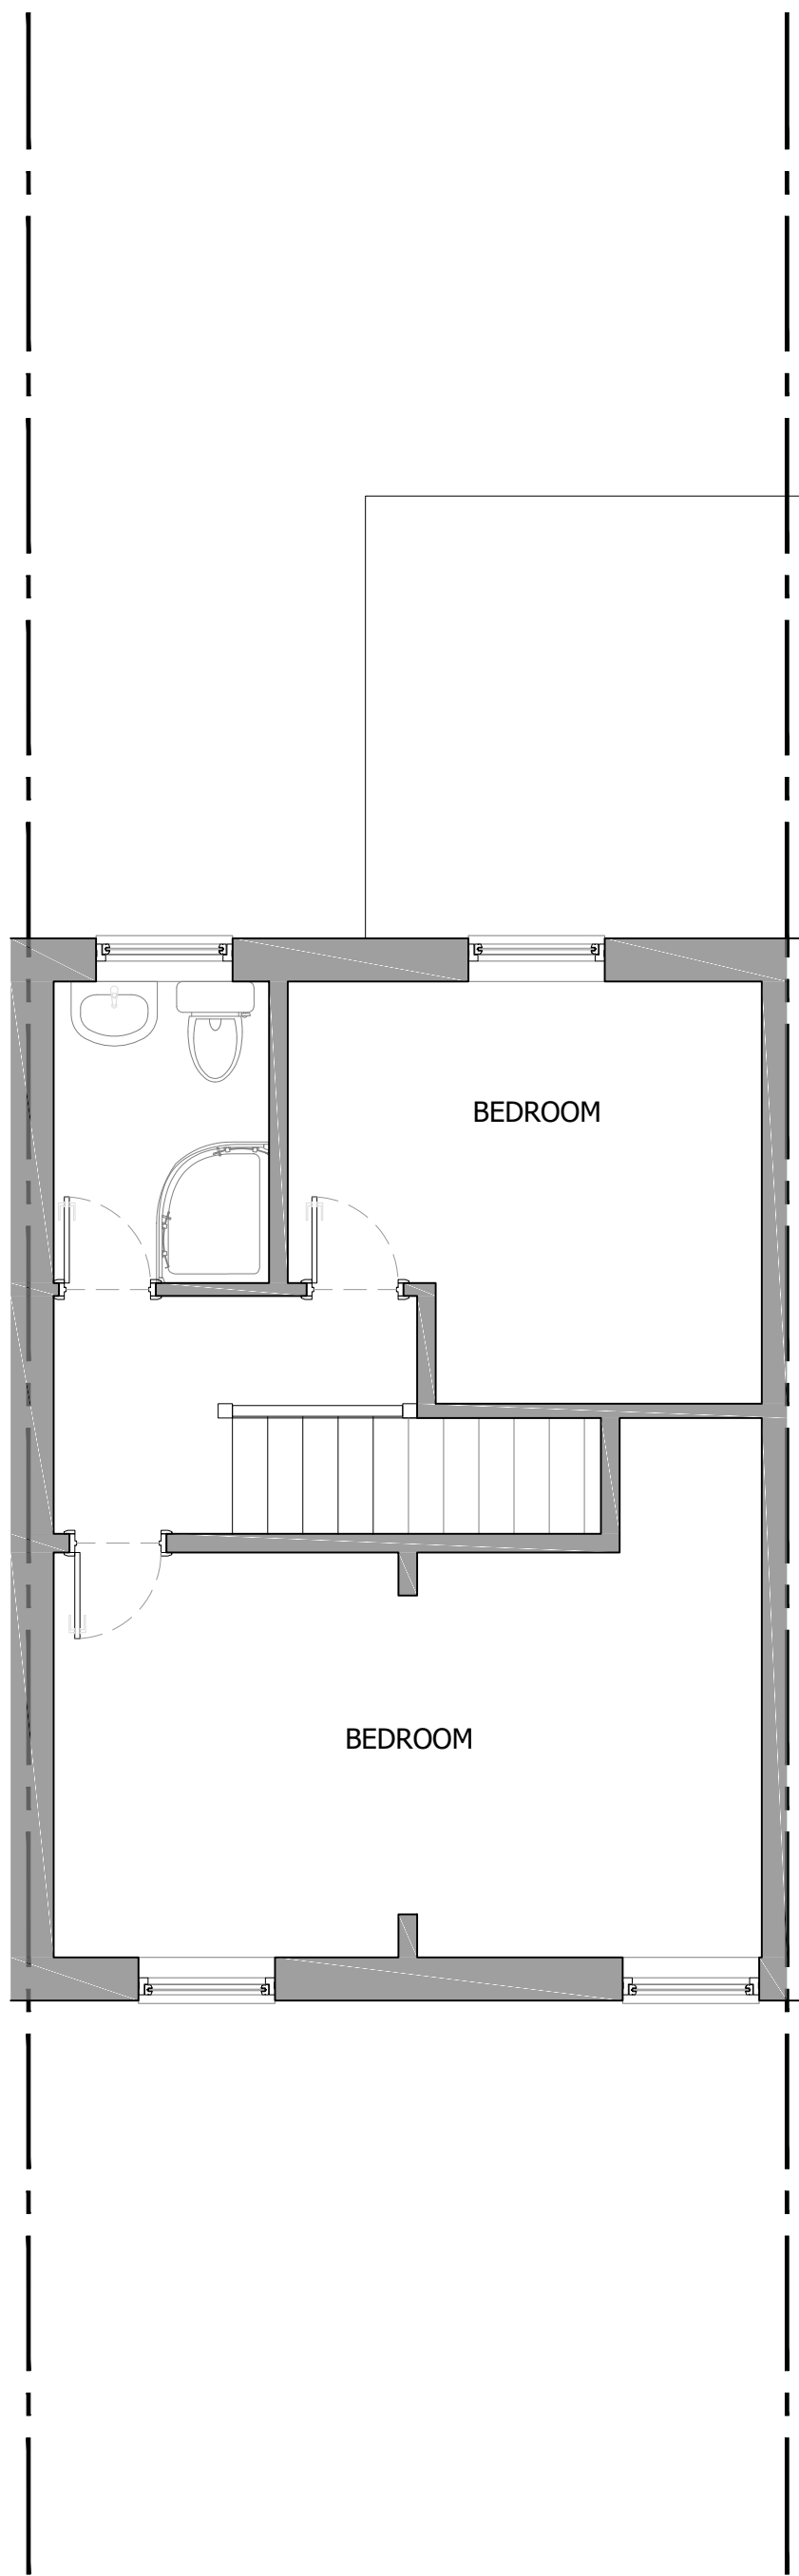


EXISTING FIRST FLOOR

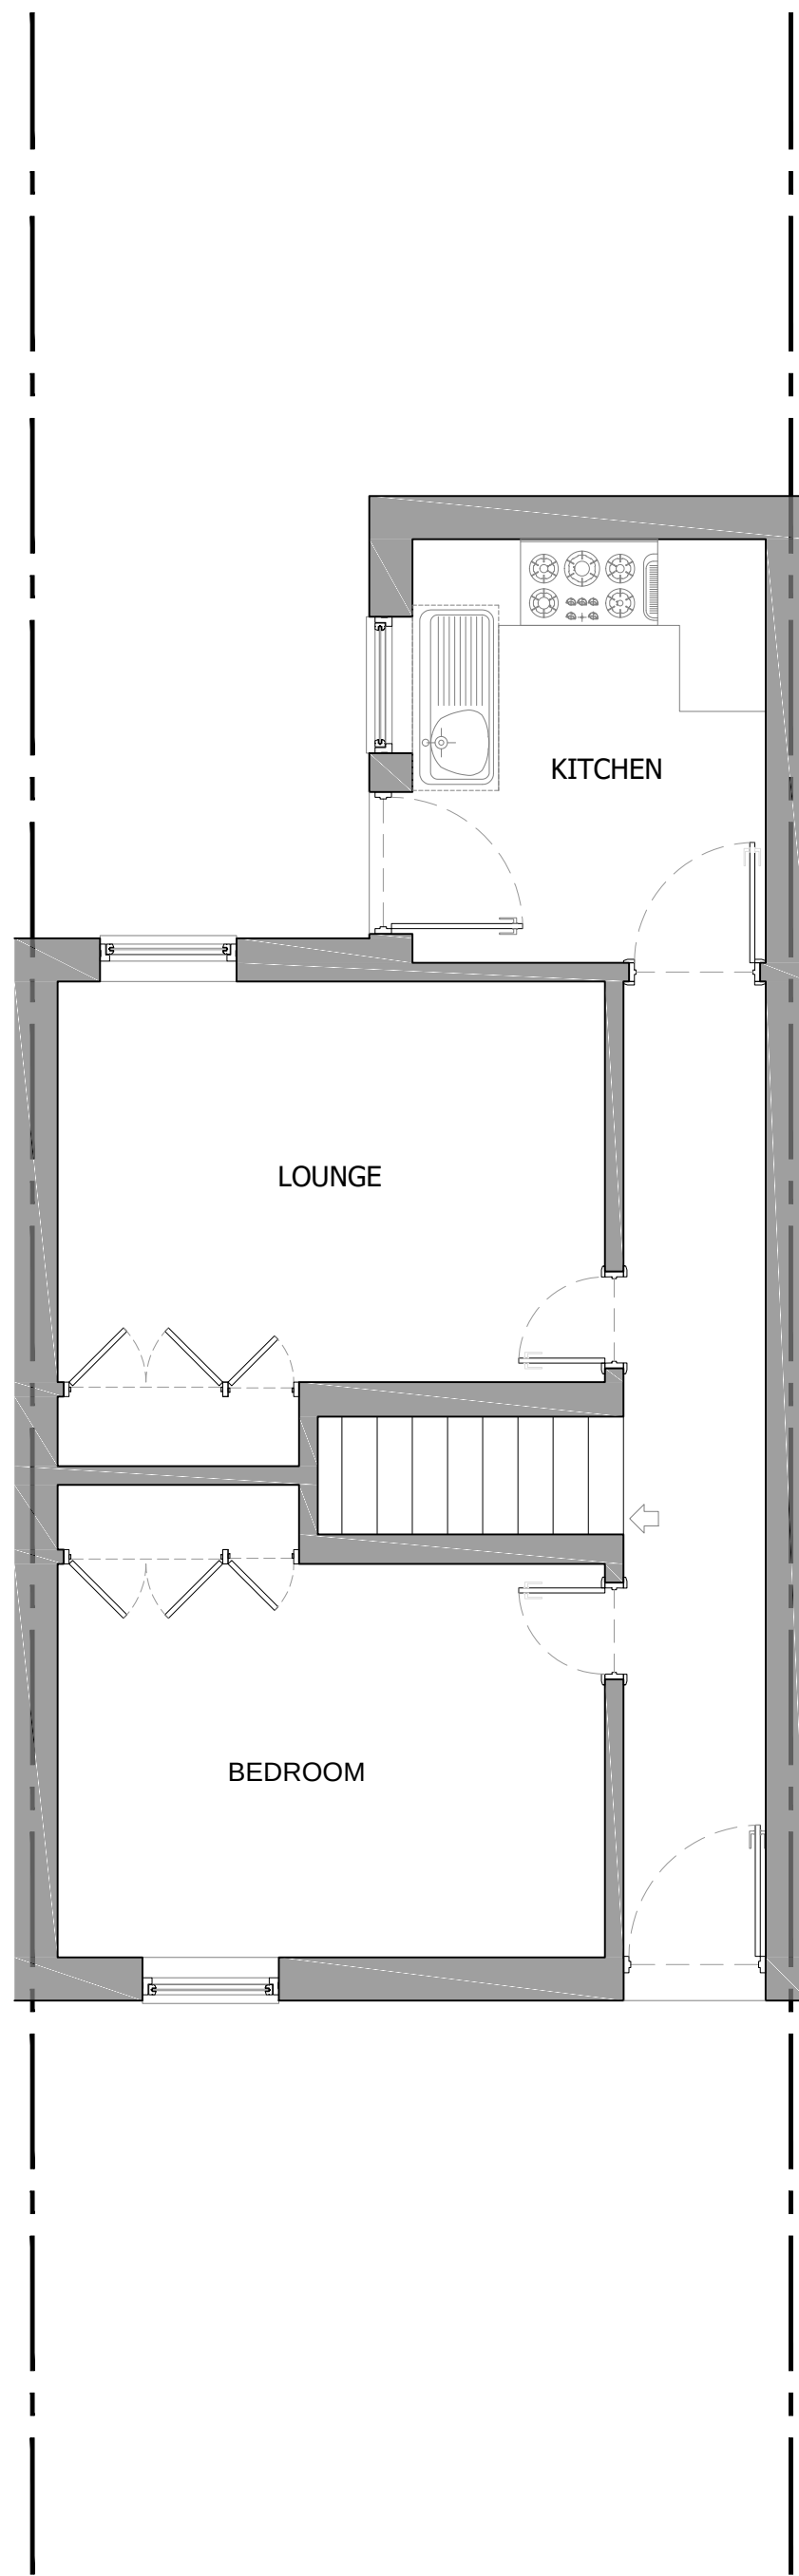


PROPOSED GROUND FLOOR

0 1 2 3 4 5 1:50

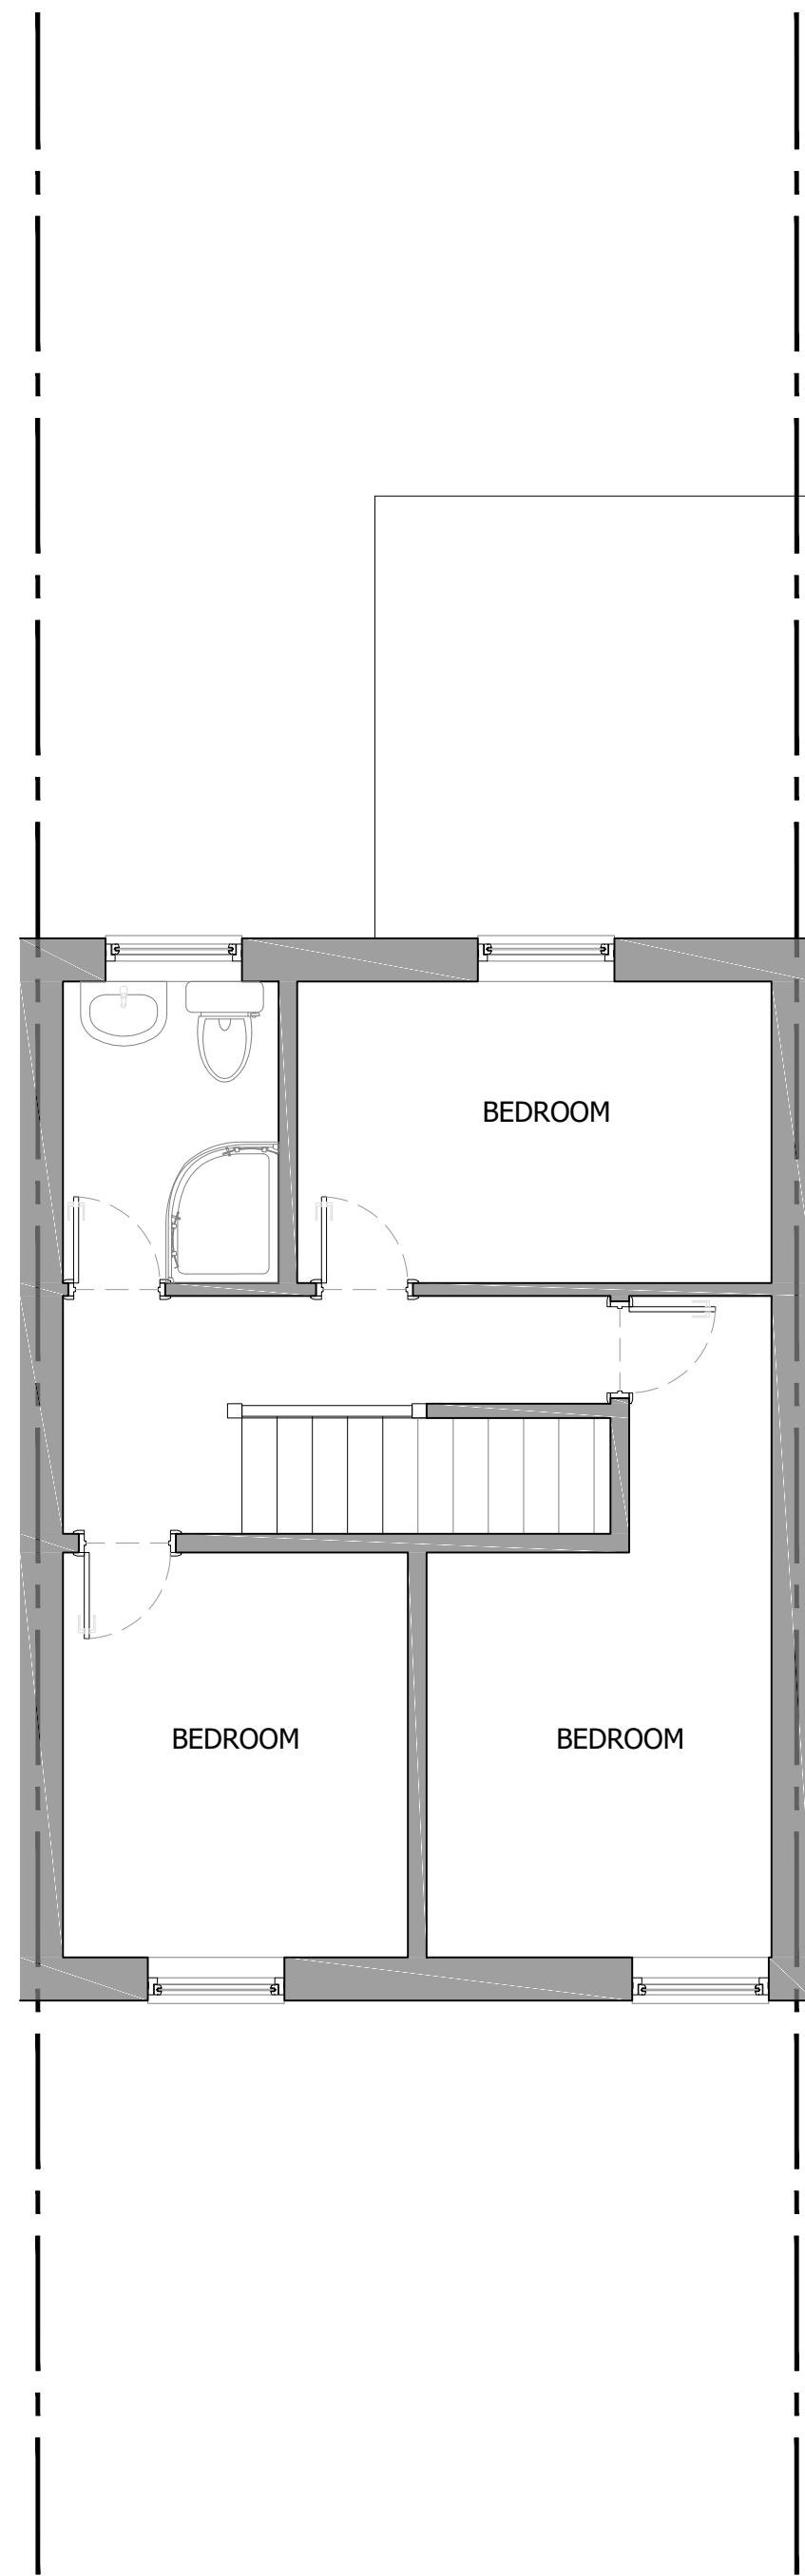


PROPOSED FIRST FLOOR

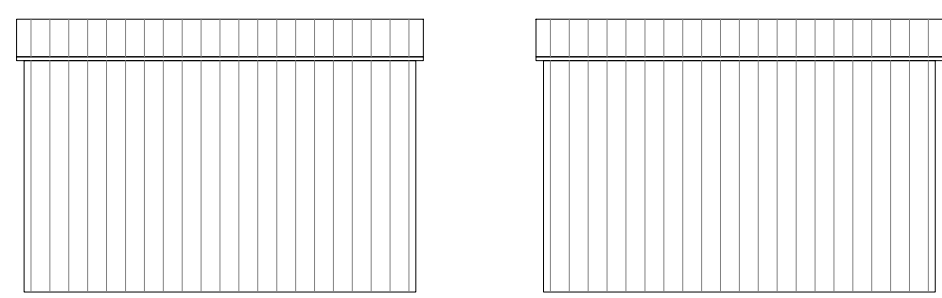


BICYCLE STORAGE

0 1 2 3 4 5 1:50

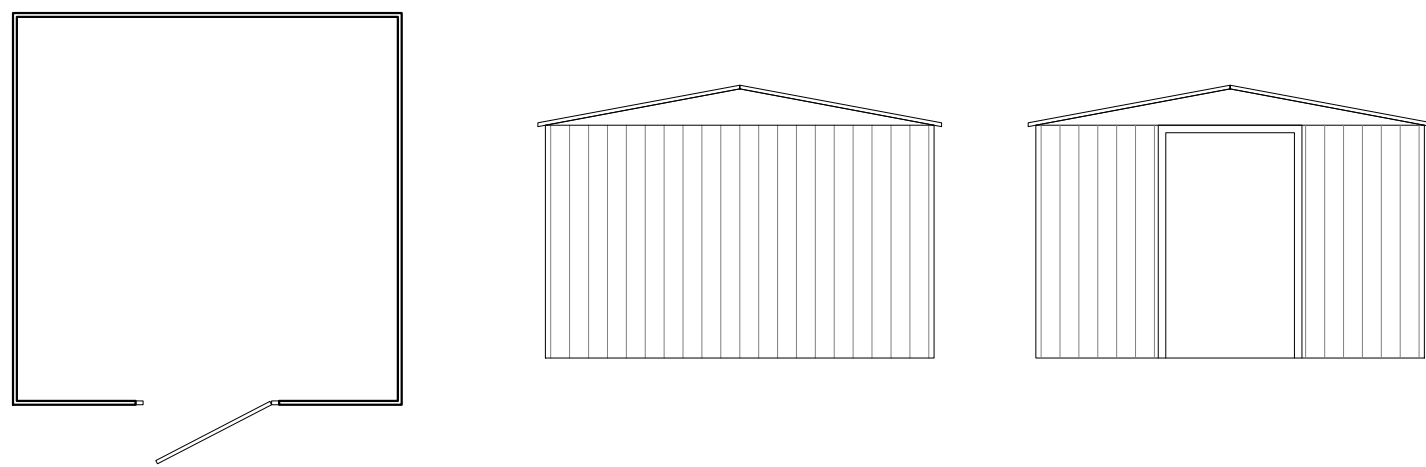

LOCATION PLAN

0 25 50 100 1:1250

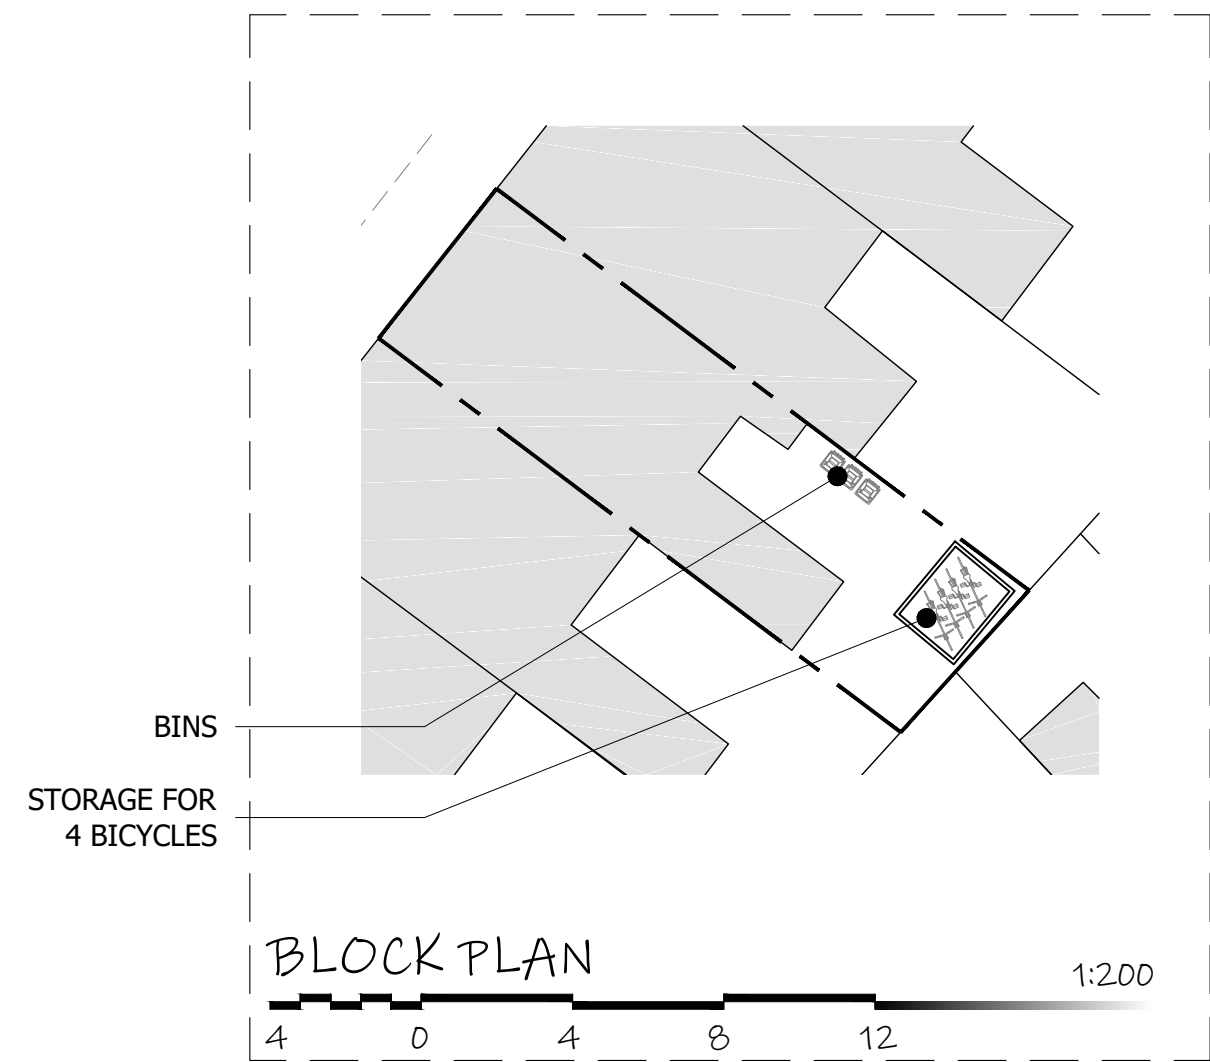

Block Plan

4 0 4 8 12 1:200

BINS

STORAGE FOR 4 BICYCLES

Drawings to be read in conjunction with Engineer Specifications and Details.

For any structural steelwork details please refer to structural engineer drawings and calculations.

LRJ PLANNING.
<http://lrjplanning.co.uk/>
+447984 145 955
info@lrjplanning.co.uk
Newport, NP20 5AB, U. K.

LRJ PLANNING
Planning, Design and Development

TITLE:

PLANNING
EXISTING + PROPOSED
PLANS

26 St Edward Street
Newport, NP20 4GG

DRAWN: AAV **DATE:** 16/05/2025

SCALES: A1 **REVISION:**

DRG No. TRD-222501 - A1/01

Drawings by

