


Location Plan

Site Address: Canal Aqueduct Over Malpas Brook, Blaen-y-pant Crescent, Newport, NP20 5QE

Date Produced: 28-Aug-2026

Scale: 1:2500 @A4

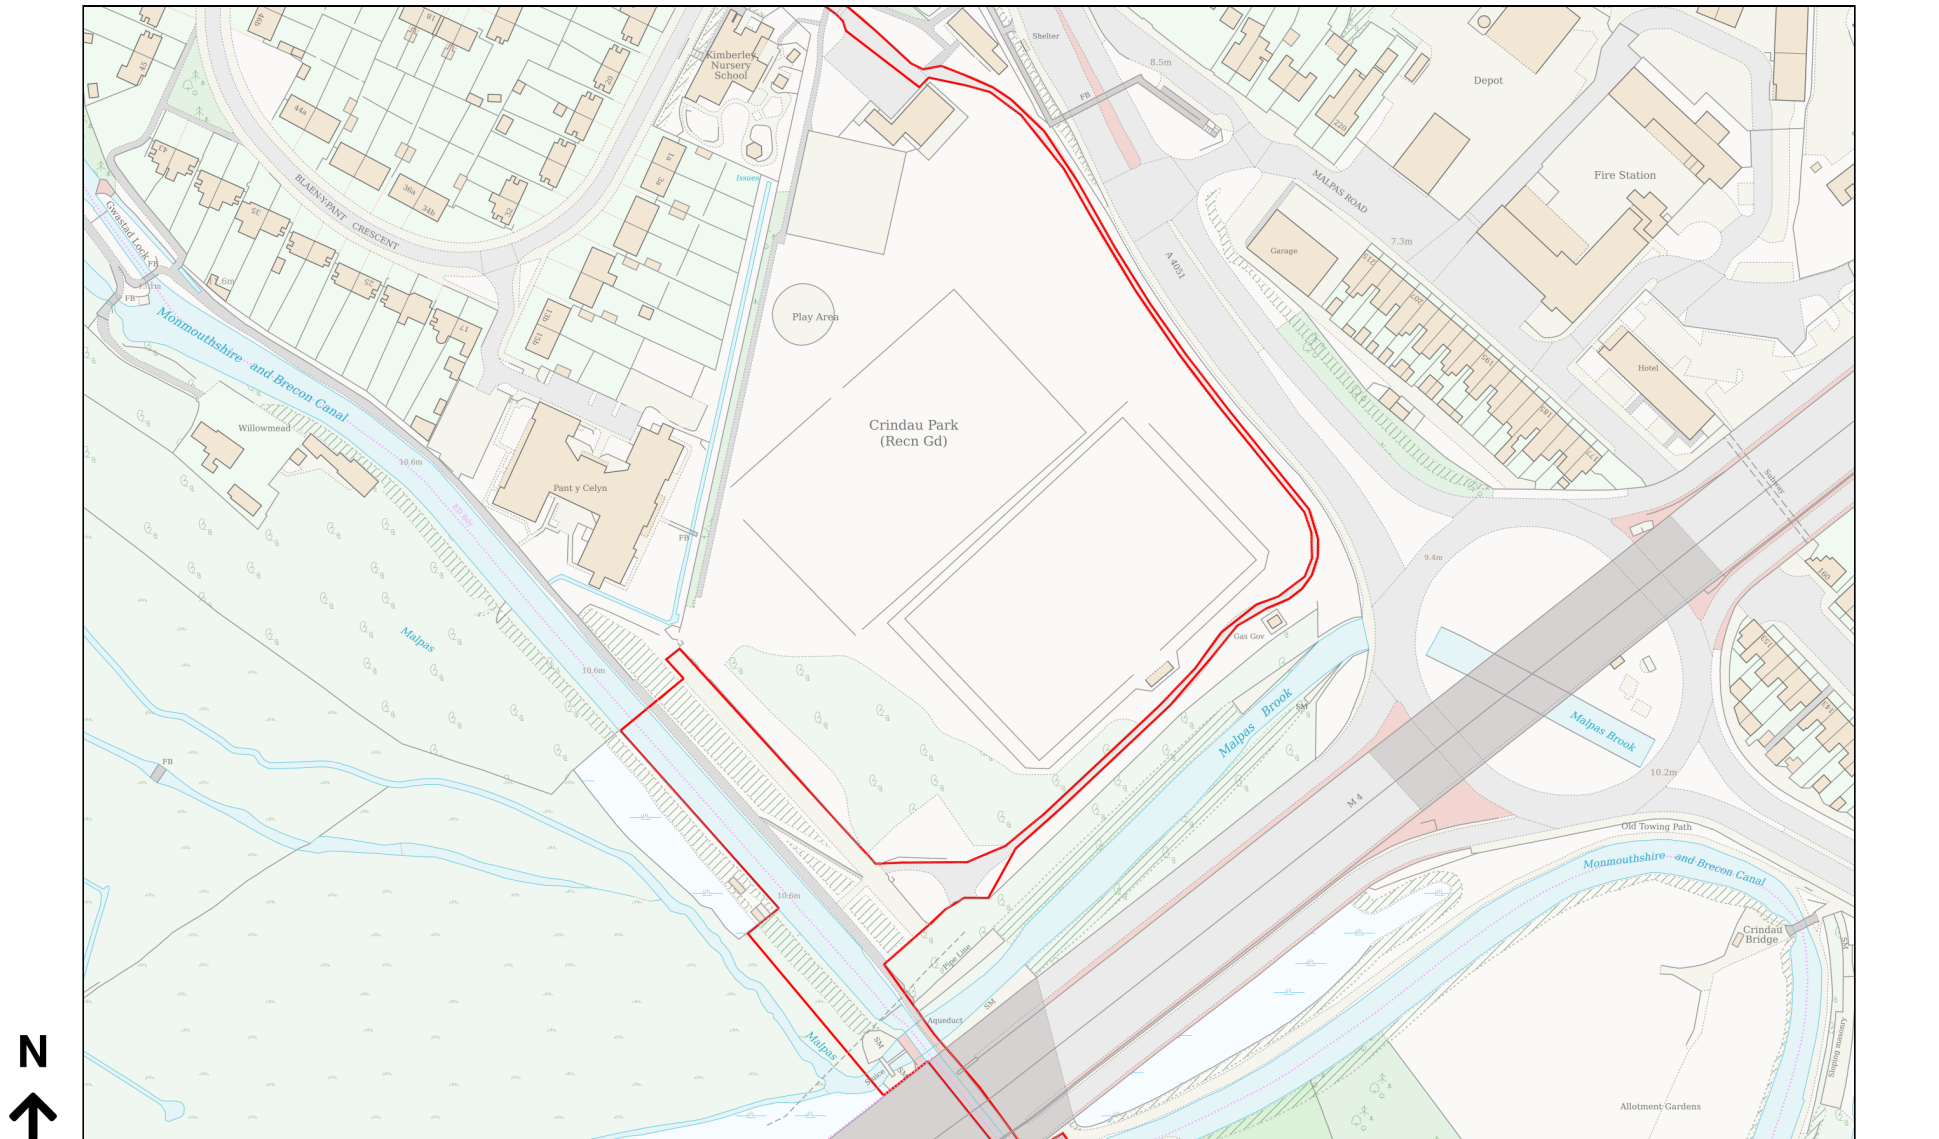

Planning Portal Reference: PP-15191827v1