





Date	Drawn	Check	Description	Rev.
23/04/25	***	***	*****	*

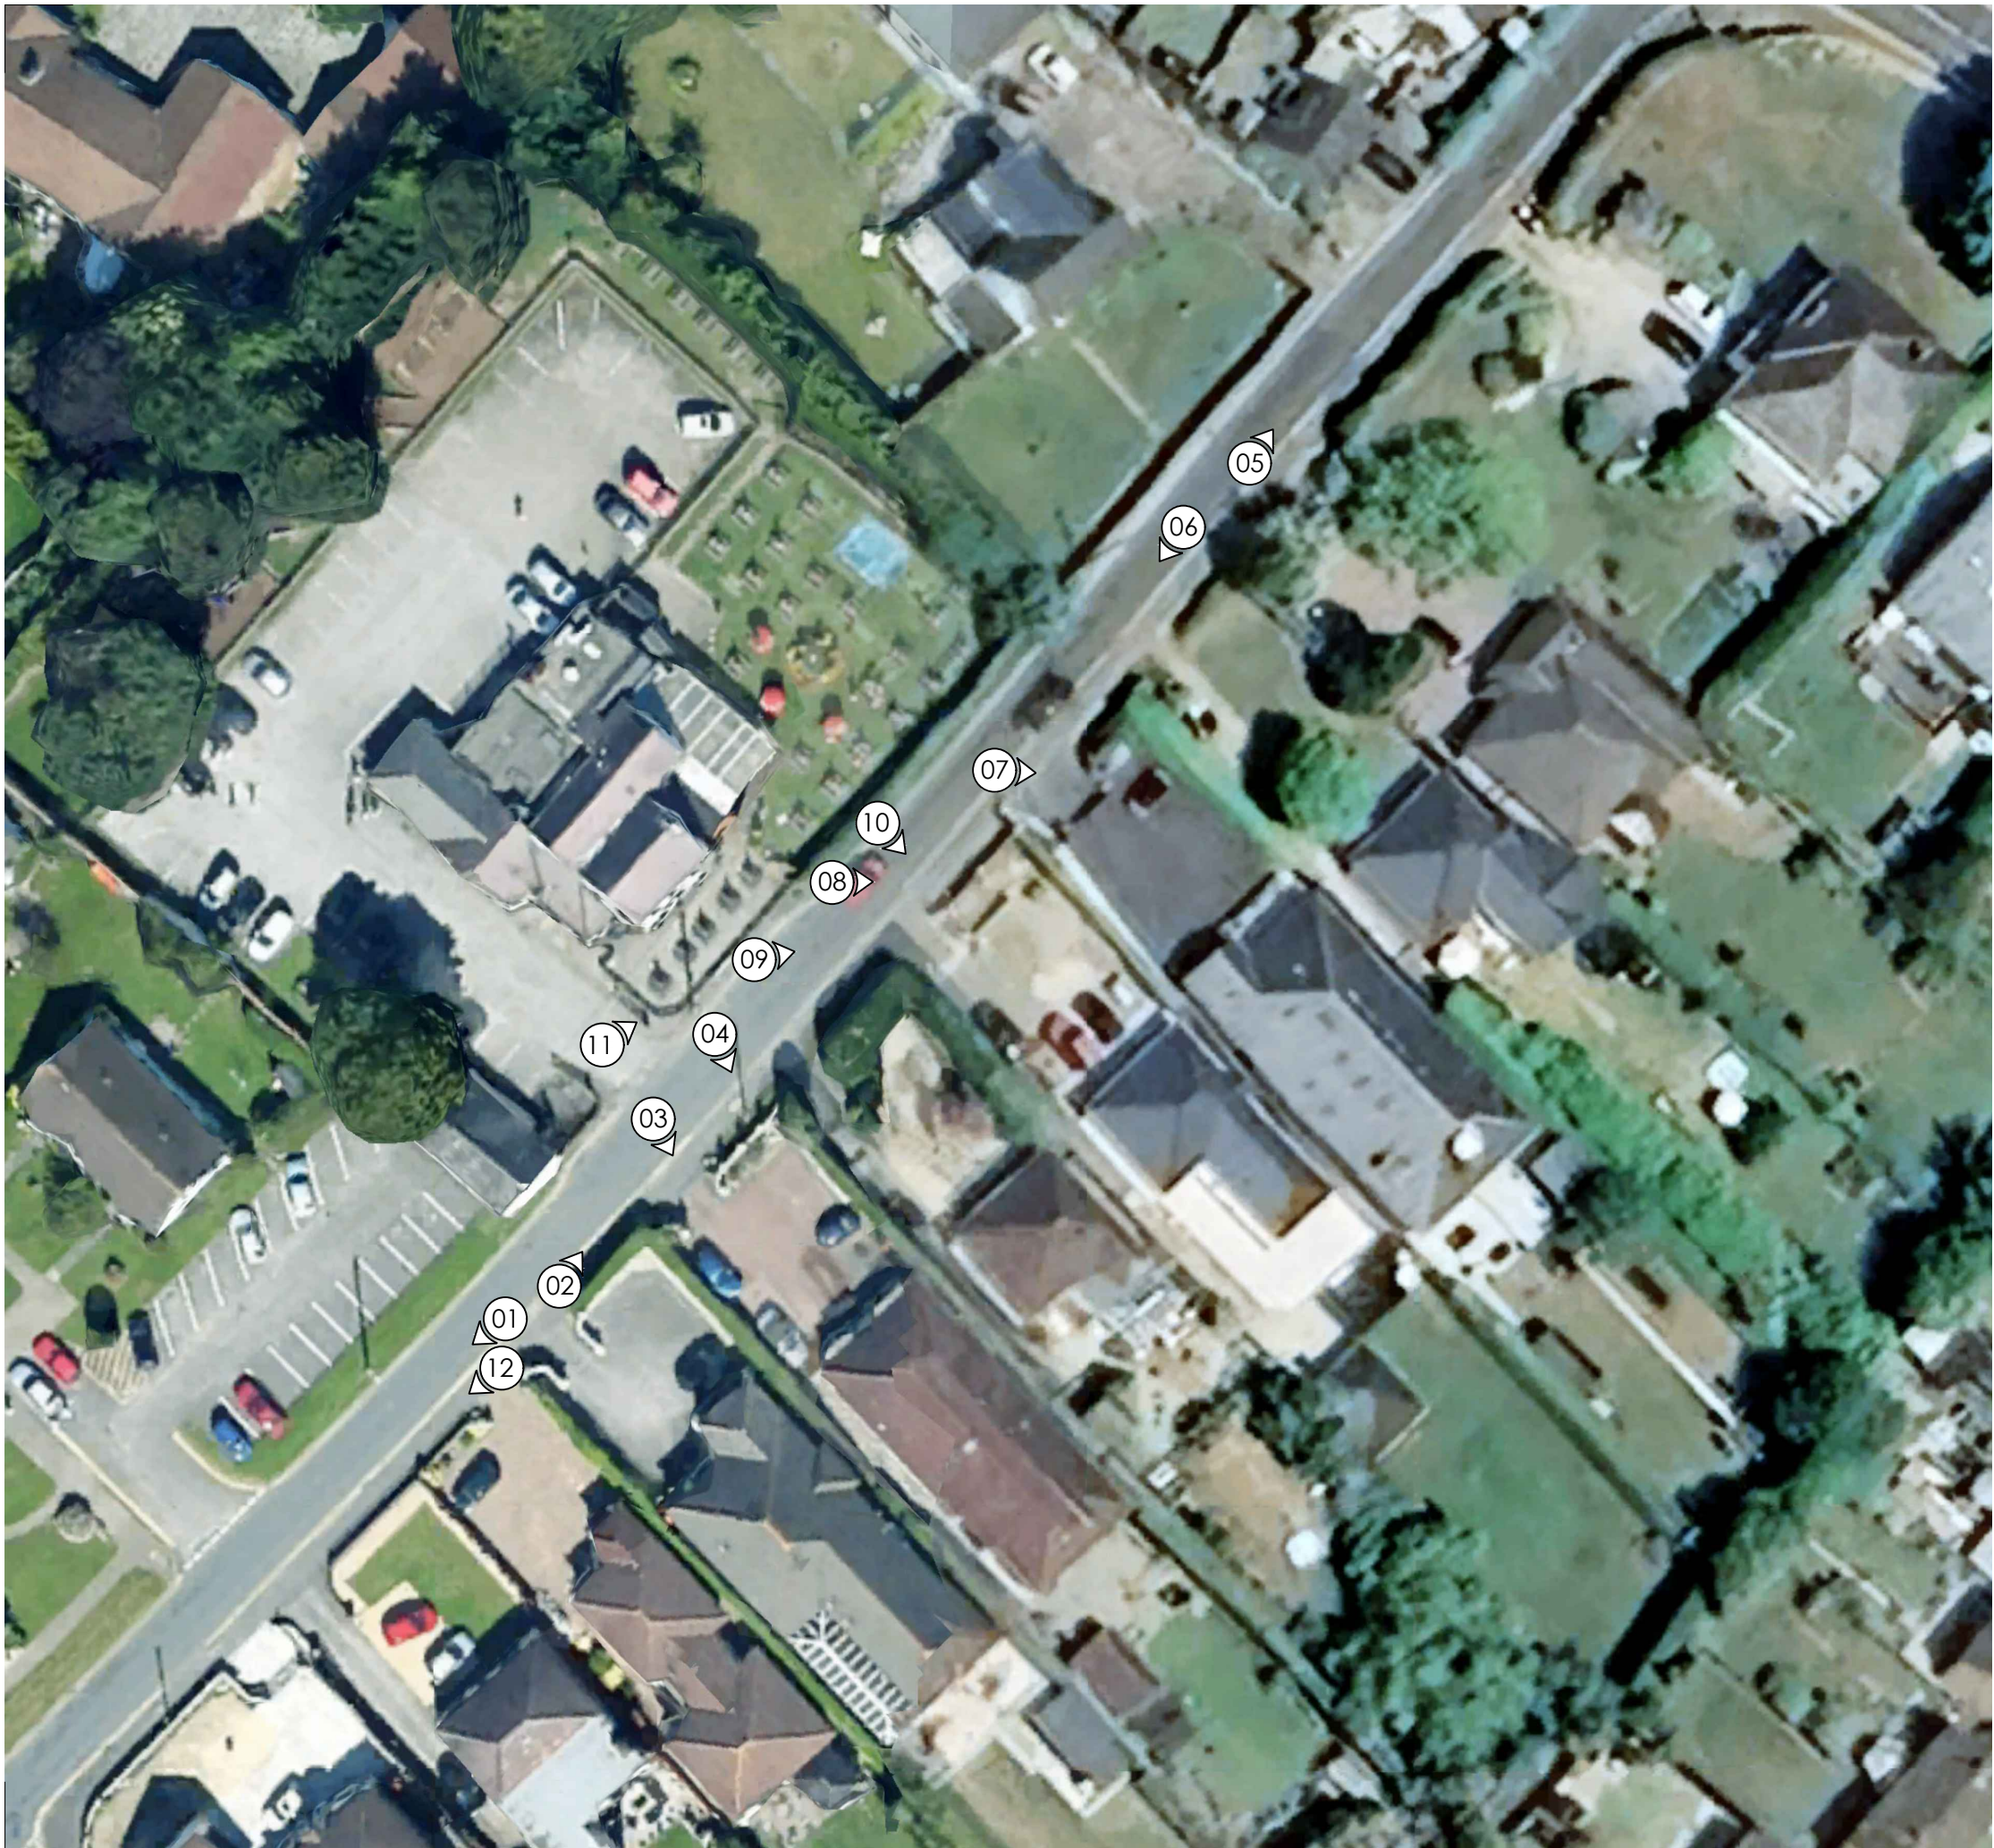

Location Plan (1:1250)

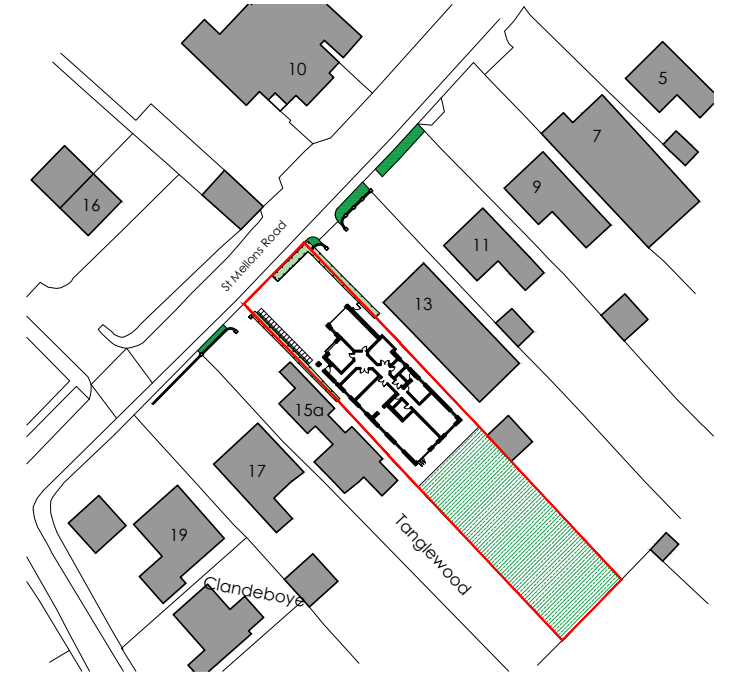

See AL(100)01 for corresponding photographs

15 St Mellons Road, Marshfield		Job No. 23_047	Rev.
Title Location Plan		Dwg No. AL(90)01	
Date January 2025	Drawn	Scale 1:500 & 1:1250 @ A3	
		Architects Environmental & Urban design	
Unit 1A, Compass Business Park, Pacific Road, Cardiff. CF24 5HL		www.c2architects.co.uk tel: 029 20452100	