
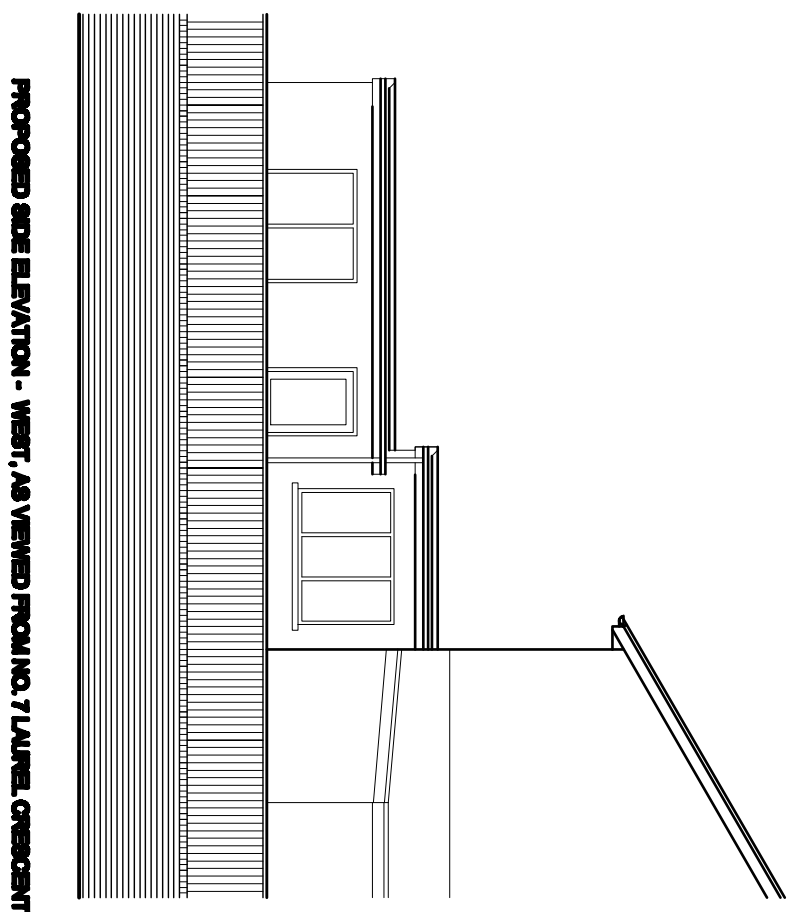
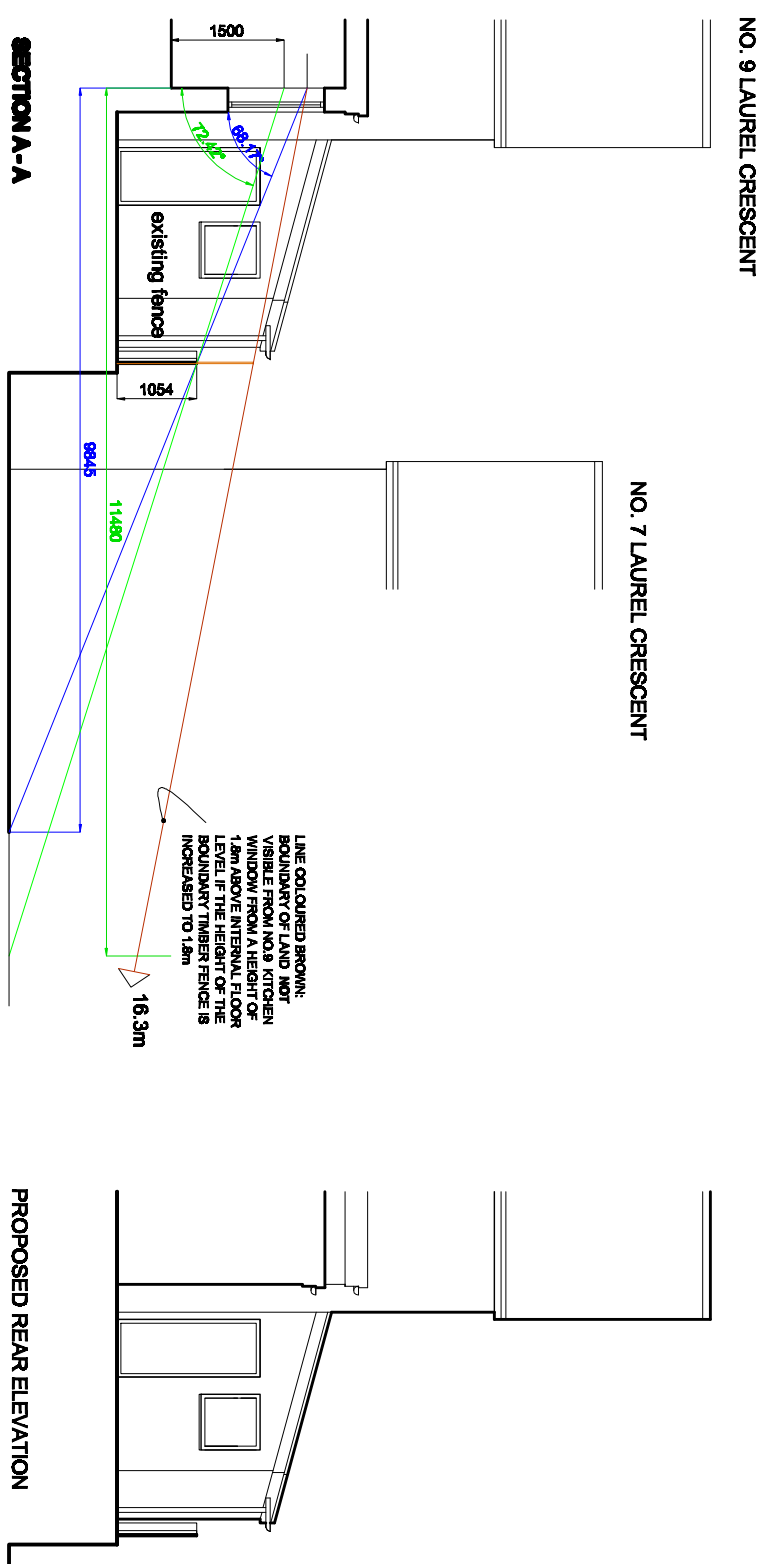


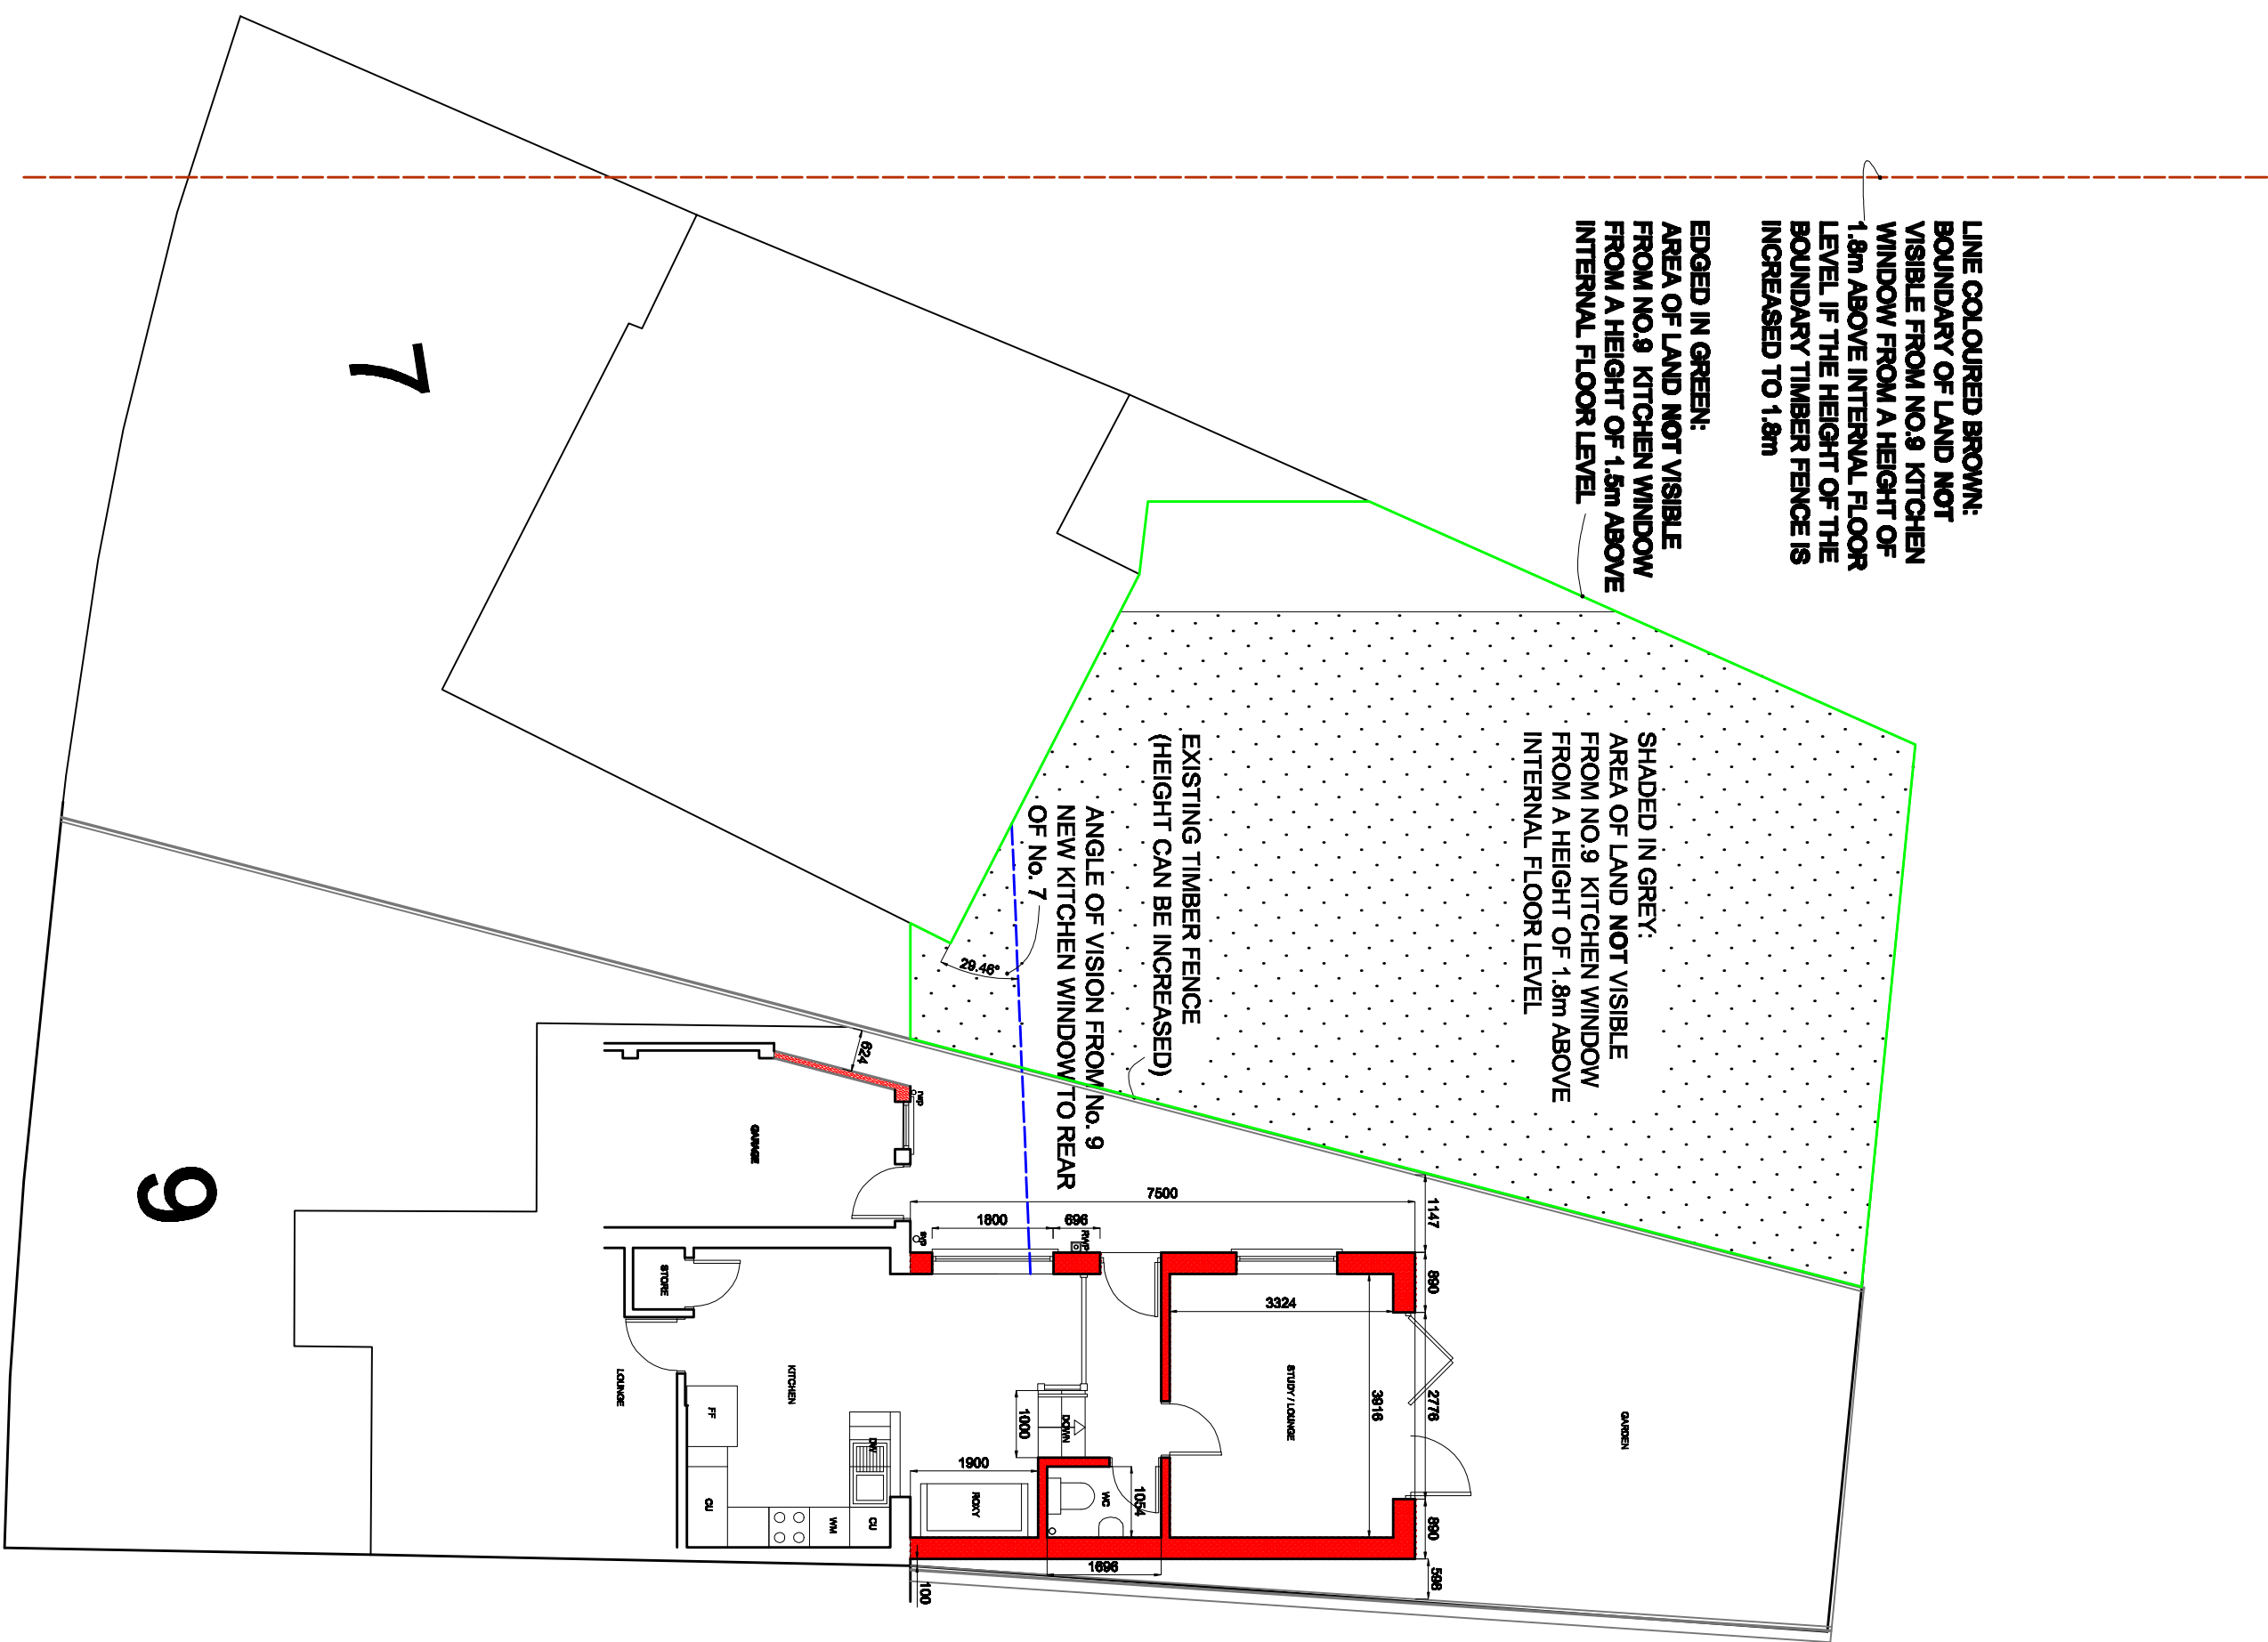

|                                                                                       |                        |  |
|---------------------------------------------------------------------------------------|------------------------|--|
| 9 LAUREL CRESCENT, MALPAS, NEWPORT NP20 6WQ                                           |                        |  |
| PROPOSED SINGLE STOREY EXTENSION TO REAR                                              |                        |  |
| STEPHEN HOBDAÏ MBE                                                                    |                        |  |
| ARCHITECT                                                                             |                        |  |
| EMAIL: <a href="mailto:stephenhobdaymbe@hotmail.com">stephenhobdaymbe@hotmail.com</a> |                        |  |
| TEL: 07502 305868                                                                     |                        |  |
| DRAWING TITLE:                                                                        | ADDITIONAL INFORMATION |  |
| DRAWING NUMBER 25.10.5                                                                | SCALE 1/100 • A1       |  |