


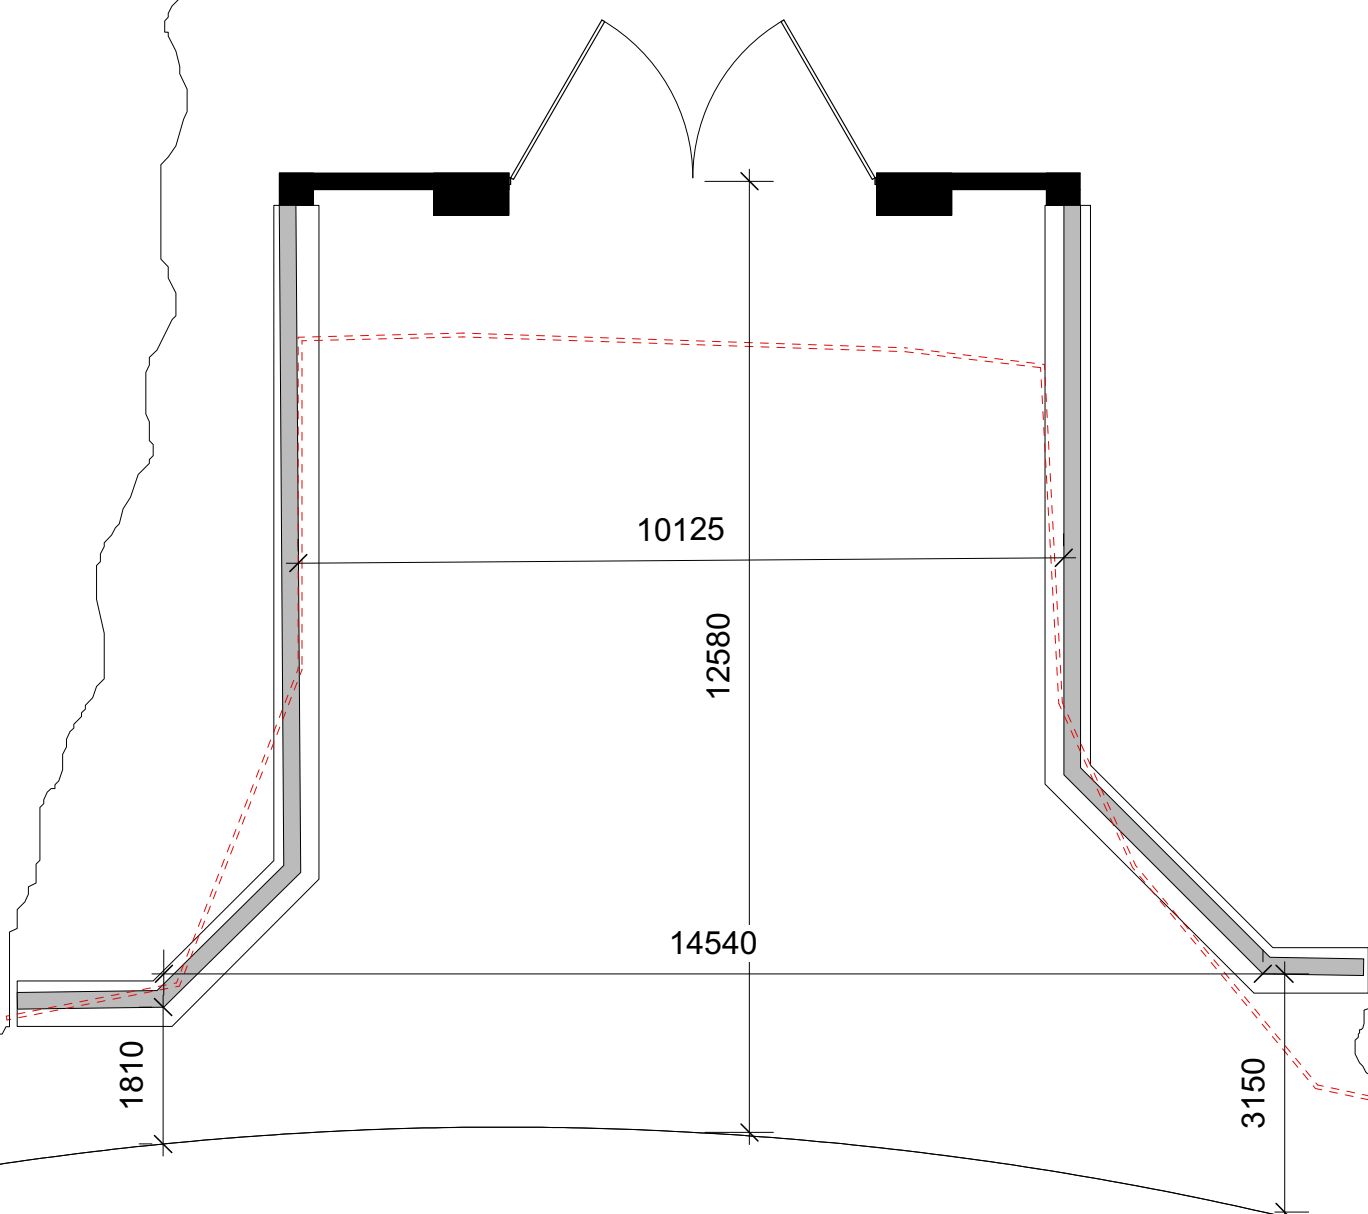



Skerryvore Designs Ltd
skerryvoredesigns.co.uk

Phone **01633 897922**
Mobile **07816 934352**
contact@skerryvoredesigns.co.uk

JOB
TITLE

Oakfields,
St. Brides,
Lighthouse Road,
Newport
NP10 8SF

DRAWING
TITLE

Proposed site entrance

DRAWING No. SD1065-04B

SCALE 1:100 @ A3

DATE April 2025