



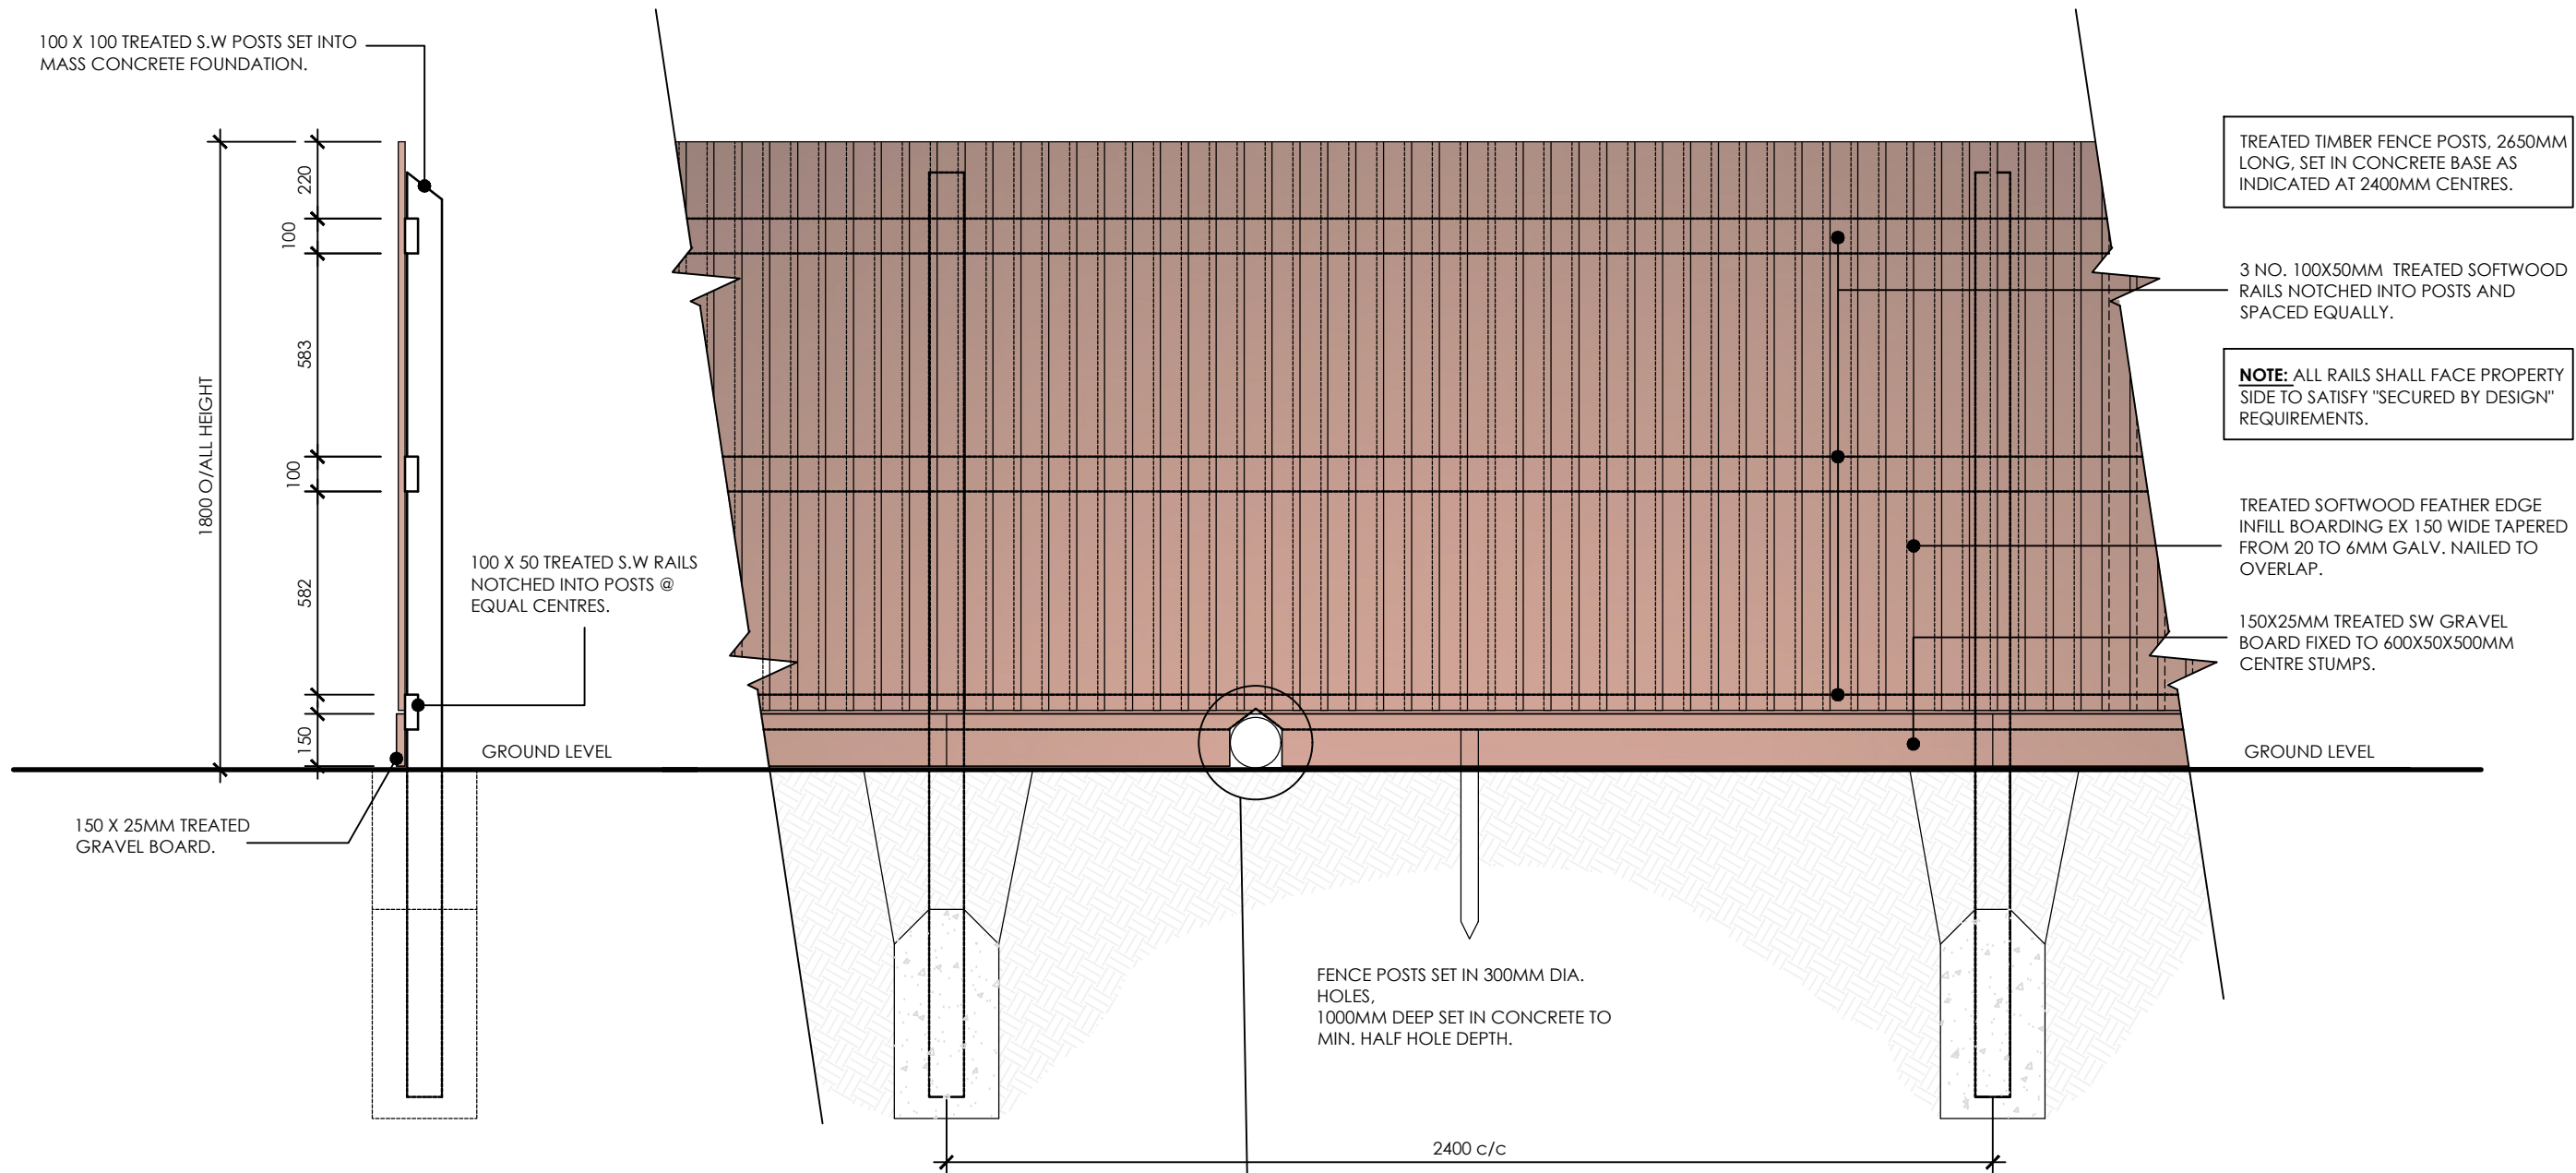


TYPE A: CLOSE BOARDED TIMBER FENCE \_ 1800MM HIGH

PLAN KEY REFERENCE

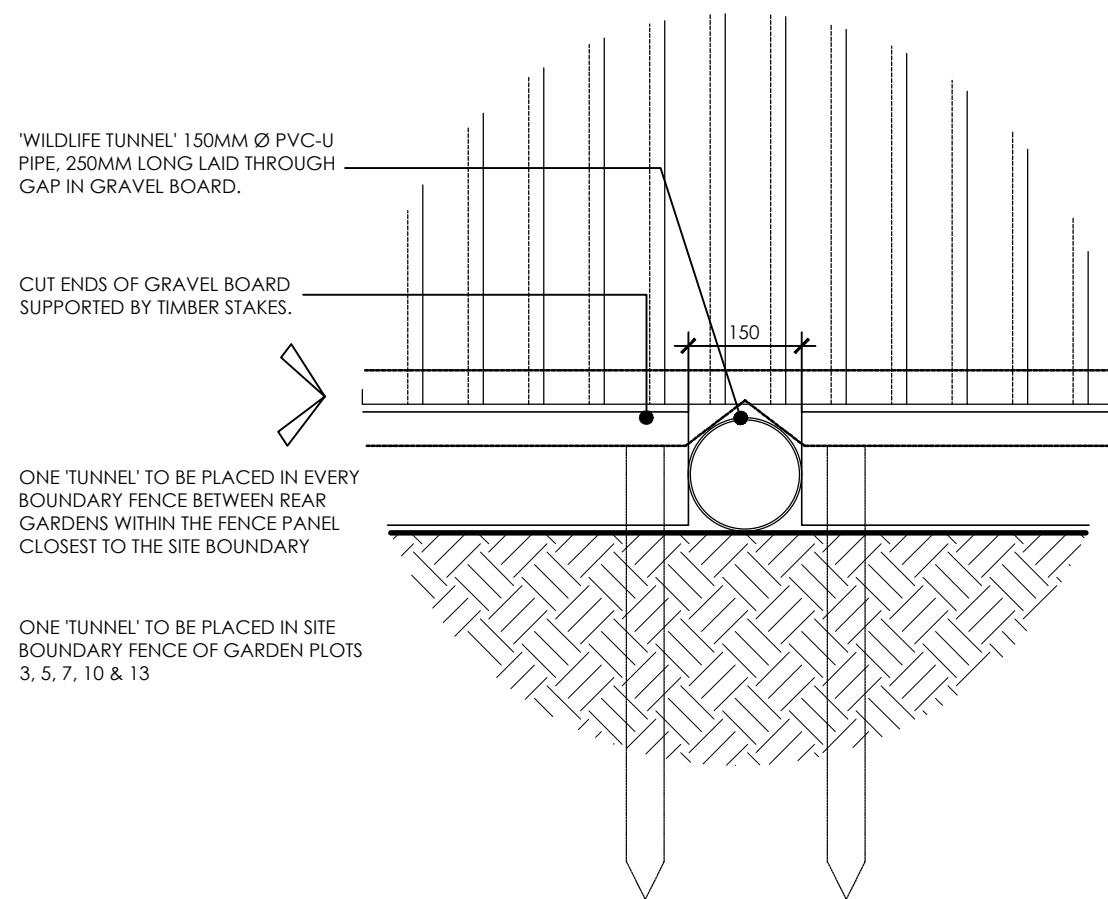

'WILDLIFE TUNNEL' 1:10


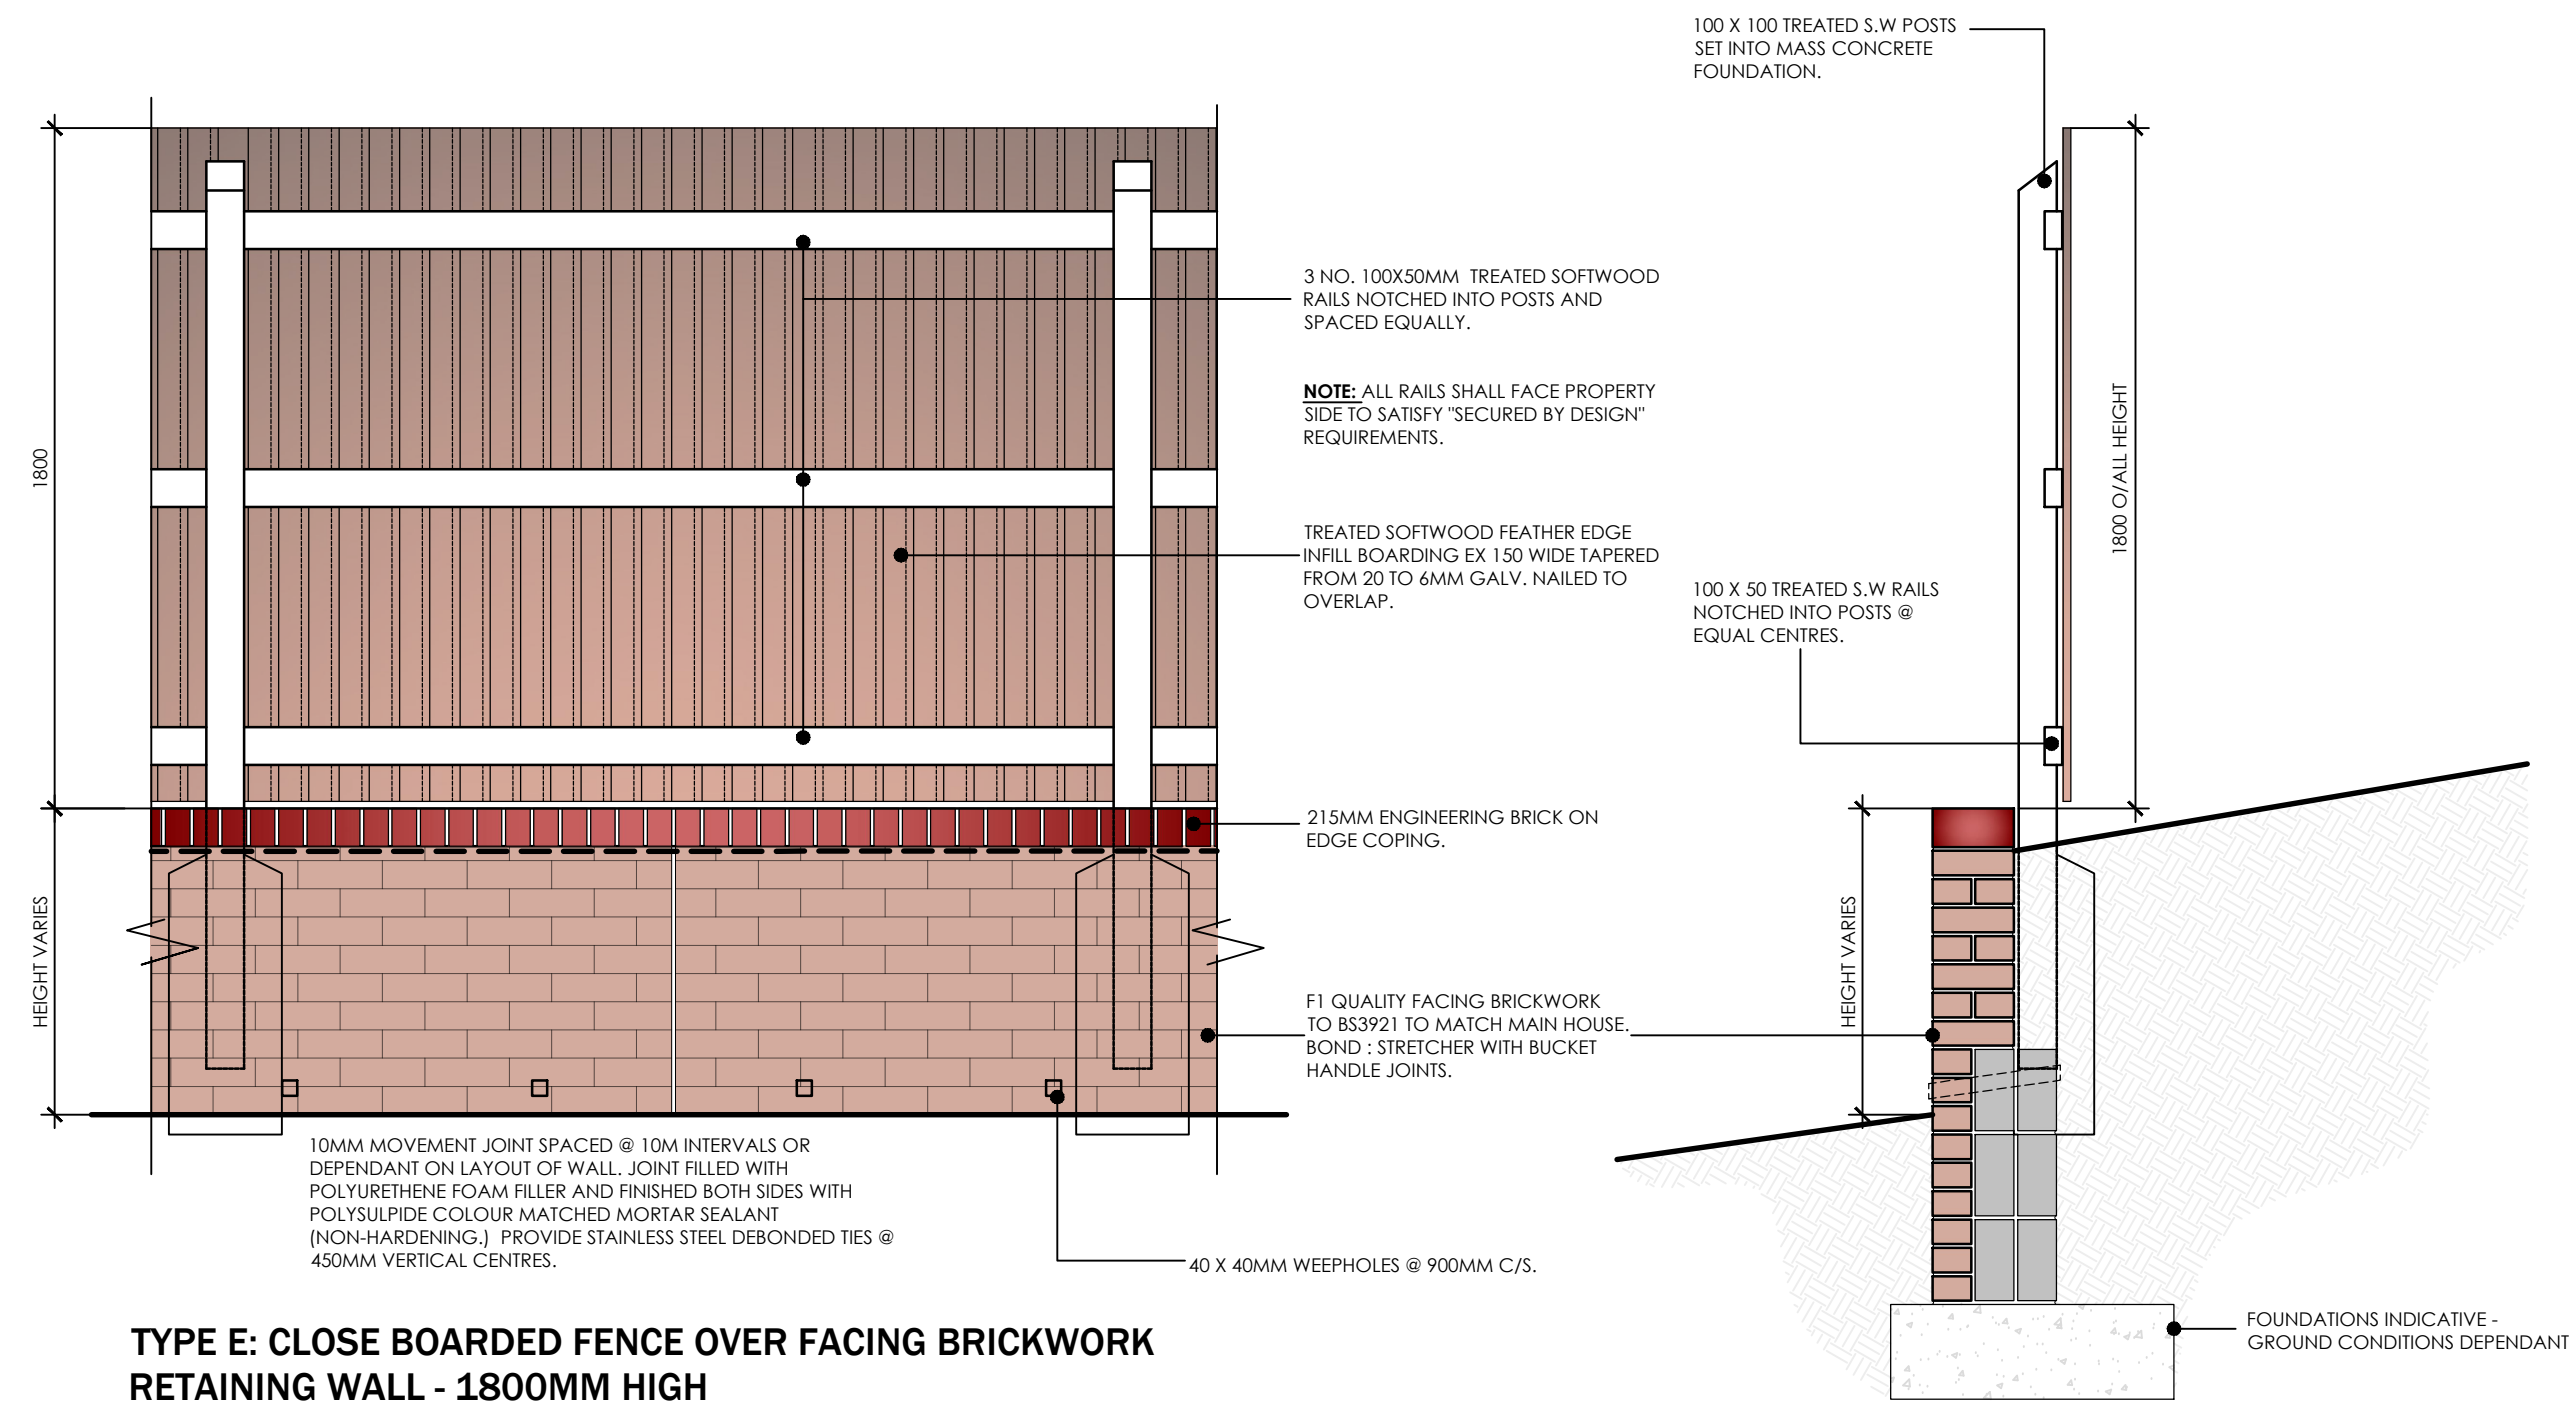


TYPE E: CLOSE BOARDED FENCE OVER FACING BRICKWORK  
RETAINING WALL - 1800MM HIGH

PLAN KEY REFERENCE



## BOUNDARY TREATMENTS

Scale: 1:20

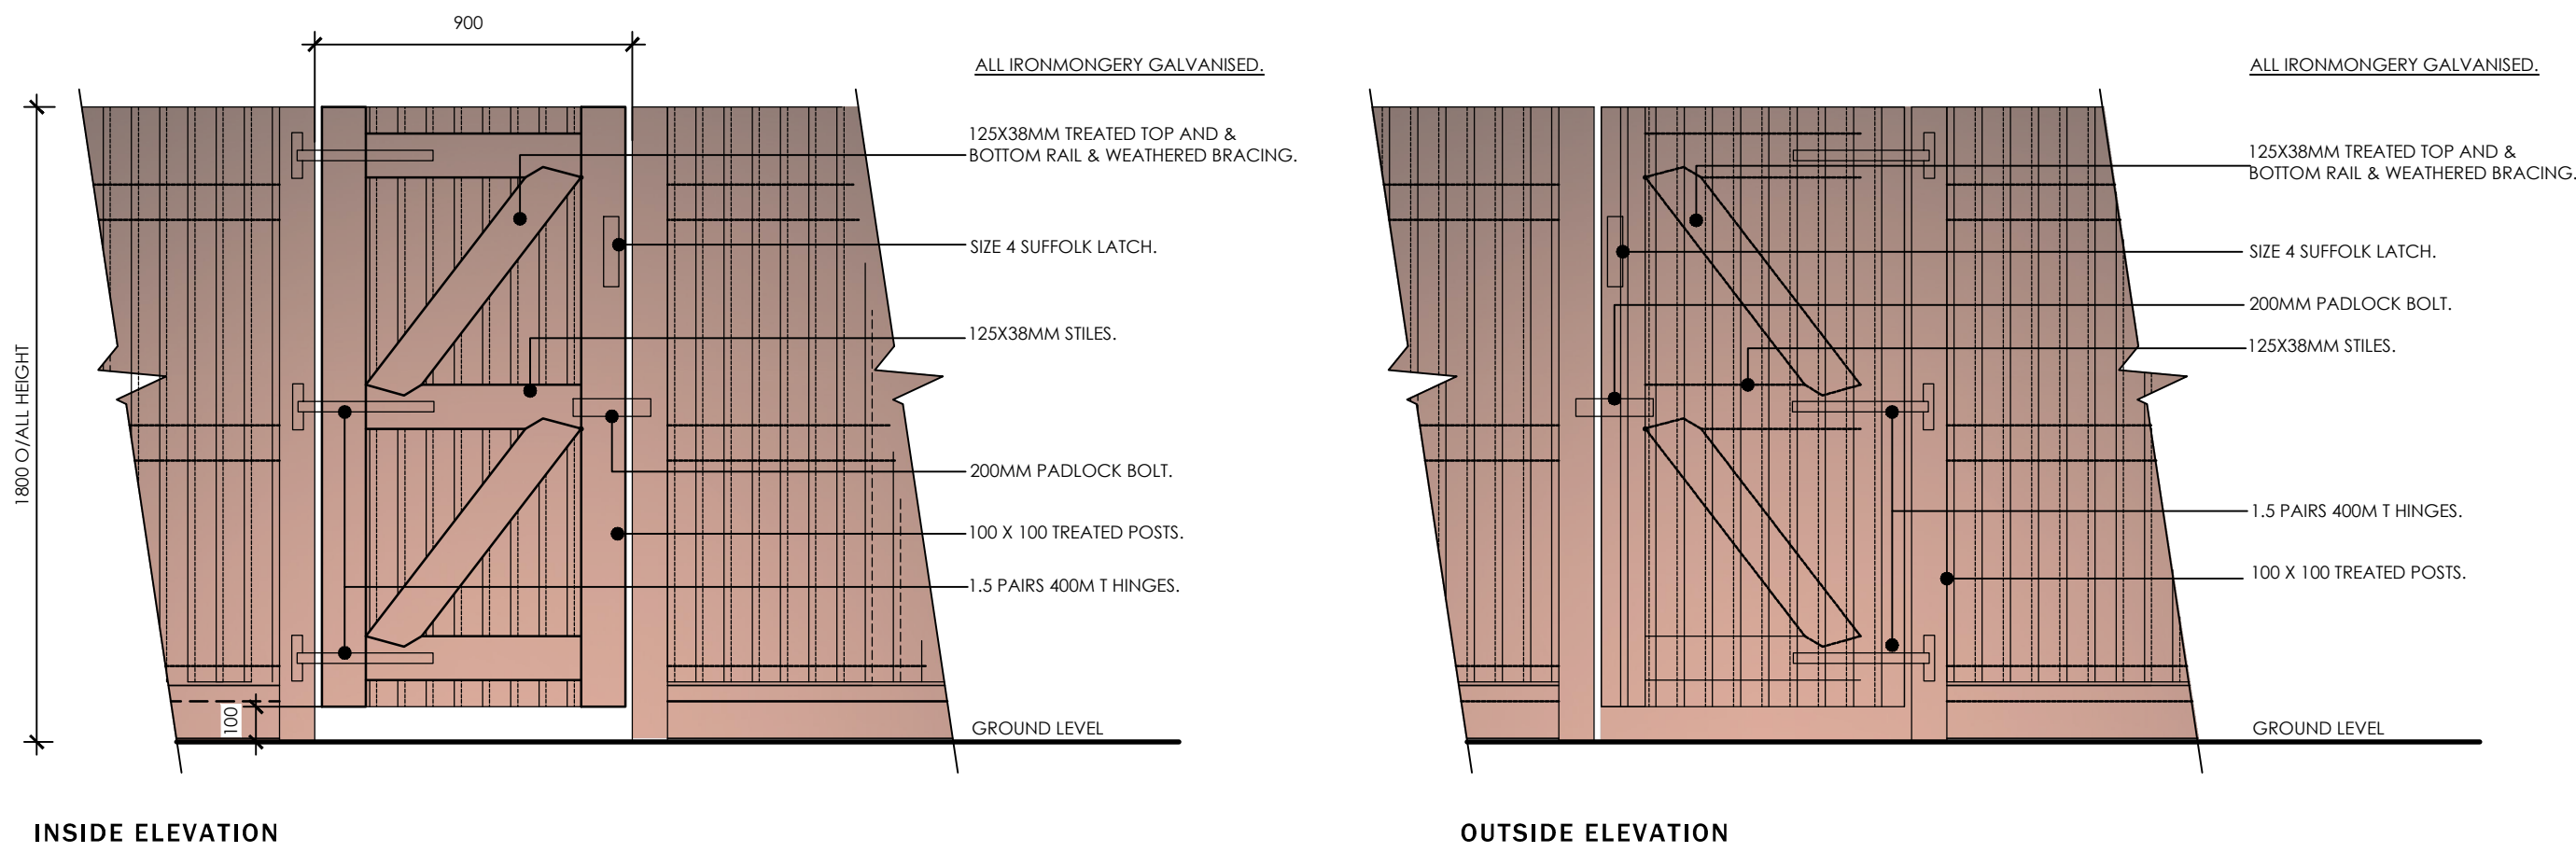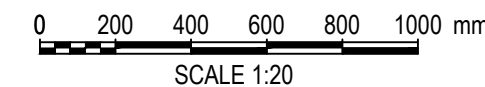

INSIDE ELEVATION

SINGLE GATE IN CLOSE BOARDED TIMBER FENCE

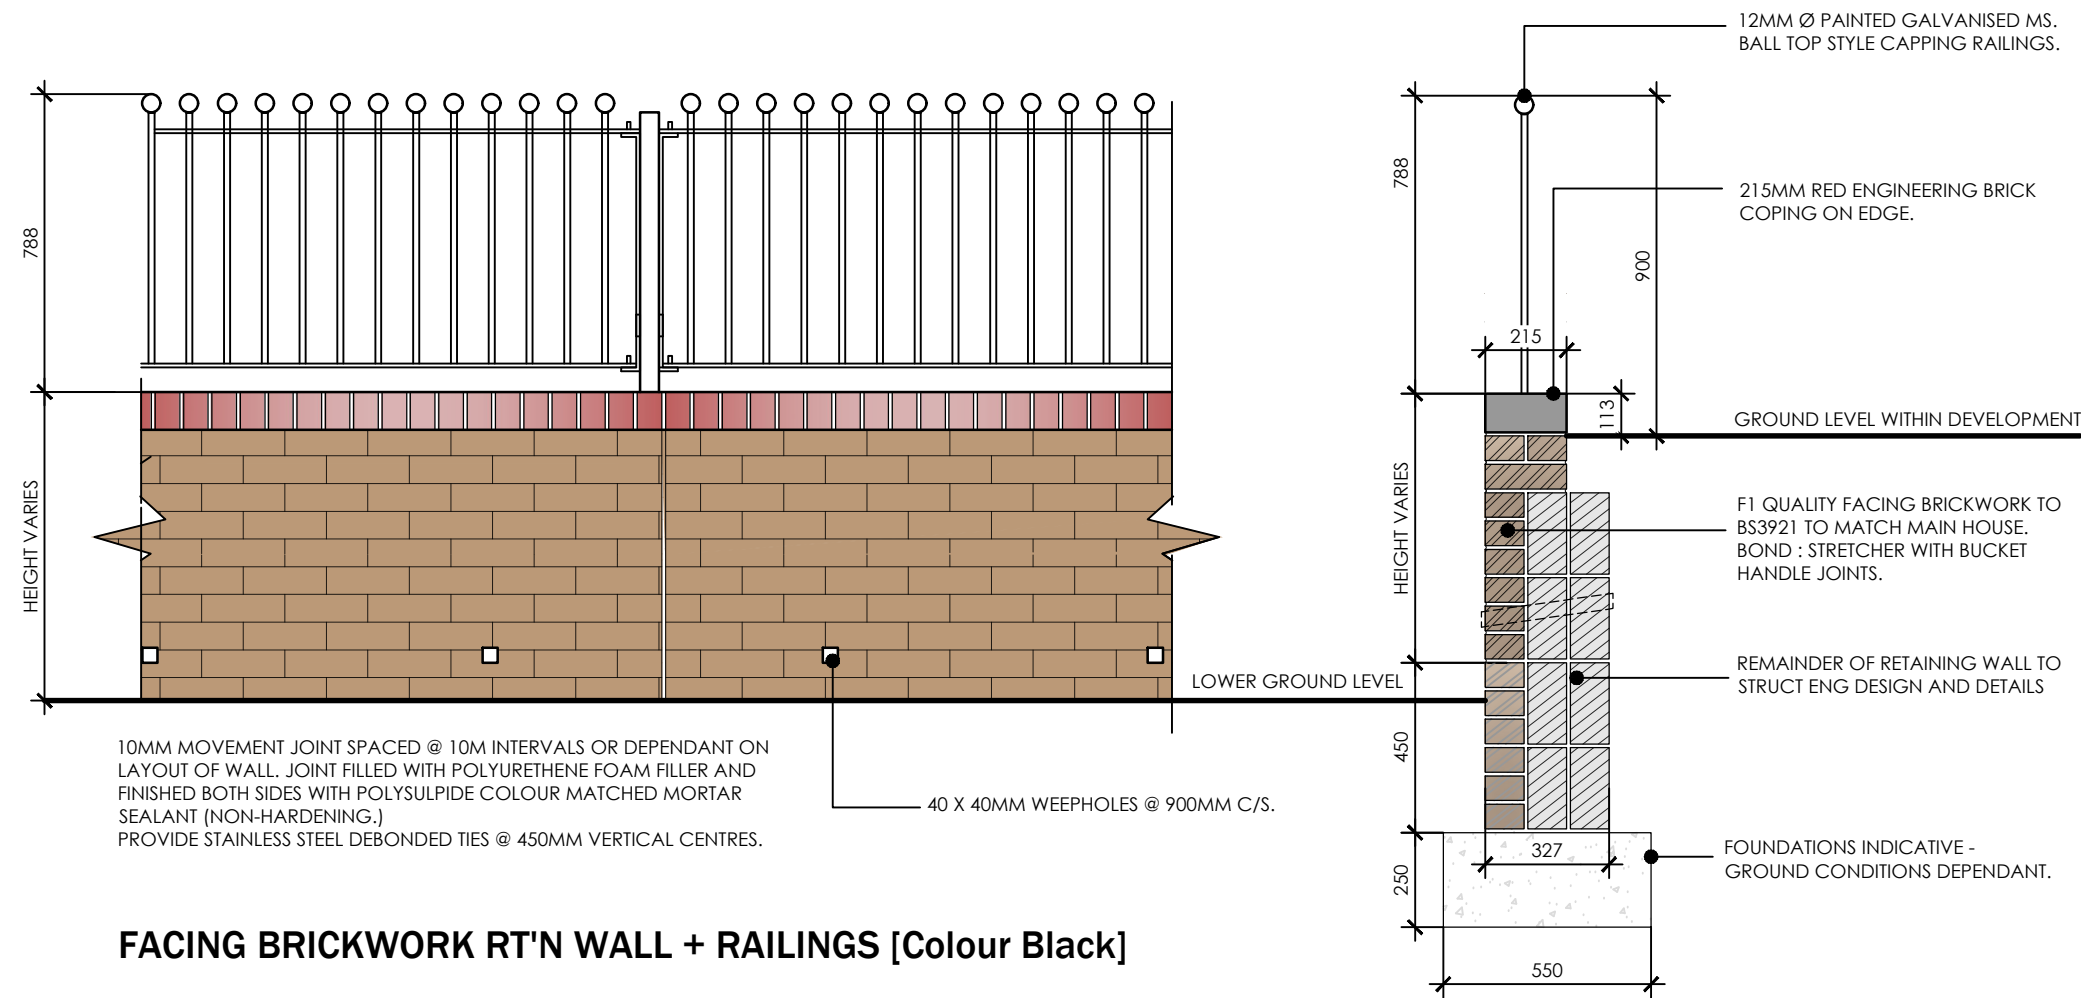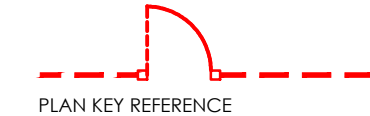

FACING BRICKWORK RT'N WALL + RAILINGS [Colour Black]

PLAN KEY REFERENCE

Do not scale from this drawing.  
The users of this drawing shall check all dimensions and details for errors and omissions and be responsible for any errors and omissions in the design.  
This drawing is copyright. It must not be reproduced or used in any way without the prior written permission of LeTrucco Design.

## Revisions

|           |                        |                  |           |          |
|-----------|------------------------|------------------|-----------|----------|
| Client    | Riversee ltd           | Drawing No       | Scale     | Revision |
|           |                        | LT2417.04.02     | 1:20 @ A1 |          |
| Job Title | Ridgeway Hill, Newport | Drawing Title    | Date      | Checked  |
|           |                        | Boundary Details | Feb 25    |          |

Drawing Purpose  
PLANNING