




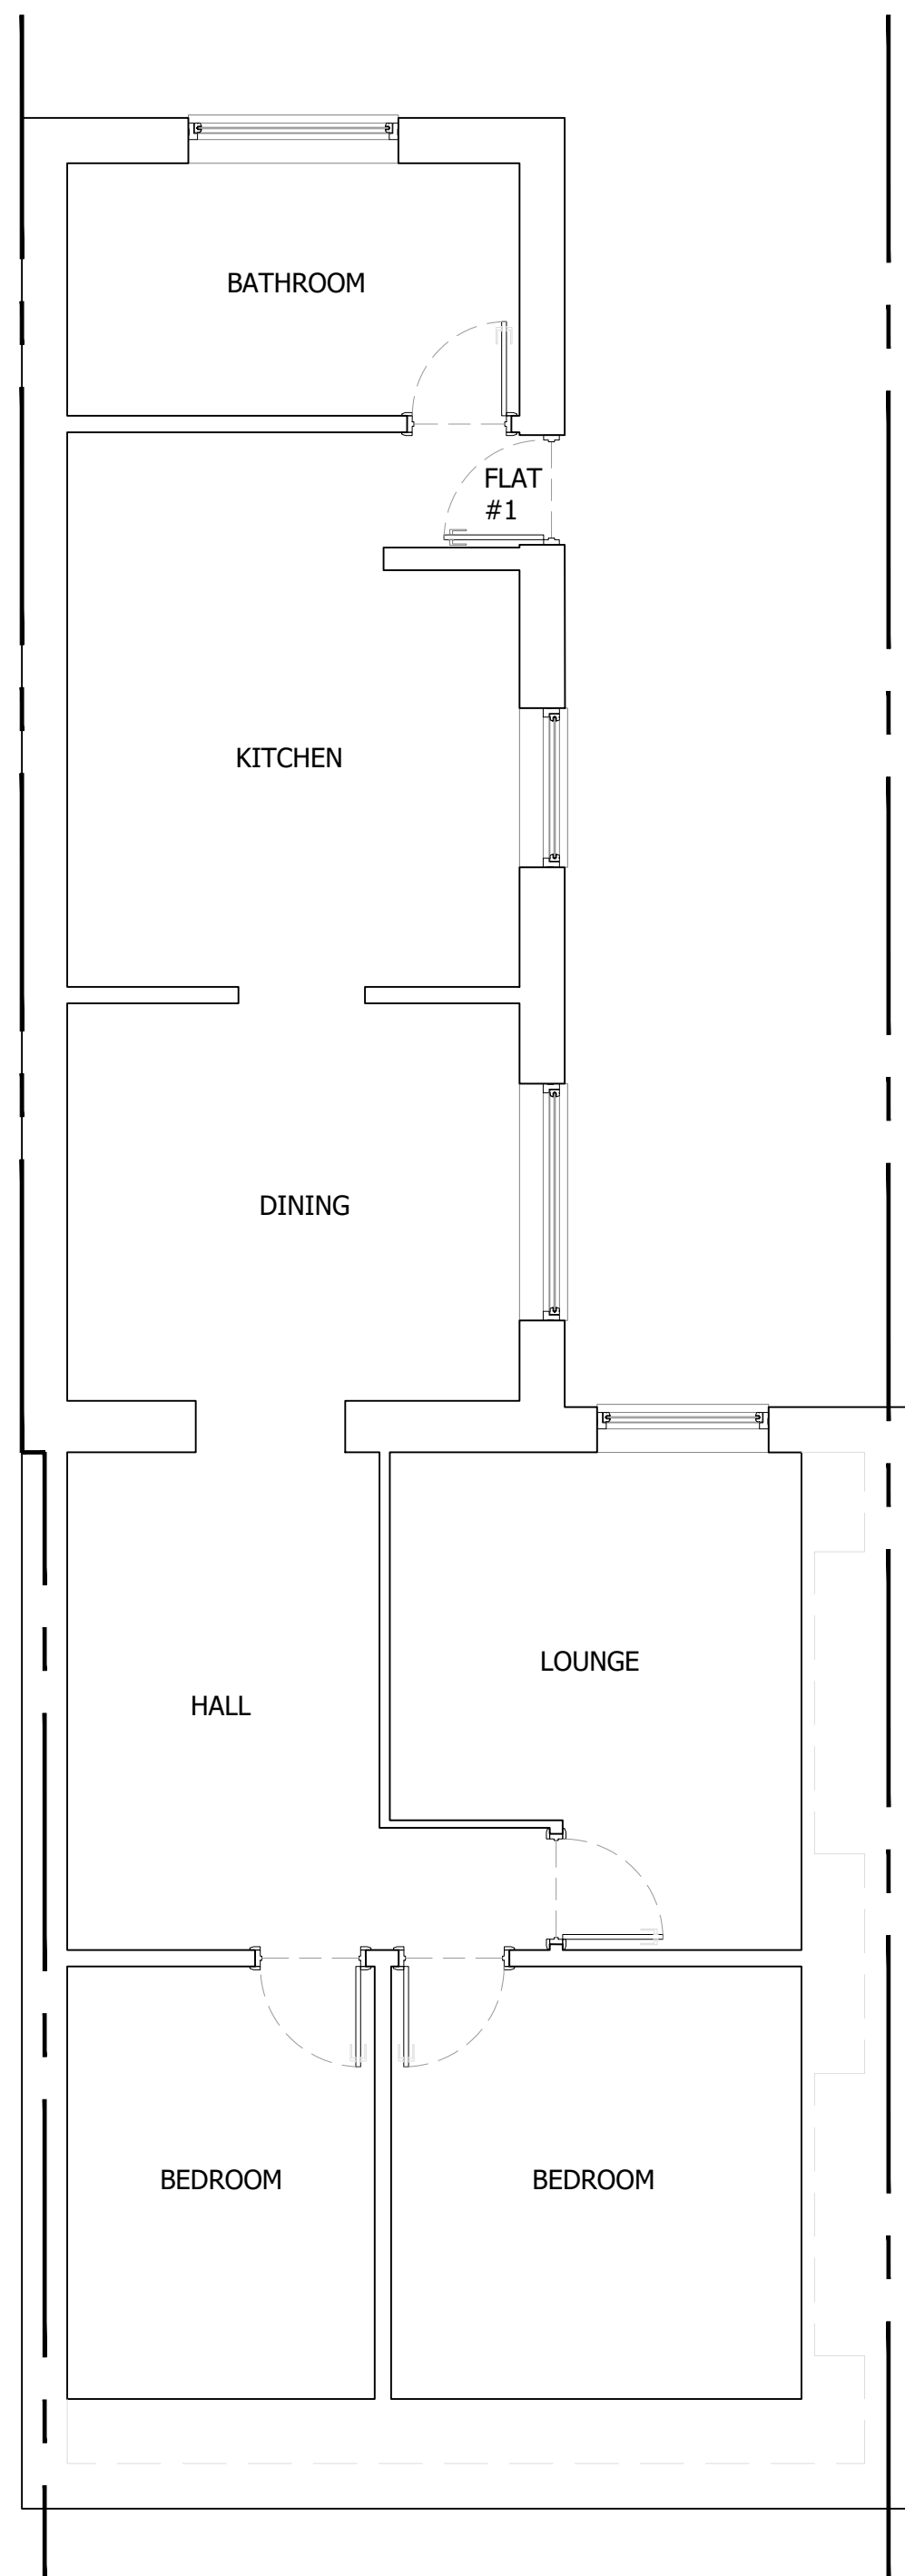


EXISTING LOWER GROUND FLOOR 1:50

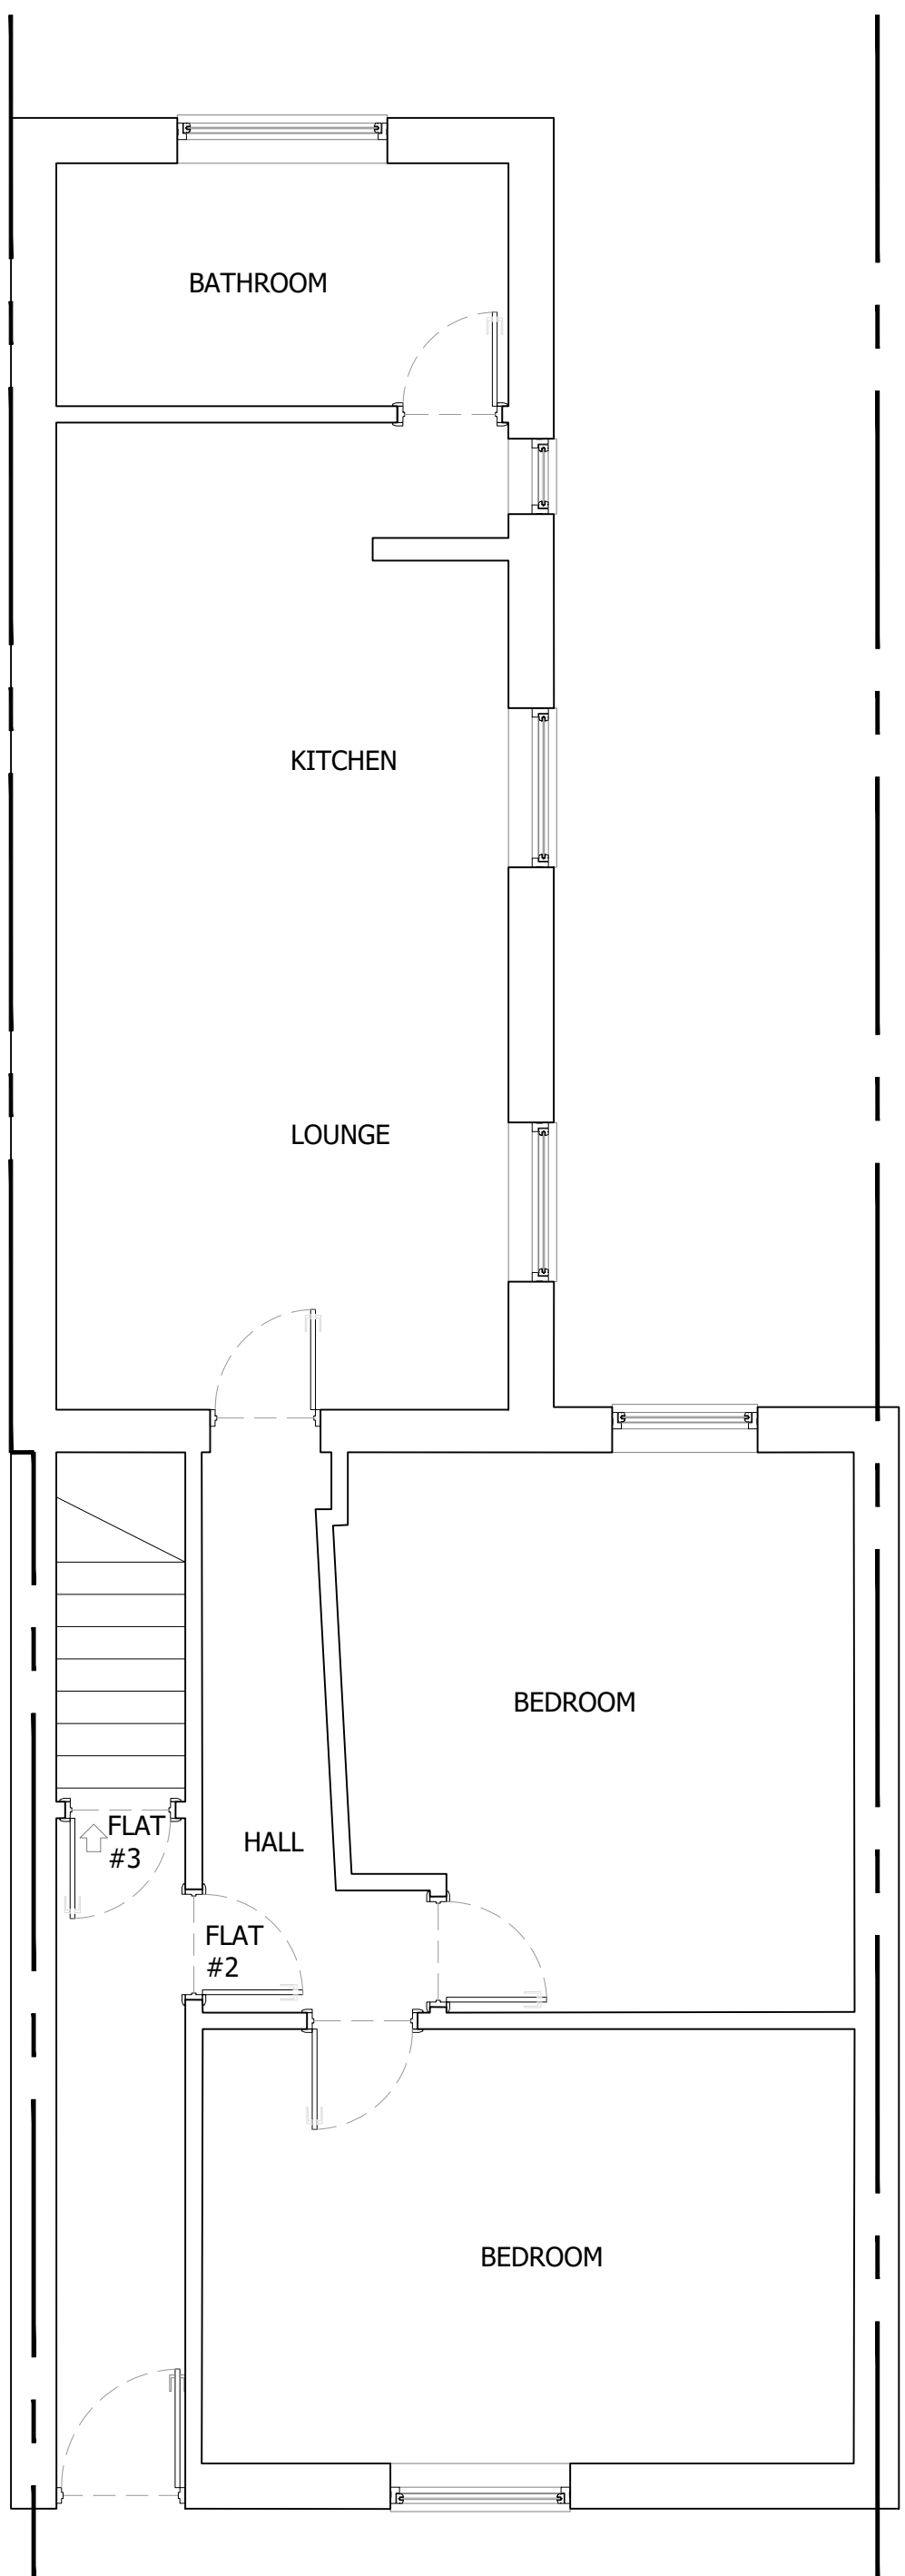


EXISTING GROUND FLOOR

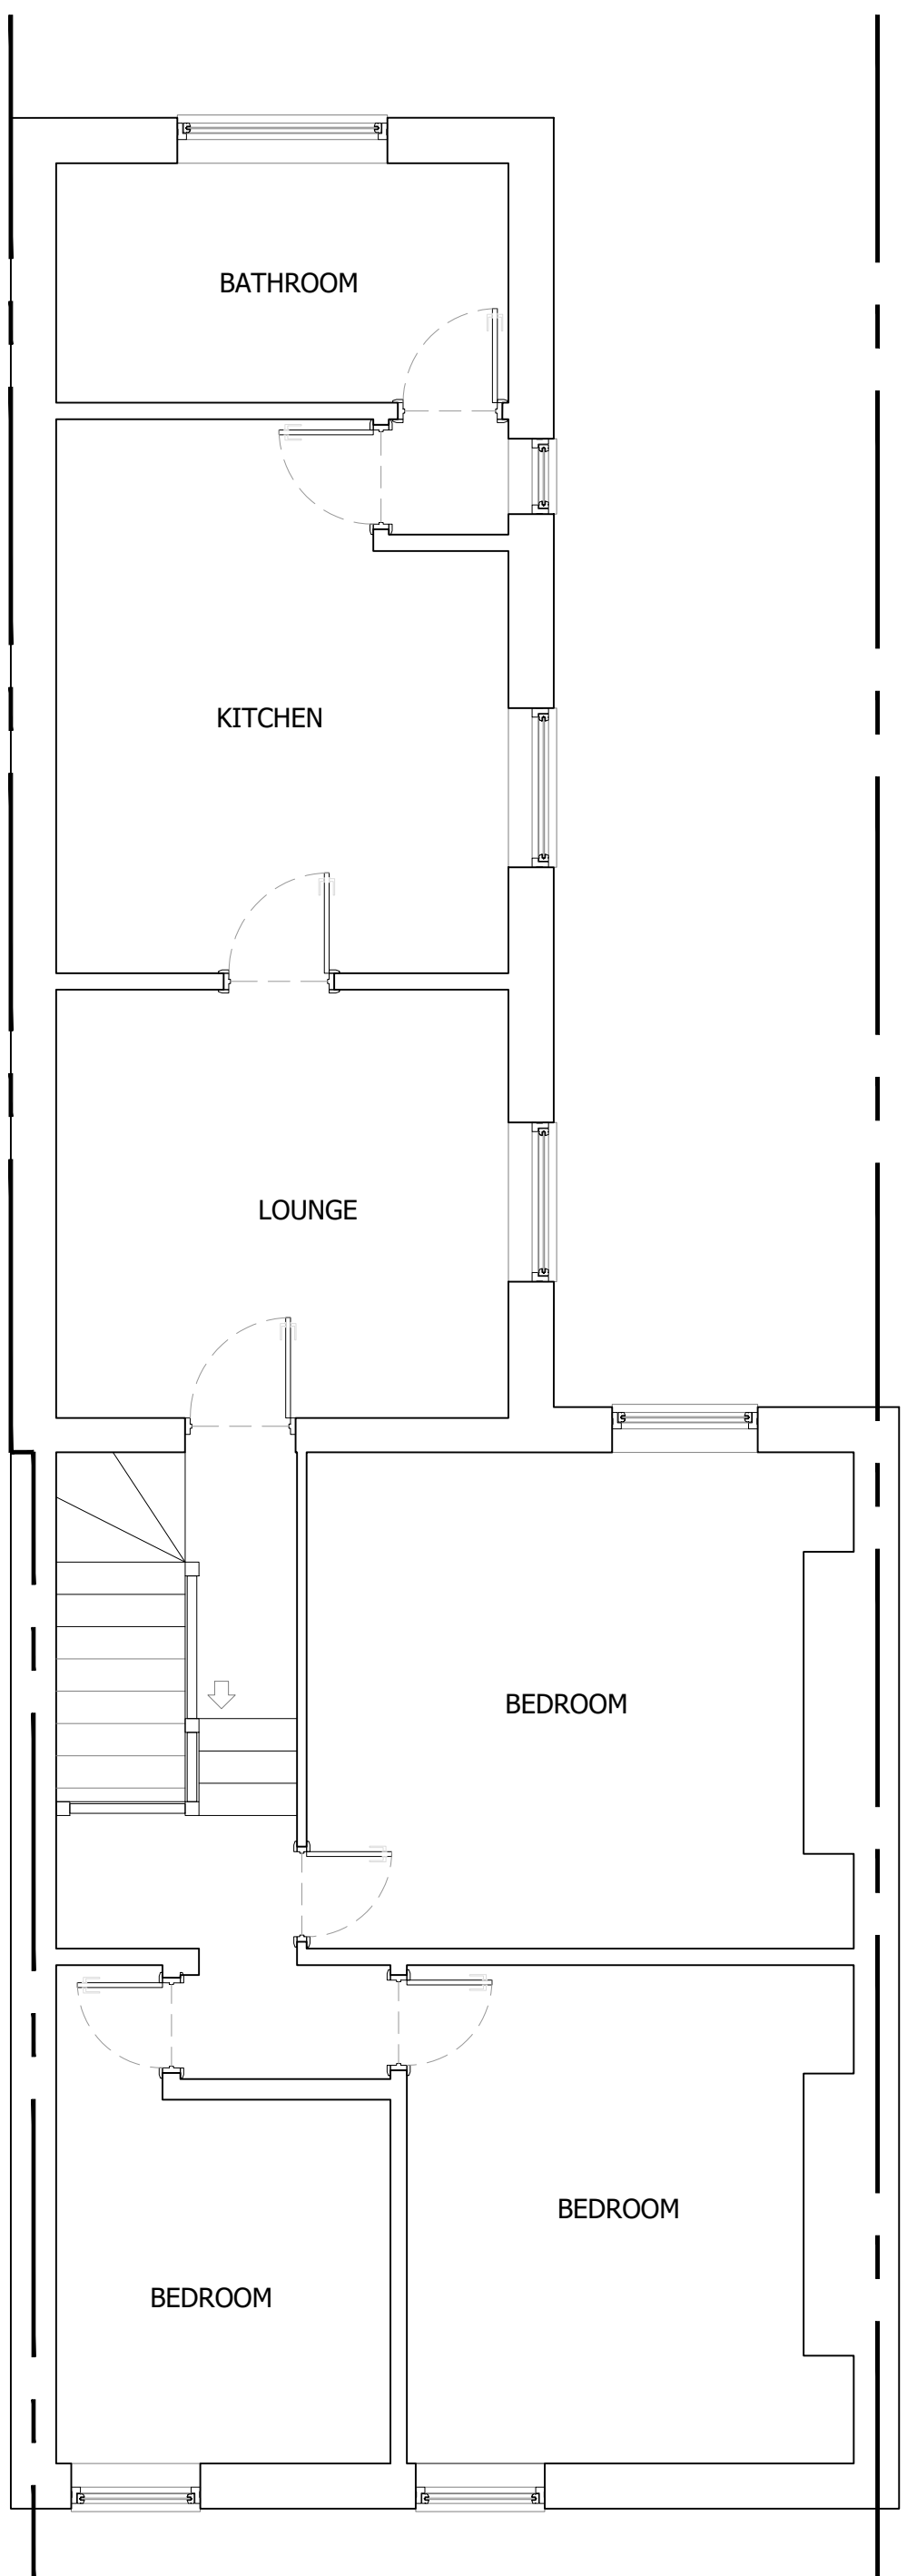


EXISTING FIRST FLOOR

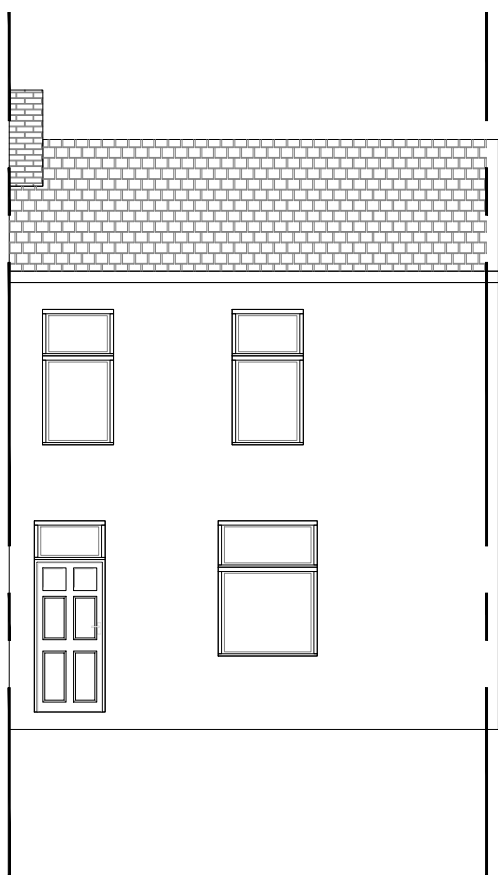


EXISTING FRONT VIEW 1:50

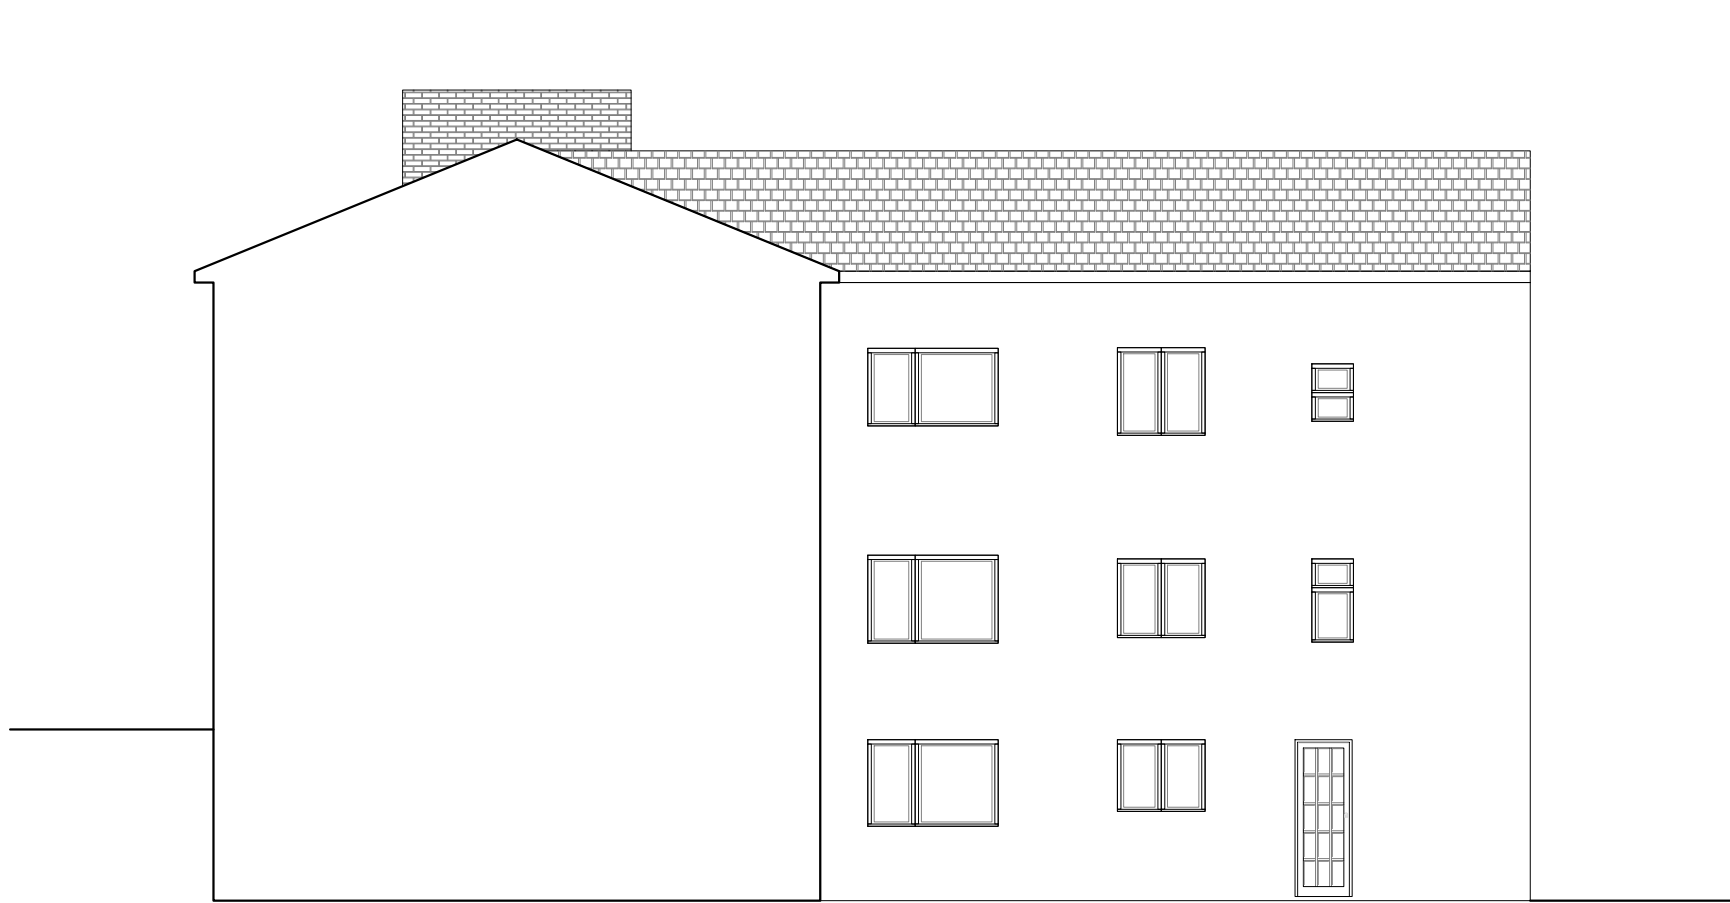


EXISTING SIDE VIEW

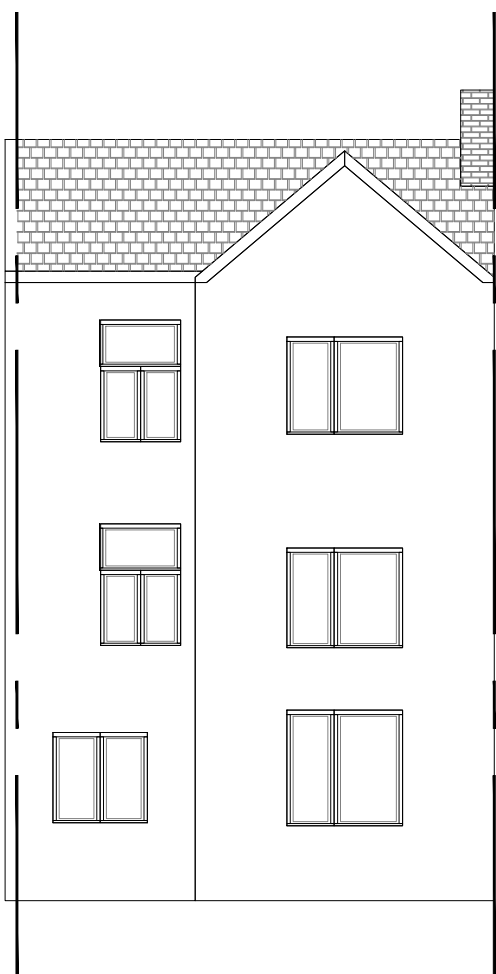

EXISTING REAR VIEW

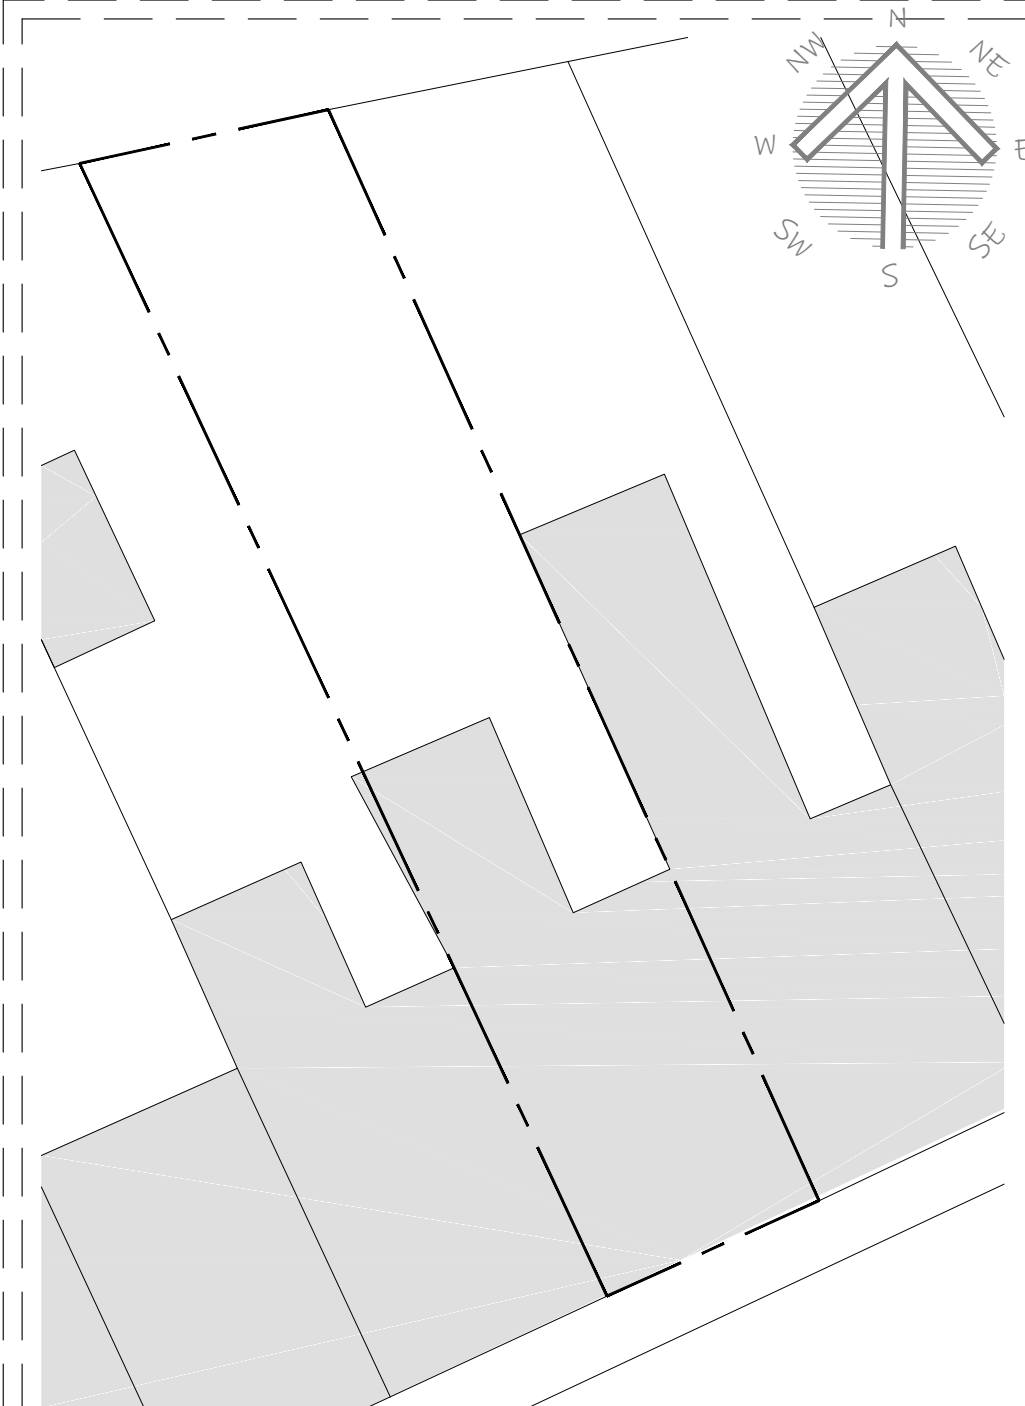

BLOCK PLAN 1:200

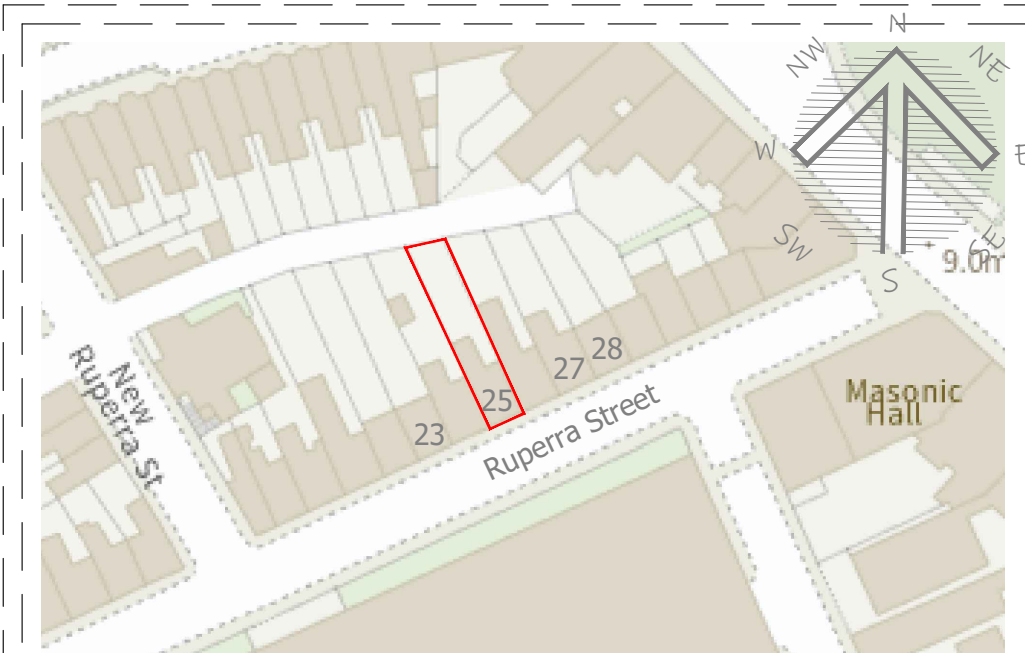

LOCATION PLAN 1:1250

All dimension to be checked on site prior to construction. Dimensions are for planning purposes only. All landscaping indicative only and subject to full detailed site survey. This drawings remains the copyright of Tower Residential Design and no portion should be reproduced without permission of Tower Residential Design

DRAWINGS TO BE READ IN CONJUNCTION WITH ENGINEER SPECIFICATIONS AND DETAILS.

FOR ANY STRUCTURAL STEELWORK DETAILS PLEASE REFER TO STRUCTURAL ENGINEER DRAWINGS AND CALCULATIONS.

LRJ PLANNING.
<http://lrjplanning.co.uk/>
+447984 145 955
info@lrjplanning.co.uk
Newport, NP20 5AB, U. K.

LRJ PLANNING
Planning, Design and Development

TITLE:
PLANNING
EXISTING
PLANS AND ELEVATIONS

25 Ruperra Sreet
Newport
NP20 2AZ

DRAWN: AAV	DATE 09/07/2025
SCALES: DA1	PP# / BC#

DRG No.
TRD-222511 - A1/02