
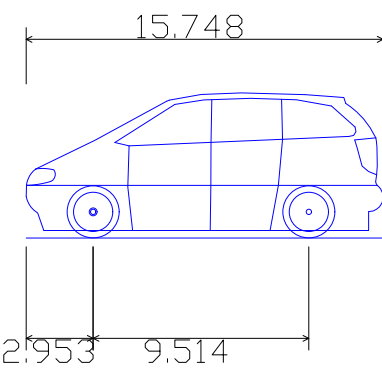


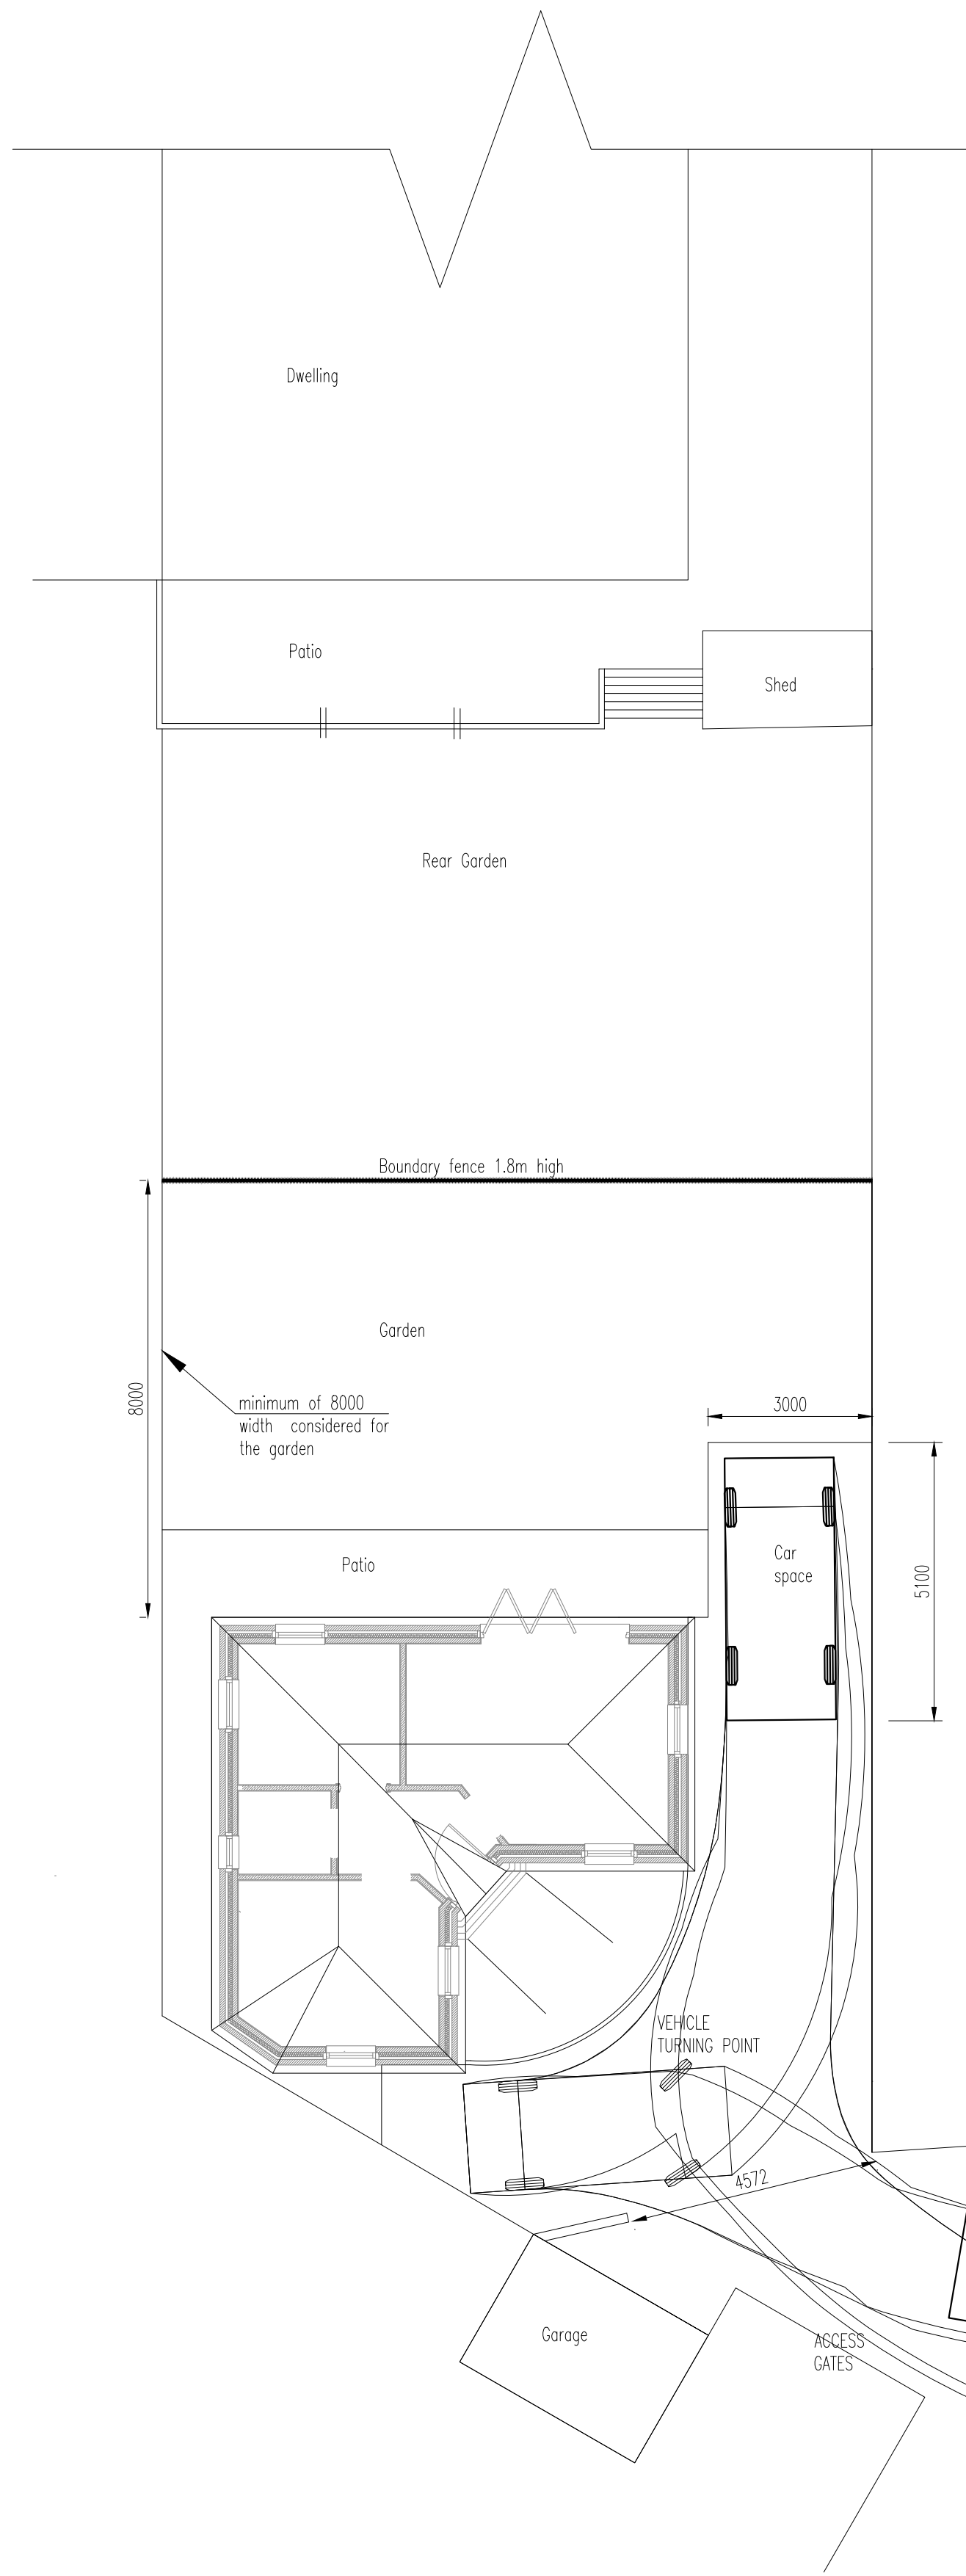

Standard Design Vehicle (SDV)	
Overall Length	15.748ft
Overall Width	6.562ft
Overall Body Height	6.399ft
Min Body Ground Clearance	0.328ft
Track Width	6.562ft
Lock-to-lock time	4.00s
Wall to Wall Turning Radius	19.685ft

Notes:

do not scale:
detailed drawings and larger scale drawings take precedence. Figured dimensions only are to be taken from this drawing.

dimensions:
All building and site dimensions, levels and sewer invert levels at connection points are to be checked and verified on site by the contractor before the commencement of works. All dimensions are to be checked prior to the placement of orders for materials or the fabrication of work and any discrepancy, omission or error is to be reported to the Architect immediately for verification.

specification:
The Contractor is to comply with current Building Legislation, British Standard Specifications, Building Regulations etc. whether or not specifically stated on this drawing. This drawing must be checked against and read in conjunction with any structural or other relevant specialist and design documentation provided.

note:
All drawings are subject to local authority approval, structural engineers details, energy specialist's criteria, timber timber frame manufacturer's, beam and block, radon, tanking fenestration and other key specialists' details. Any tolerances and differential movement between elements is to be accommodated within the design

note:
Final materials are to be fully in accordance with local authority approved materials schedule.



STOP THINK!
Risk of falling.
Provide suitable working platform+for fall protection measures (relevant to the technique used for installation - e.g. if installed from the floor or from the scaffold working platform)



Heavy object.
Risk assessment for manual handling to be carried out based on the total weight of materials used and if necessary the use of mechanical means for movement + placing on site, where appropriate.

VEHICLE TRACKING PLAN
1:100

Rev No	Date	Revision
This drawing is copyright. All dimensions to be checked prior to construction or manufacture. Any discrepancy to be reported to the Engineers immediately. Do not scale this drawing, work to figured dimensions only.		

DRAWING ISSUE STATUS				PROJECT : New dwelling rear of 25 Fort View, Newport		 Civil & Structural Engineers No.5 Goldtops, Newport, NP20 4PG. Tel. 01633 255140 Email: mail@ammro.co.uk
☒ :- DESIGN DEVELOPMENT PRIOR TO TENDER ISSUE	☐ :- TENDER ISSUE	☐ :- DESIGN DEVELOPMENT PRIOR TO CONSTRUCTION ISSUE	☐ :- CONSTRUCTION ISSUE	☐ :- AS BUILT DRAWING	TITLE : Vehicle Tracking Plan	
DATE :DEC 2022	DRAWN :SZ	PROJECT No. : -	DRG. No. : 006	Rev. -	SCALE : 1:100 @A1	CHECKED :MF