



©2020 Cellnex
All rights reserved. No part of this publication may be reproduced, stored in a retrieval system or transmitted in any form or by any means (Electronic, Mechanical, Photocopying, Recording or otherwise), without the prior written consent of the Company.

NOTES

BASED UPON ORDNANCE
SURVEY DIGITAL DATA
WITH THE PERMISSION OF
THE CONTROLLER OF HIS
MAJESTY'S STATIONERY
OFFICE, © CROWN
COPYRIGHT. LICENCE NO.
AC0000806982

O.S. LANDRANGER MAP
No. 171

5	N/A LOCATION PLAN	07-04-26	WHP	WHP
4	3MN095 REVISED LEGAL PLAN	16/05/25	TCS	TCS
3	3MN175 LEGAL PLAN	25/05/21	JBT	JBT
2	N/A LEGAL PLAN	07/02/20	PS	TH
1	163605 FIRST ISSUE	06/01/17	PS	NH
ISS	REVISION	DATE	DRN	APP



CELLNEX UK
R+, 4TH FLOOR, 2 BLA GRAVE STREET, READING, RG1 1AZ
Tel. 020 4526 8553

SITE No **UK-GW-006441**
4YX081
NEW DAIRY FARM
HOEL PONT -Y-CWCW
ST BRIDES
NEWPORT
NP10 8SA

NGR **ST 30221 84530**

OS GRID **330221 184530**

TITLE
LOCATION PLAN

SCALE **SEE DRAWING**


DRAWN **PS** **06/01/17**

APPROVED **8ED** **07-04-26**

DRG No. **Sheet 1 of 1** Rev


JKGW006441-00-004-ML005 **5**

THE SITE

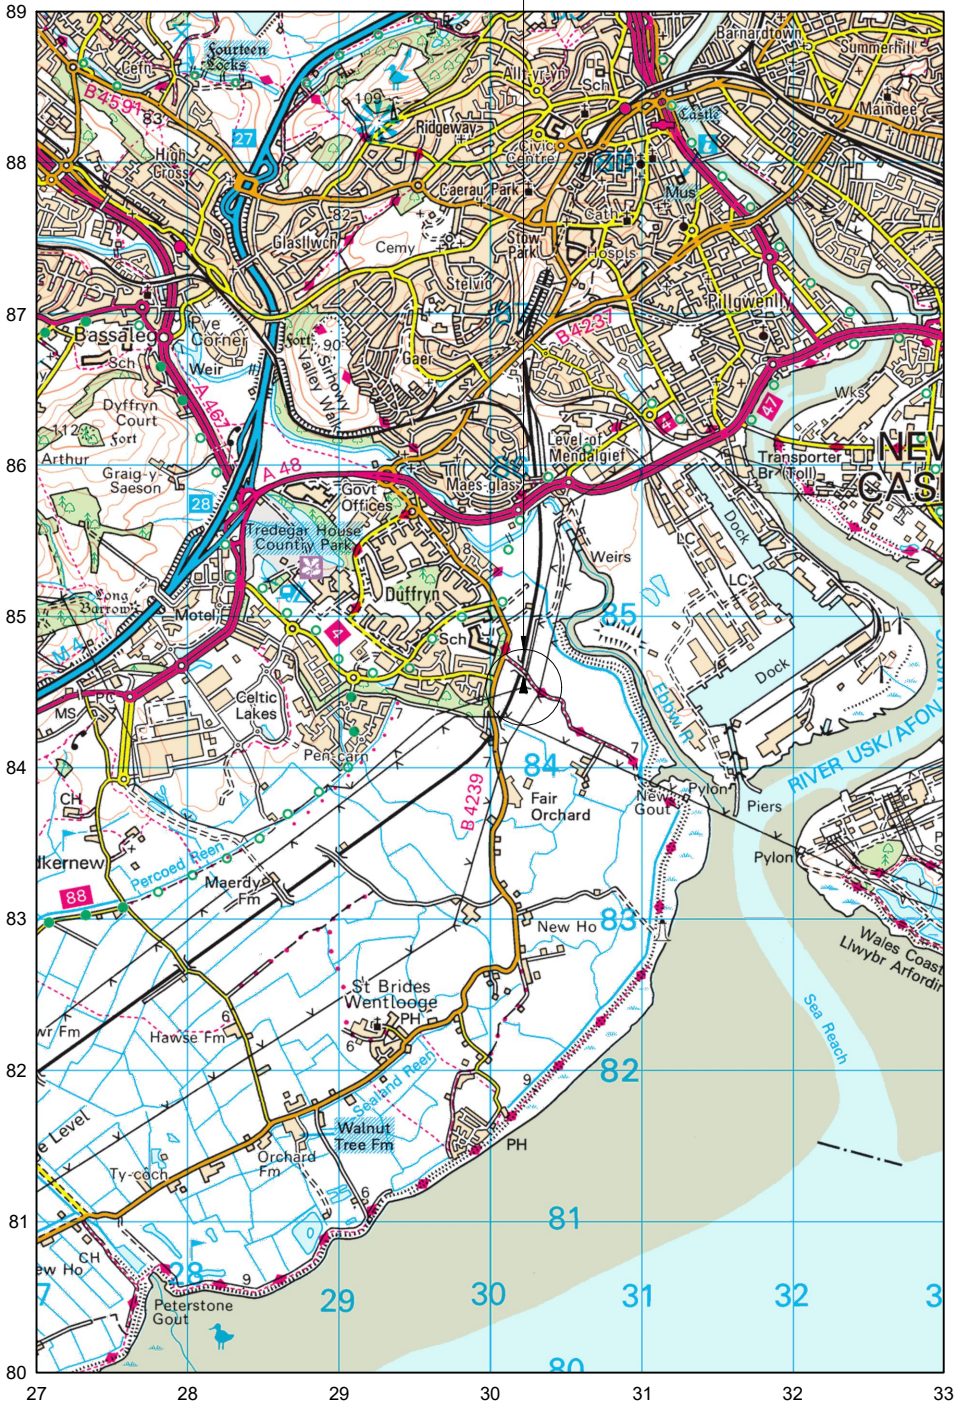

LOCATION PLAN
SCALE 1:50,000

SITE ACCESS

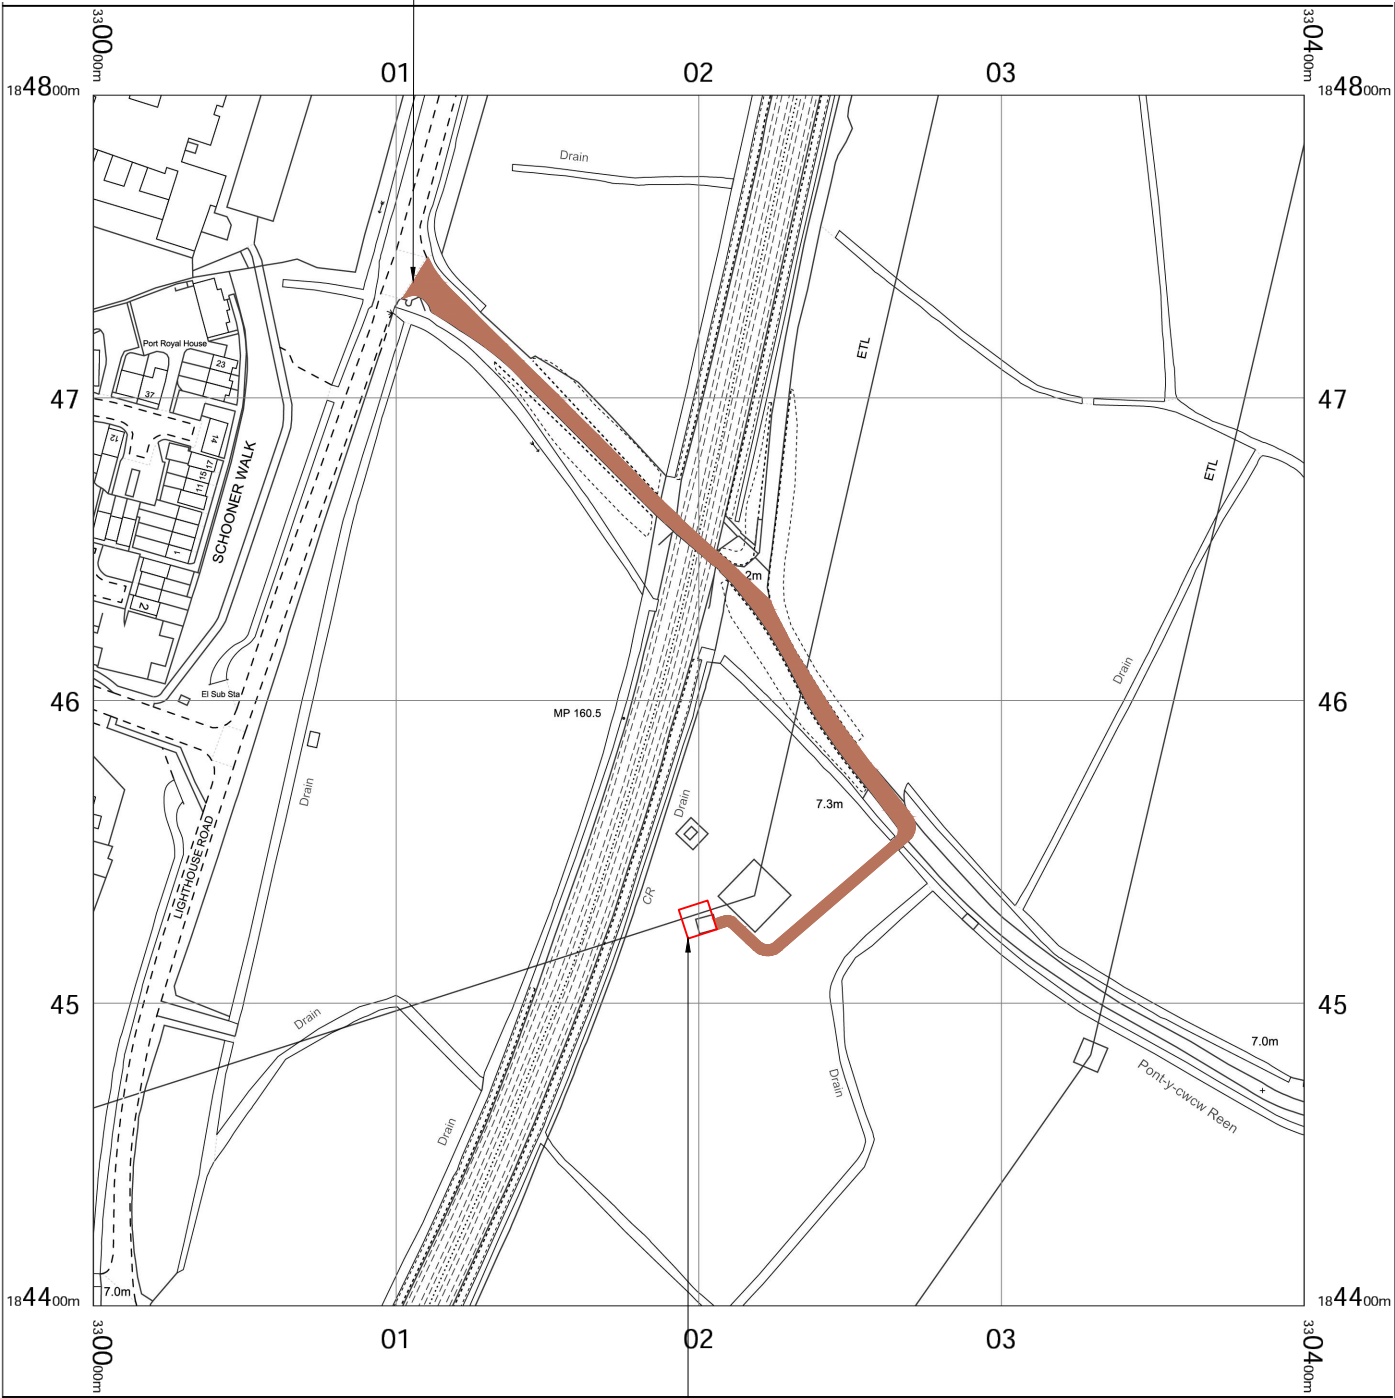

LOCATION PLAN
SCALE 1:2500