


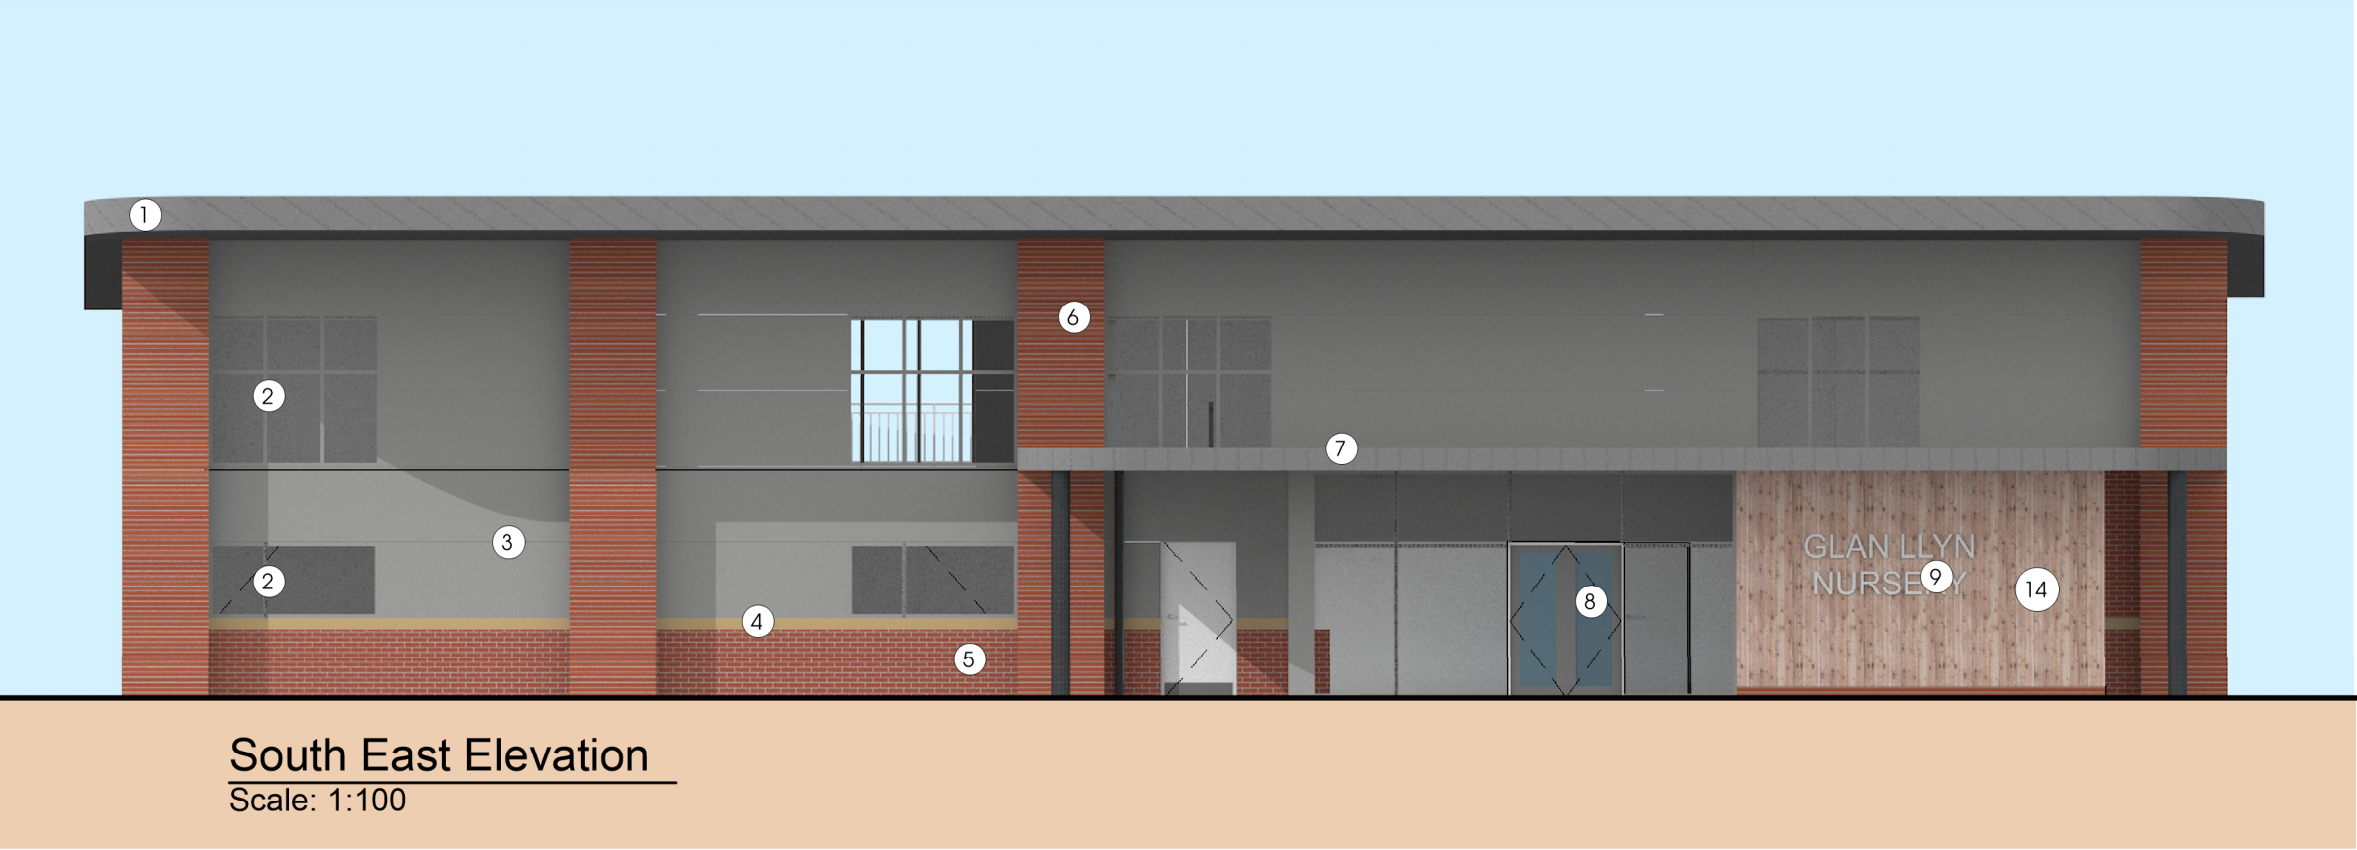

- ELEVATION KEY
- 1. STANDING SEAM ROOF CLADDING
 - 2. CURTAIN WALL SYSTEM, FRAME SYSTEM RAL 9006
 - 3. CLADDING PANEL COLOUR RAL 9006
 - 4. ASHLAR STONE TRIM
 - 5. LOW LEVEL BRICKWORK TO MATCH LOCAL ARCHITECTURE
 - 6. BRICK PIERS
 - 7. CANOPY SUPPORTED BY STRUCTURAL COLUMN
 - 8. MAIN ENTRANCE
 - 9. SIGNAGE LOCATION
 - 10. RAINWATER DOWN PIPE
 - 11. BIFOLD EXTERNAL DOORS
 - 12. EXTERNAL CANOPY WITH PERIMETER RAILING IN ACCORDANCE WITH APPROVED DOCUMENT PART K
 - 13. EXTERNAL FIRE ESCAPE
 - 14. VERTICAL TIMBER PANELING

