




PROPOSED SITE SECTION A_A
SCALE: 1:200

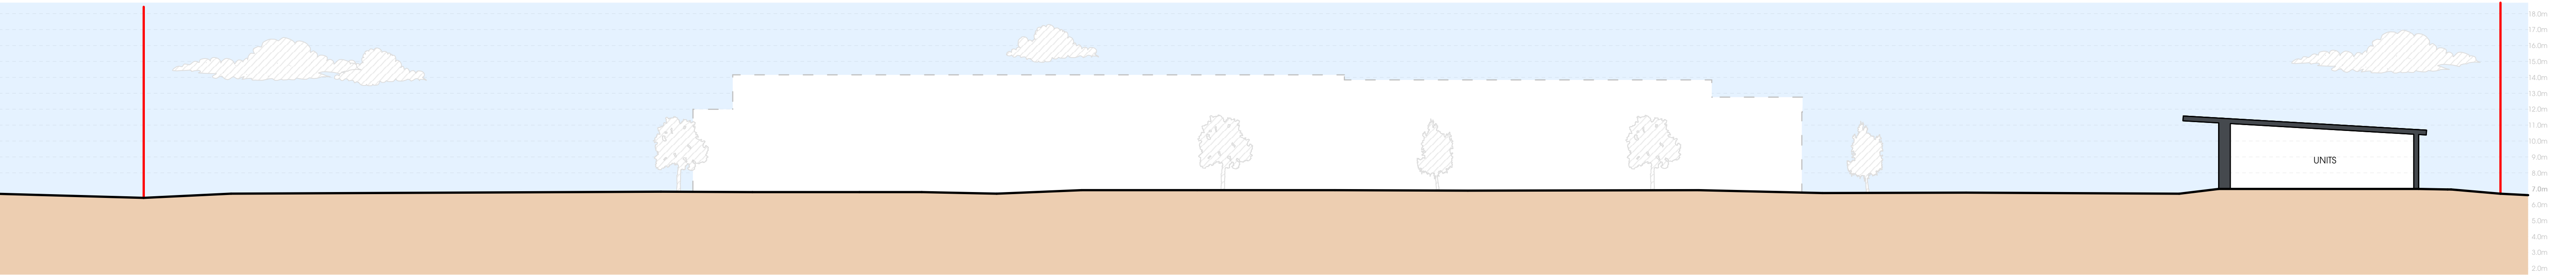

PROPOSED SITE SECTION B_B
SCALE: 1:200

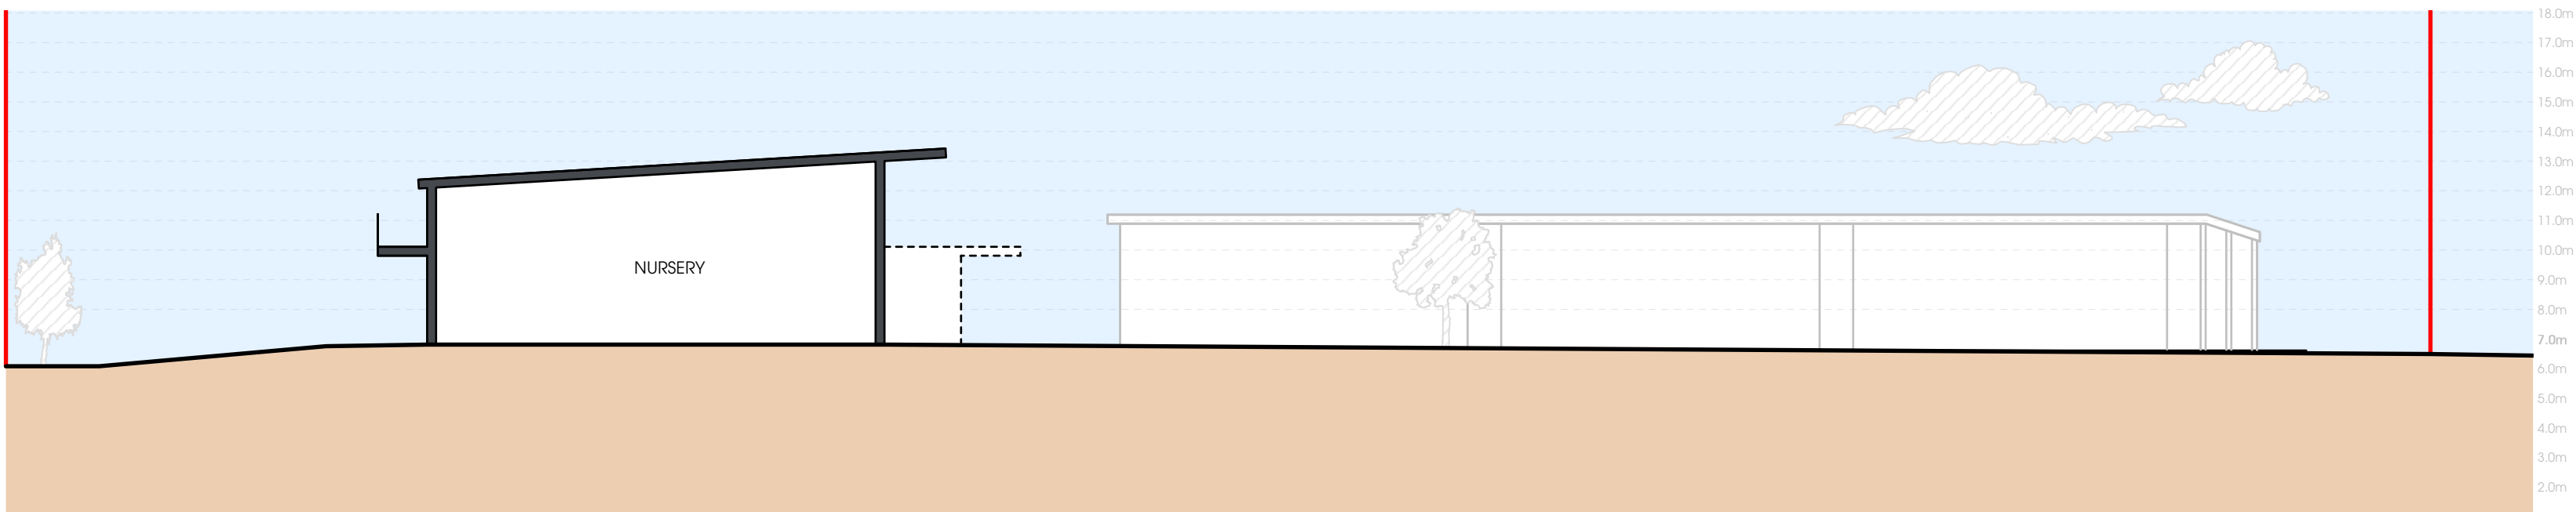

PROPOSED SITE SECTION C_C
SCALE: 1:200

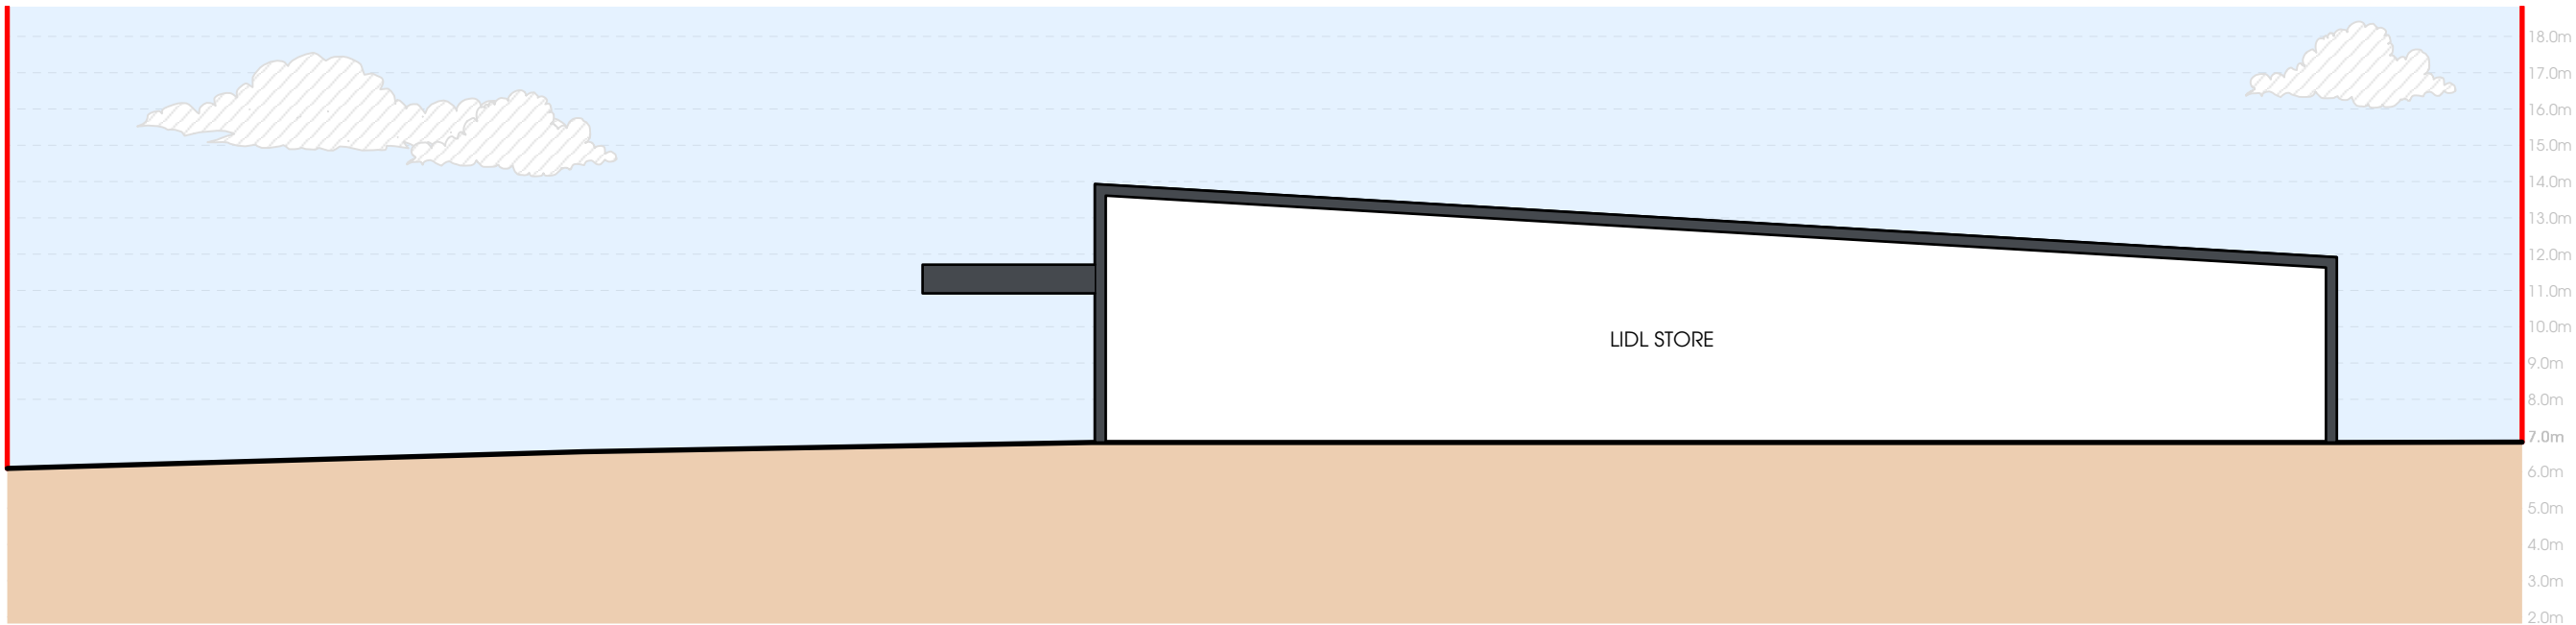

PROPOSED SITE SECTION D_D
SCALE: 1:200



Rev.	Date	Description	Drawn
------	------	-------------	-------

htcarchitects

York Place Studio
8 Britannia Street
Leeds
LS1 2DZ
T: (0113) 244 3457

W: www.htcarchitects.co.uk
E: info@htcarchitects.co.uk

client
Lidl GB Ltd.



project
**Glan Llyn
Newport**

drawing title
Proposed Site Sections

date **March 2025**
status **Planning**
scale **1:200**
drawn **KA** checked **BMS**
job no. **3211** dwg no. **P300** rev.