

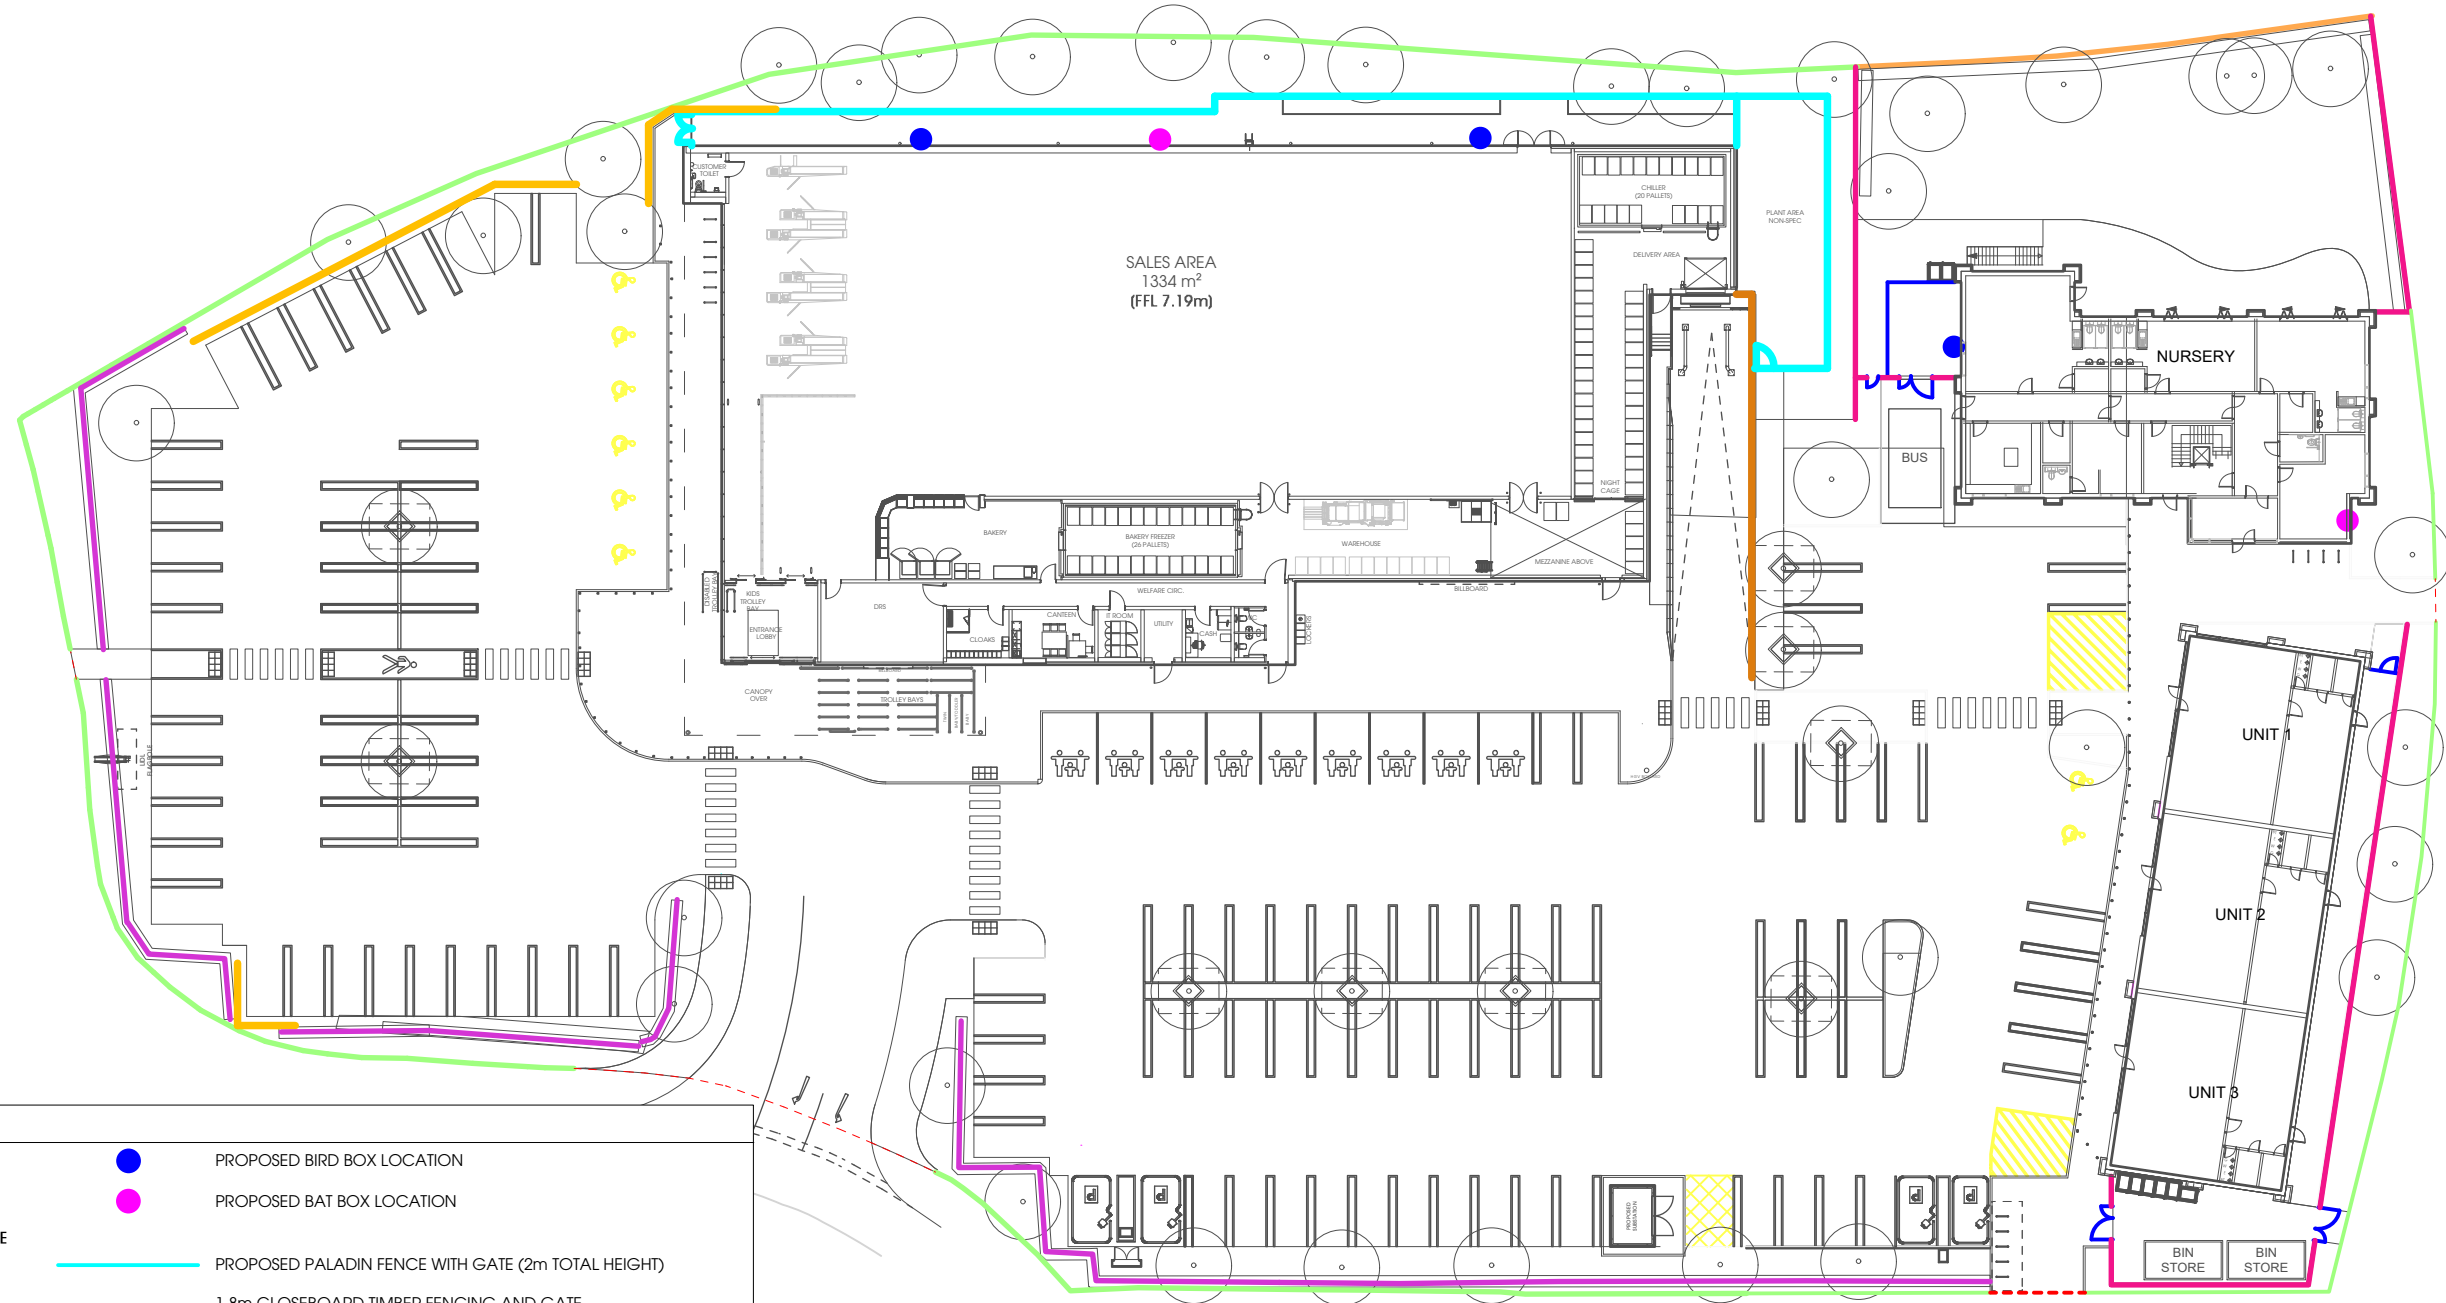


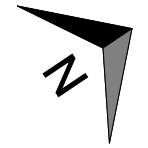

| KEY         |   |
|-------------|---|
|             | ● PROPOSED BIRD BOX LOCATION                                                                                                  |
|             | ● PROPOSED BAT BOX LOCATION                                                                                                   |
| FENCE       | — PROPOSED PALADIN FENCE WITH GATE (2m TOTAL HEIGHT)                                                                          |
|             | — 1.8m CLOSEBOARD TIMBER FENCING AND GATE                                                                                     |
|             | — 1.8m POST AND MESH FENCE AS PER LANDSCAPE ARCHITECTS DESIGN                                                                 |
| WALLS       | — POST AND MESH FENCE WITHIN HEDGEROWS AS PER LANDSCAPE ARCHITECTS DESIGN                                                     |
|             | — 1.8m BRICK WALL WITH COLUMN DETAILING                                                                                       |
|             | — PROPOSED RETAINING WALL, CONCRETE BELOW WITH GALVANISED STEEL HANDRAIL                                                      |
| BOUNDARY    | — PROPOSED RETAINING WALL FINISHED IN RED BRICK AND ASHLAR CAPPING STONE WITH 1.1m HANDRAIL WHERE GROUND LEVEL IS ABOVE 0.6m. |
|             | — OPEN BOUNDARY SUBJECT TO LANDSCAPE ARCHITECT DESIGN                                                                         |
|             | — OPEN BOUNDARY SUBJECT TO CONFIRMATION                                                                                       |
| SITE ACCESS | — PROPOSED SITE ACCESS   |

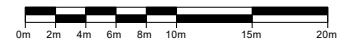

| Updated in line latest Corcodden drawings                       |            |                                                    |       |
|-----------------------------------------------------------------|------------|----------------------------------------------------|-------|
| O                                                               | 03/04/2025 | received 01.04.2025                                | KA    |
| N                                                               | 31/03/2025 | Updated to reflect latest highways comments.       | KA    |
| M                                                               | 24/03/2025 | Car park arrangement altered - delivery areas      | BMS   |
| NEW LAYOUT - Pedestrian link moved and car park layout adjusted |            |                                                    |       |
| L                                                               | 21/03/2025 |                                                    | BMS   |
| K                                                               | 21/02/2025 | 2x EVC parking bays added in front of retail units | BM    |
| Rev.                                                            | Date       | Description                                        | Drawn |

**htcarchitects**

York Place Studio  
8 Britannia Street  
Leeds  
LS1 2DZ  
T:(0113) 244 3457

W: [www.htcarchitects.co.uk](http://www.htcarchitects.co.uk)  
E: [info@htcarchitects.co.uk](mailto:info@htcarchitects.co.uk)

client  
**Lidl GB Ltd.**



project  
**Glan Llyn  
Newport**

drawing title  
**Master Boundary Treatment  
Plan**

date **July 2024**  
status **Planning**  
scale **1:500 @ A3**  
drawn **BMS** checked **-**  
job no. **3211** dwg no. **P405** rev. **O**