




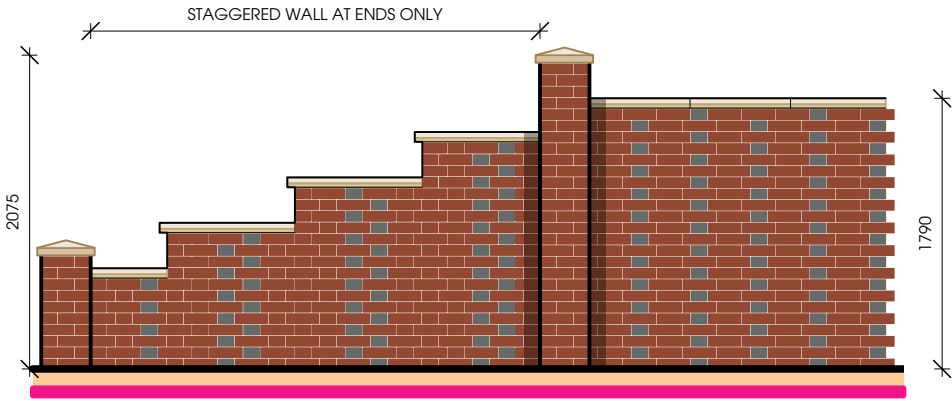


1.8m BRICK WALL WITH COLUMN DETAILING
SCALE: 1:50

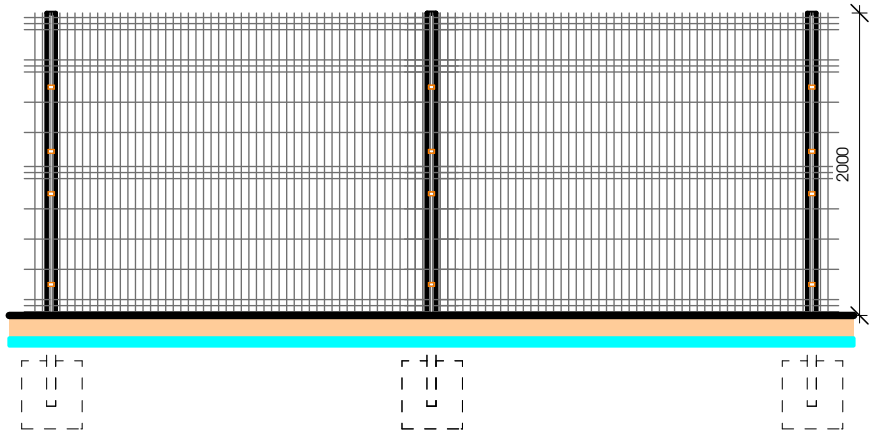


PROPOSED PALADIN FENCE WITH GATE (2m TOTAL HEIGHT)
SCALE: 1:50

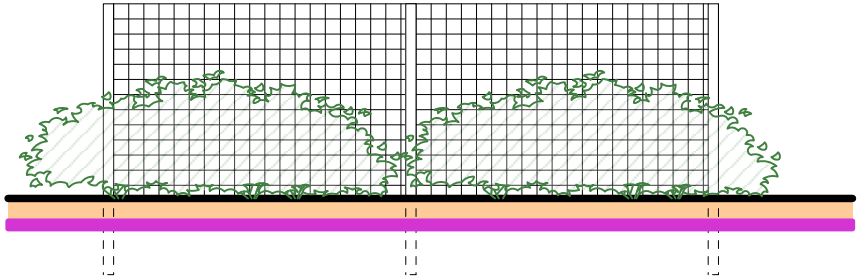


POST AND MESH FENCE WITHIN HEDGEROWS AS PER LANDSCAPE ARCHITECTS DESIGN
SCALE: 1:50

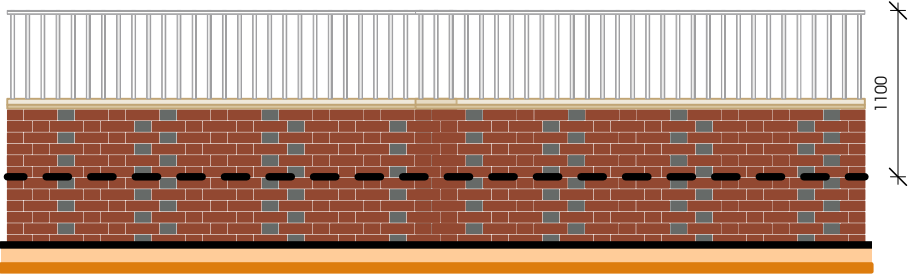


PROPOSED RETAINING WALL FINISHED IN RED BRICK AND ASHLAR CAPPING STONE WITH 1.1m HANDRAIL WHERE GROUND LEVEL IS ABOVE 0.6m.
SCALE: 1:50

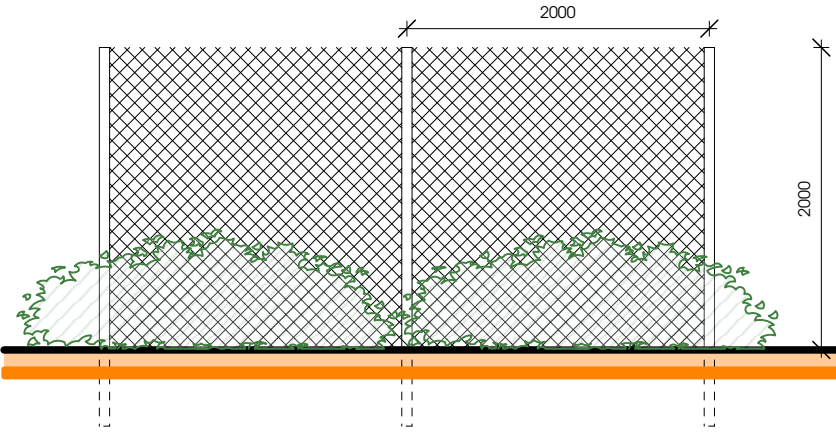

POST AND MESH FENCE WITHIN HEDGEROWS AS PER LANDSCAPE ARCHITECTS DESIGN
SCALE: 1:50

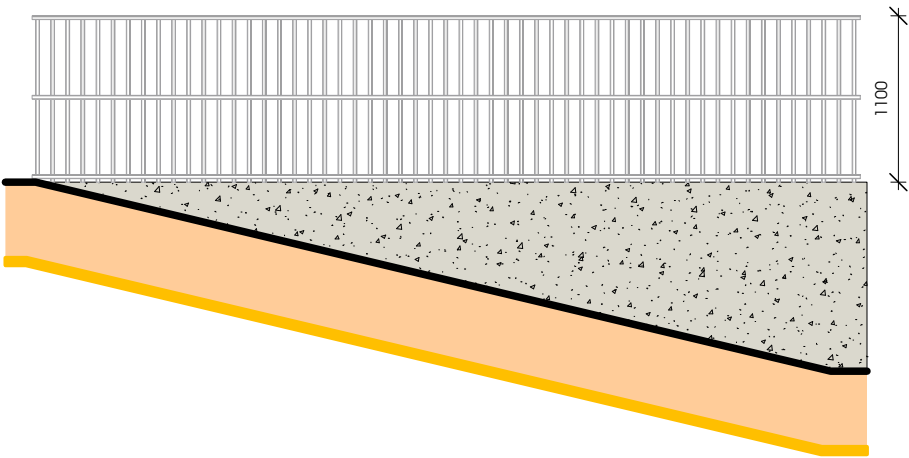

PROPOSED RETAINING WALL FINISHED IN RED BRICK ABOVE GROUND LINE, CONCRETE BELOW WITH 1.1m GALVANISED STEEL HANDRAIL.
SCALE: 1:50

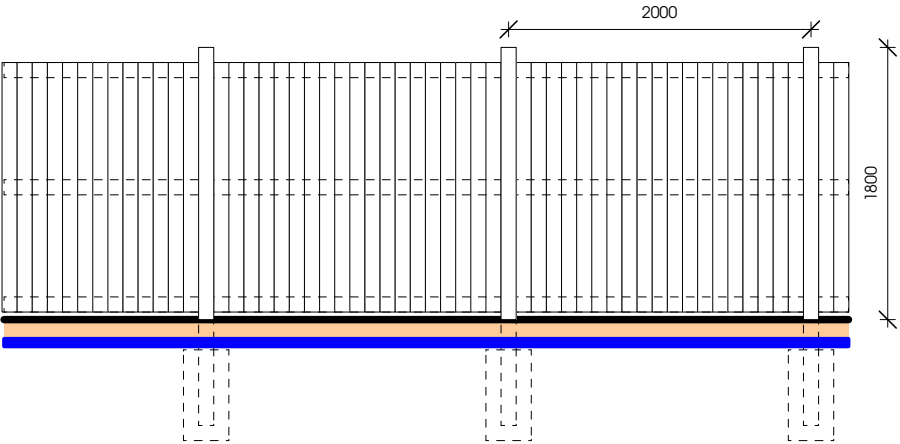

1.8m CLOSEBOARD TIMBER FENCING AND GATE
SCALE: 1:50

THIS DRAWING IS COPYRIGHT, AND REMAINS THE PROPERTY OF HTC ARCHITECTS. IT MUST NOT BE REPRODUCED, USED, DISCLOSED OR TRANSMITTED TO THIRD PARTIES IN ANY FORM, IN WHOLE OR IN PART, WITHOUT PRIOR WRITTEN PERMISSION.

DO NOT SCALE!
ALL DIMENSIONS SHOULD BE CHECKED ON SITE BEFORE WORK COMMENCES

BOUNDARY BASED ON MASTERPLAN FROM SGP ARCHITECTS

BASED ON TYPE 1300 BASE PLAN 26.02.24

DISPOSAL LAND AS PER SKETCH DESIGN BY CORSTORPHINE & WRIGHT ARCHITECTS

PLEASE READ IN CONJUNCTION WITH P405
MASTER BOUNDARY TREATMENT PLAN

Rev.	Date	Description	Drawn
------	------	-------------	-------

htcarchitects

York Place Studio
8 Britannia Street
Leeds
LS1 2DZ
T: (0113) 244 3457

W: www.htcarchitects.co.uk
E: info@htcarchitects.co.uk

client
Lidl GB Ltd.



project
**Glan Llyn
Newport**

drawing title
Master Boundary Details

date **March 2025**
status **Planning**
scale **AS NOTED**
drawn **KA** checked **BMS**
job no. **3211** dwg no. **P500** rev.