
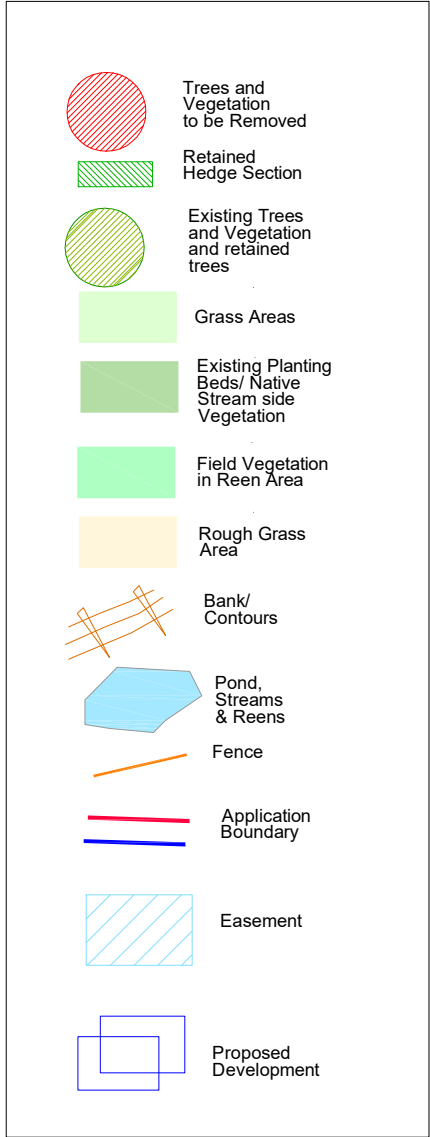


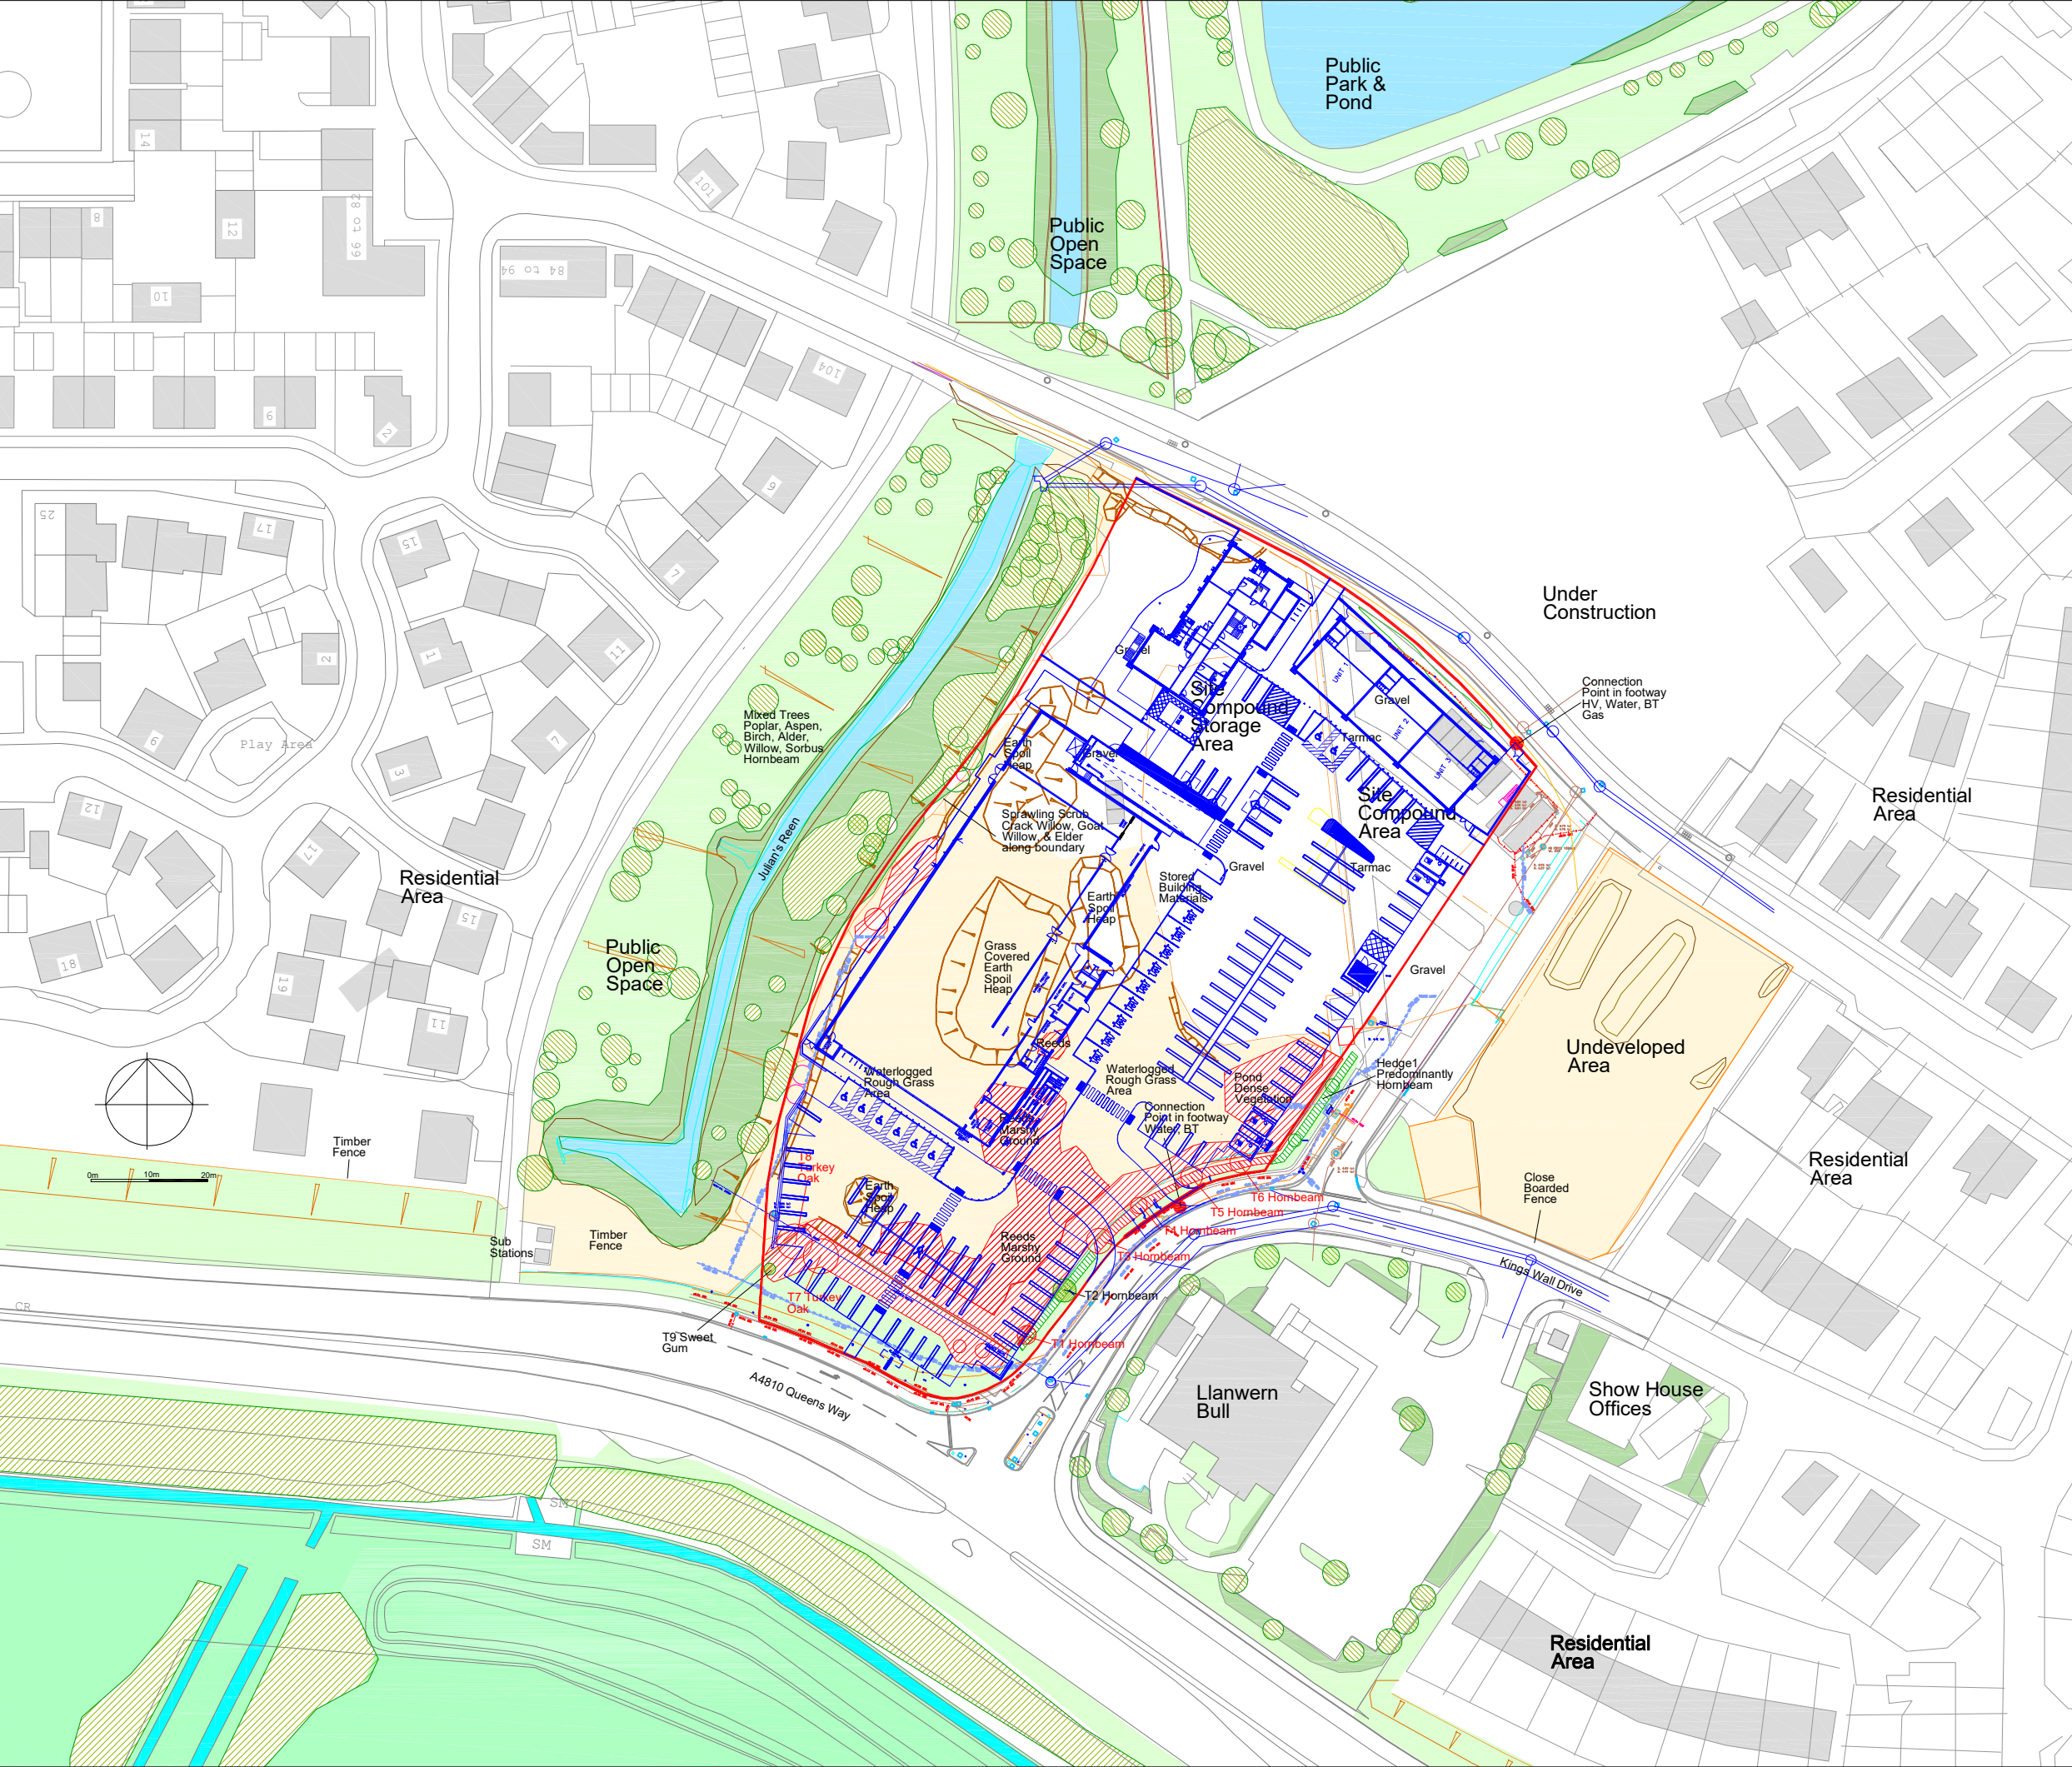

CA-2024- GL-02 Rev A
30 July 2024
Easement and additional
services added and
revised layout

CA-2024- GL-02 Rev B
7 December 2024
Revised layout

CA-2024- GL-02 Rev C
17 Feb 2025
Revised layout

CA-2024- GL-02 Rev D
3 April 2025
Revised layout

Coruscadden Associates
77 Fairleigh Road
Cardiff. CF11 9JW
Tel 07966 423074
email ca@coruscaddenassociates.com

Project
**GLAN LLYN
NEWPORT
NP19 4TZ**

Drawing Title
**EXISTING FEATURES
AND OVERLAY**

Scale
1:750 at A2

Date
12 June 2024

Drawing No
173 CA-2024- GL-02 Rev D