


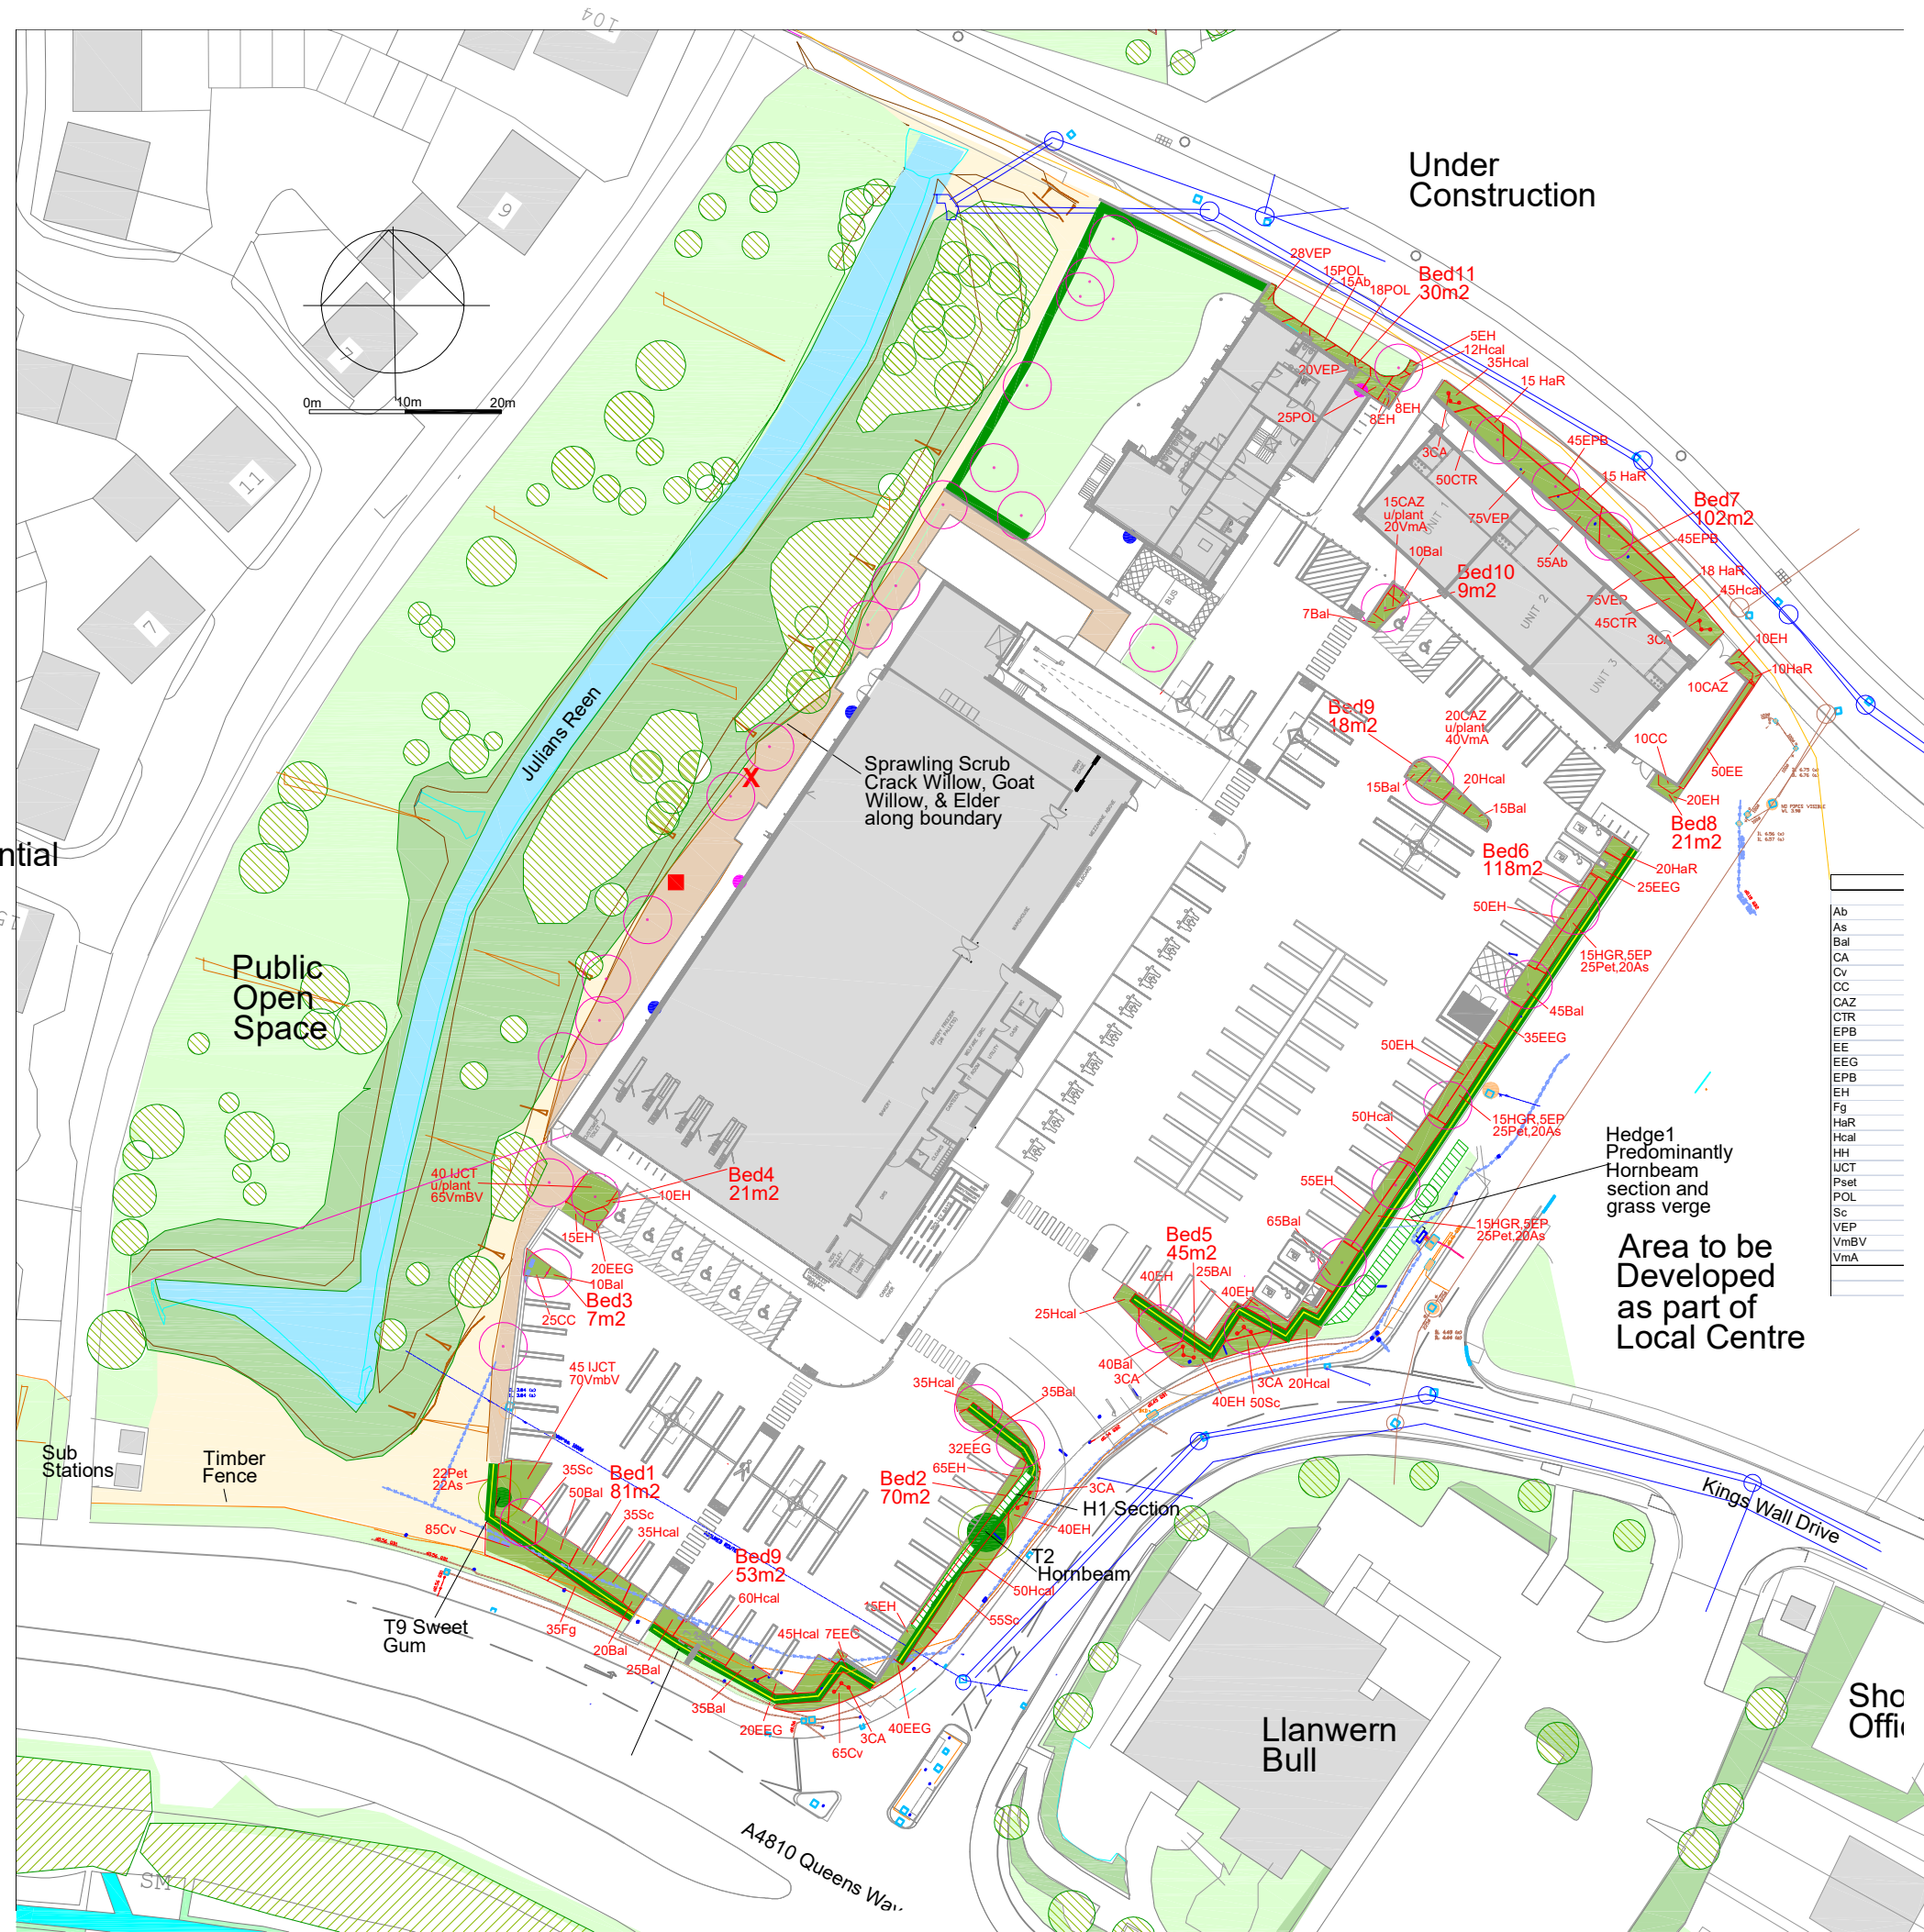

CA-2024- GLY-05 Rev A
30 August 2024
Fence modified
for climbers

CA-2024- GLY-05 Rev B
9 December 2024
Revised Layout

CA-2024- GLY-05 Rev C
17 February 2025
Revised Layout

CA-2024- GLY-05 Rev D
3 April 2025
Revised Layout

Corscadden Associates
77 Fairleigh Road
Cardiff, CF11 9JW
Tel 07966 423074
email ca@corscaddenassociates.com

Project
**GLAN LLYN
NEWPORT
NP19 4TZ**
Drawing Title
**LANDSCAPE PLANTING
BED DETAILS**

Scale
1:400 at A2

Date
19 August 2024

Drawing No
173 CA-2024- GLY-05 Rev D